


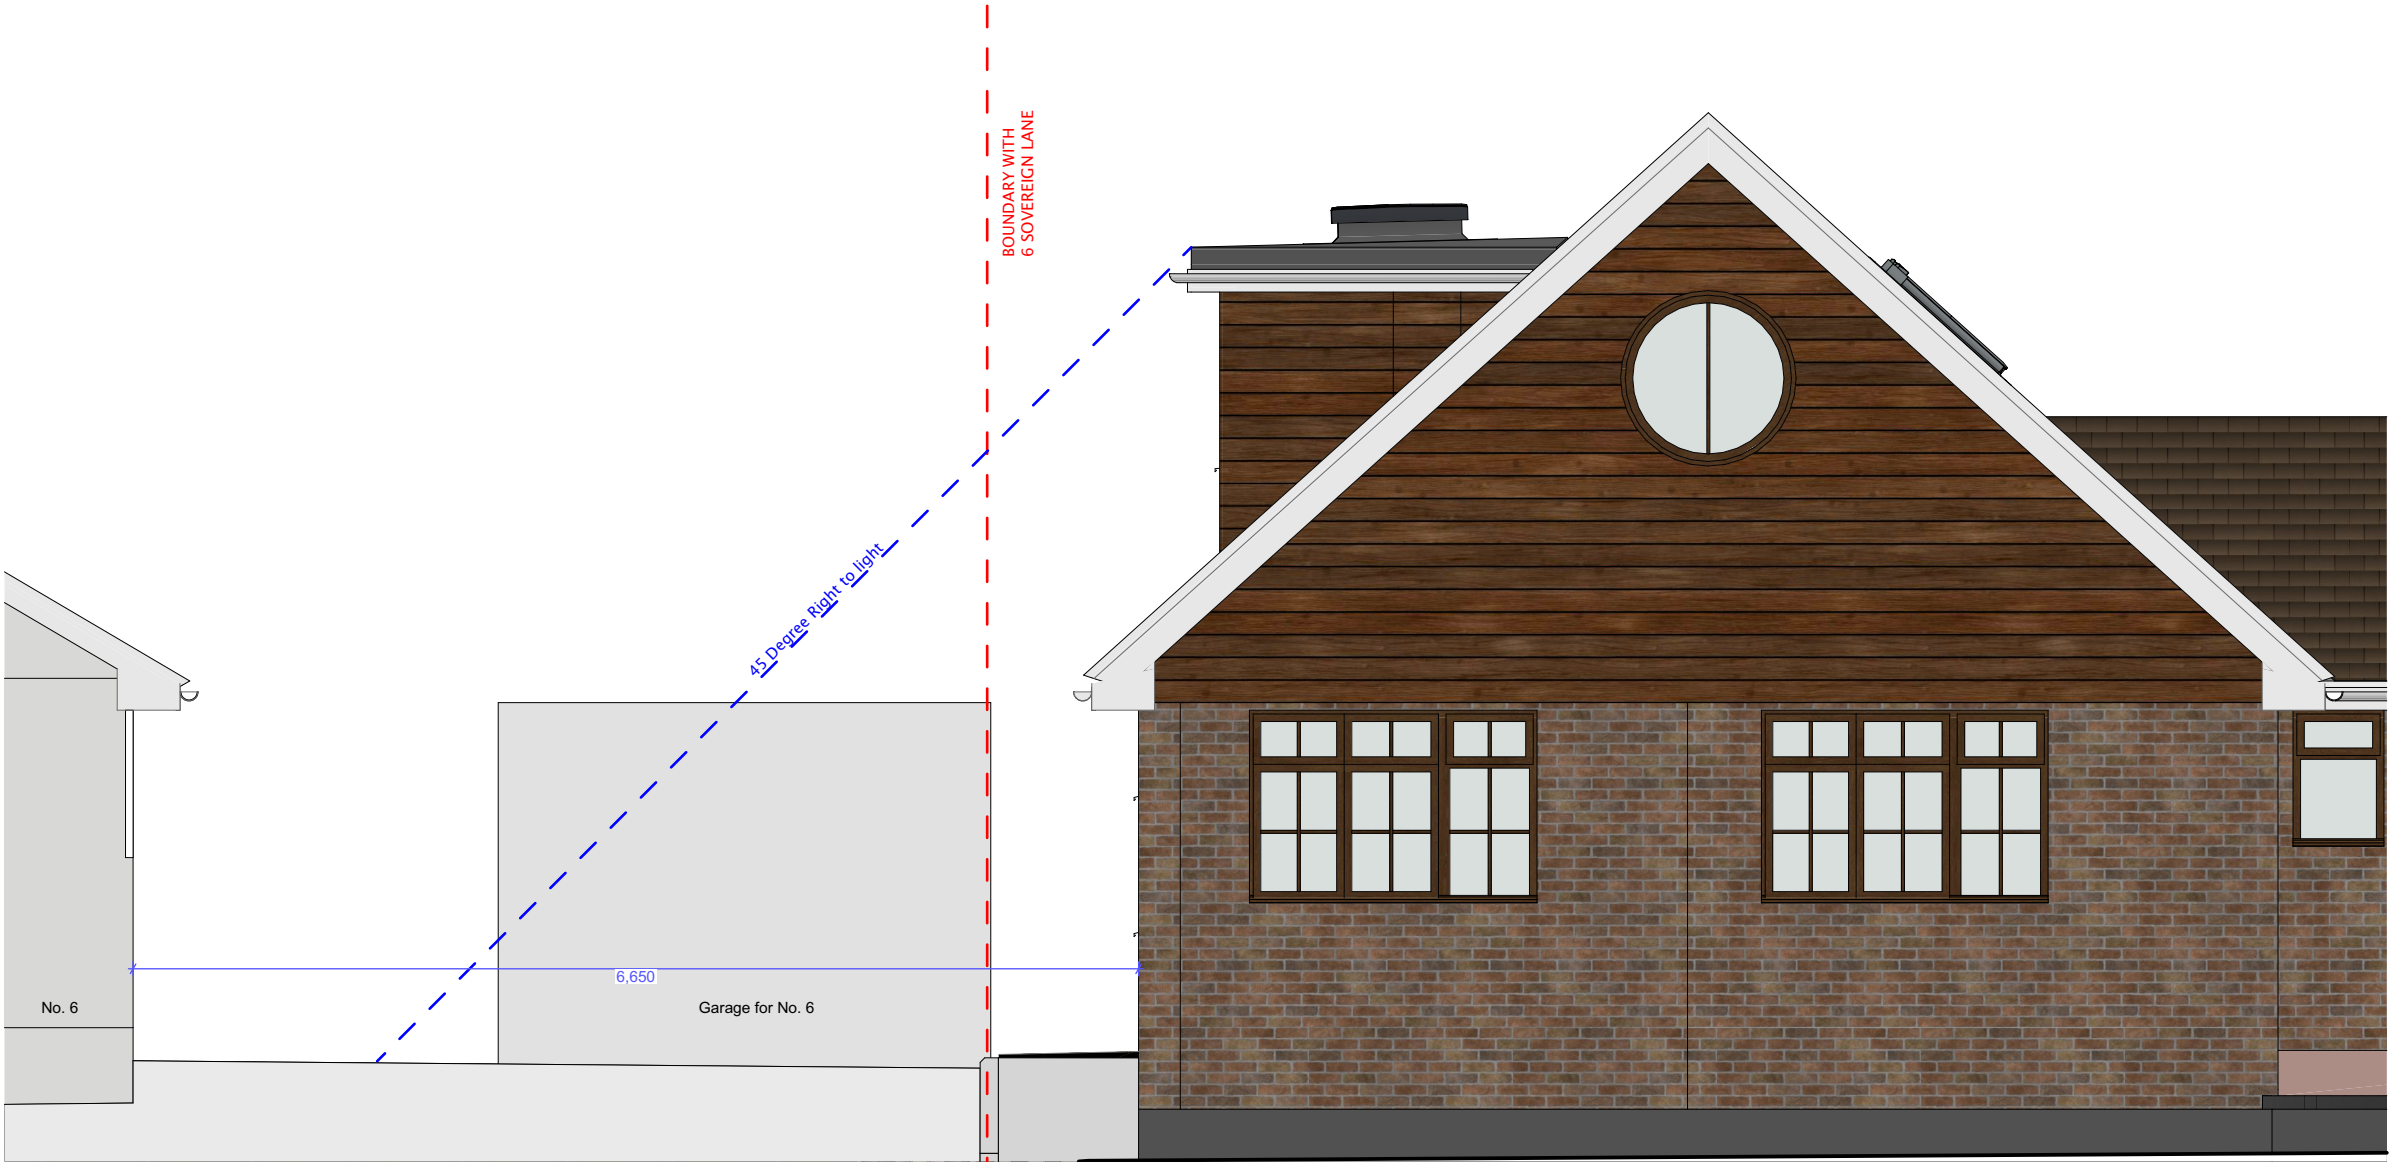


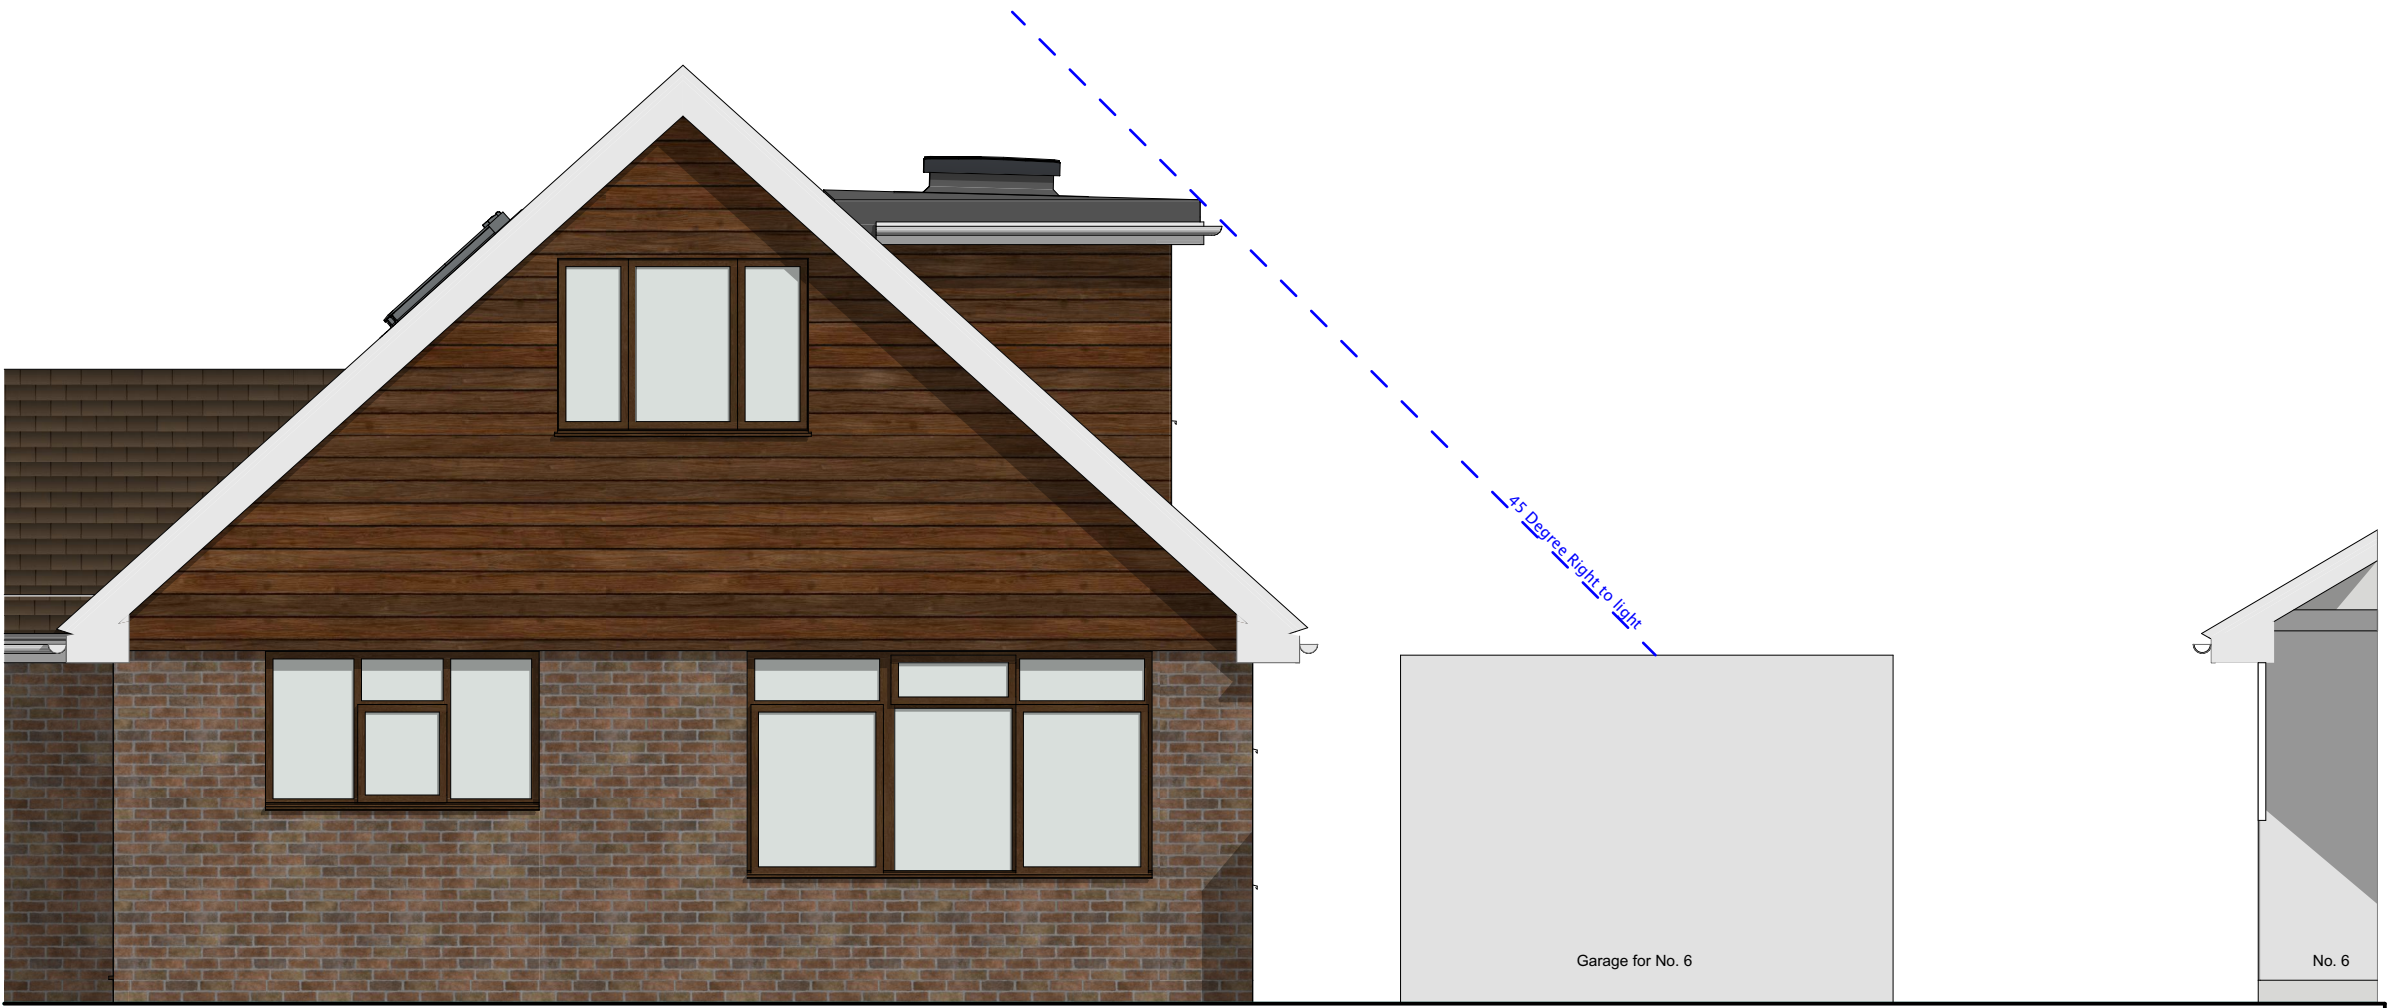

Front Elevation  
1:50

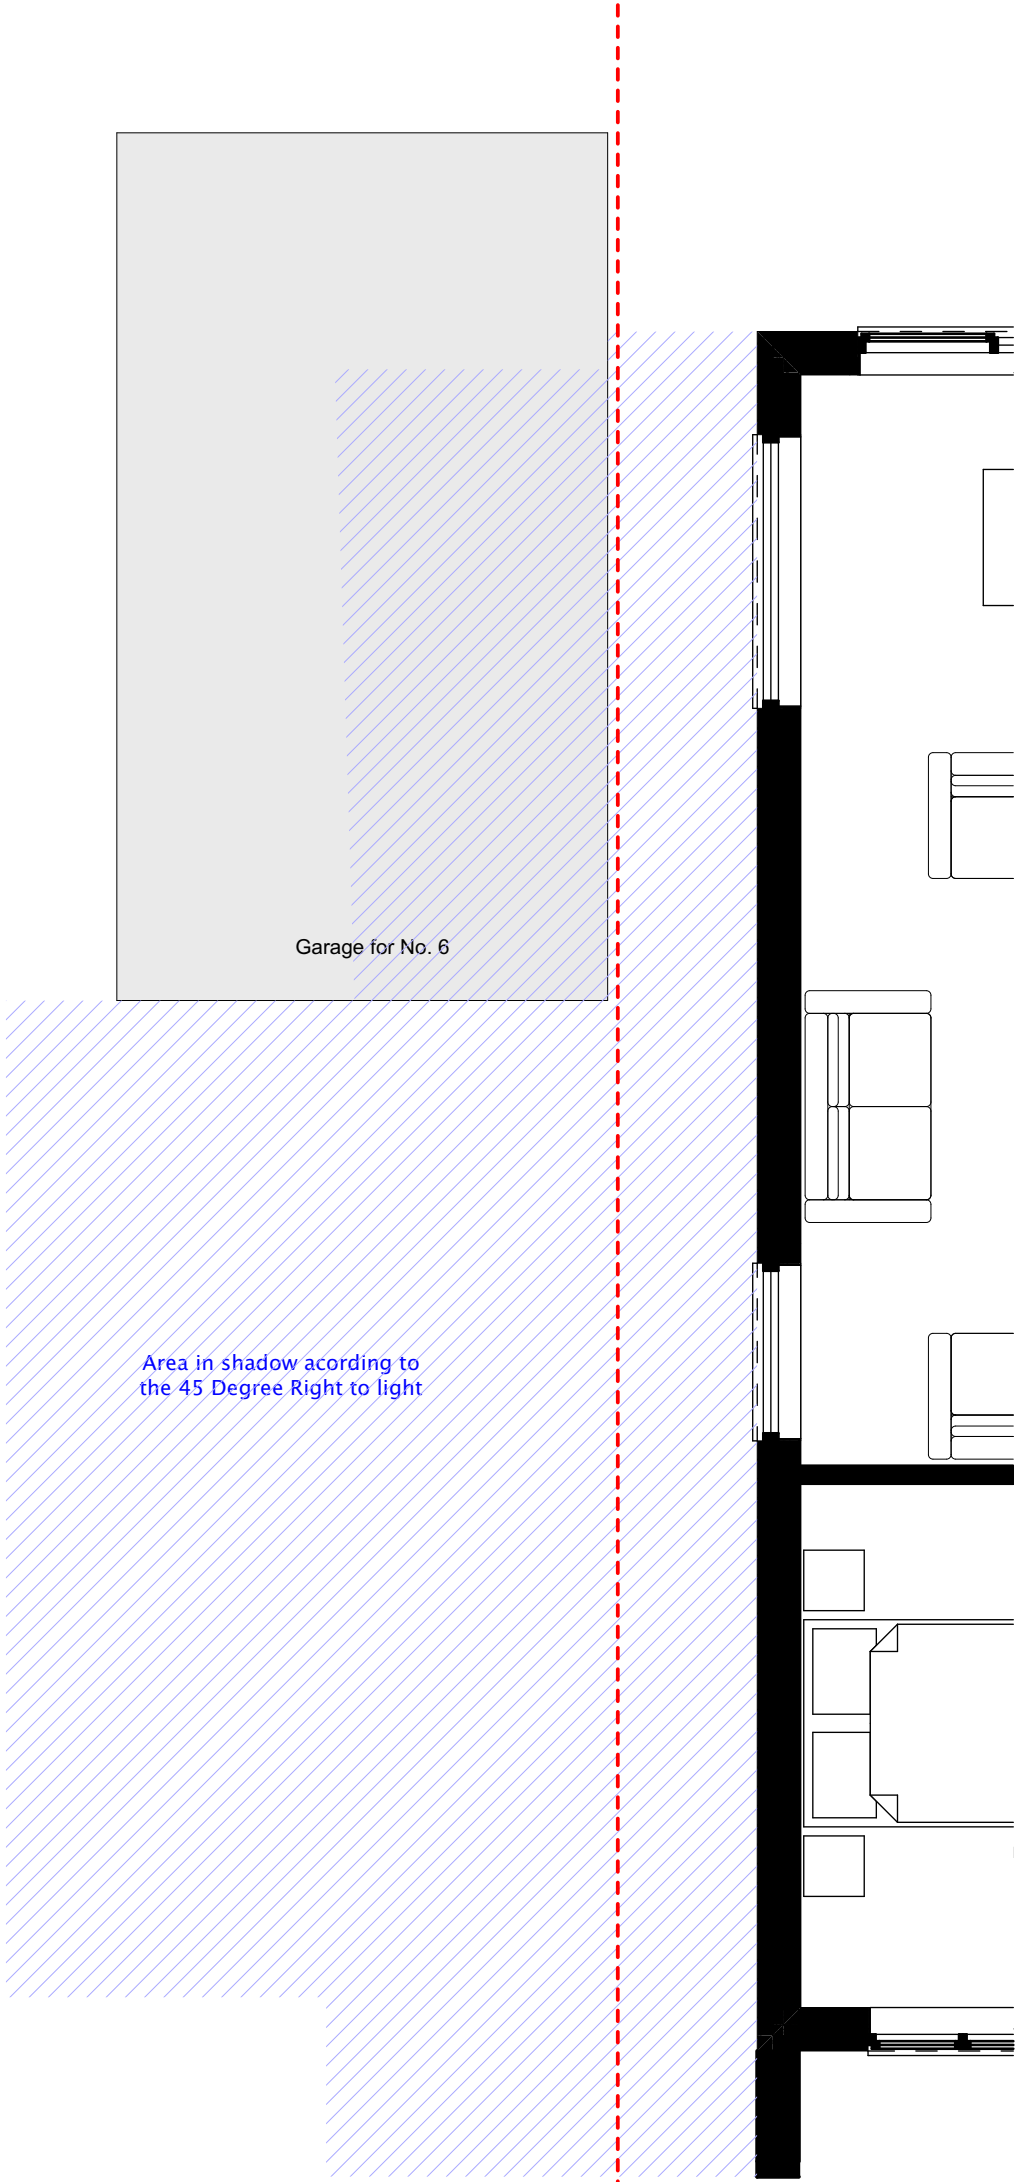

Rear Elevation  
1:50

 

Proposed Ground Floor  
1:50

Design information is work in progress and subject to detail development & Client approval. Accommodation schedules and figures provided are subject to amendments following coordinated input by others in the design team. Dimensions must be checked on site with any discrepancies reported to the Architect for confirmation prior to any construction. Costings should not be finalised until approval /confirmation by relevant authorities and Client. Any topographical / Ordnance Survey information visible has prepared by a third party, no responsibility will be accepted for accuracy or completeness of the survey.

| Rev                        | Date | Description | CLIENT<br>P Cabe-Spanner<br>PROJECT<br>4 Sovereign Lane<br>TITLE |  | DRAWN BY<br>RW<br>DATE<br>20.11.24<br>SCALE @A3<br>1:50 | jlrw<br>ARCHITECTURE<br>jlrw.co.uk<br>PLANNING |                 |
|----------------------------|------|-------------|------------------------------------------------------------------|--|---------------------------------------------------------|------------------------------------------------|-----------------|
| (c) JLRW Architecture 2024 |      |             | Shadow Study 45 Degree Rule                                      |  |                                                         | PROJECT<br>23022                               | REVISION<br>103 |