



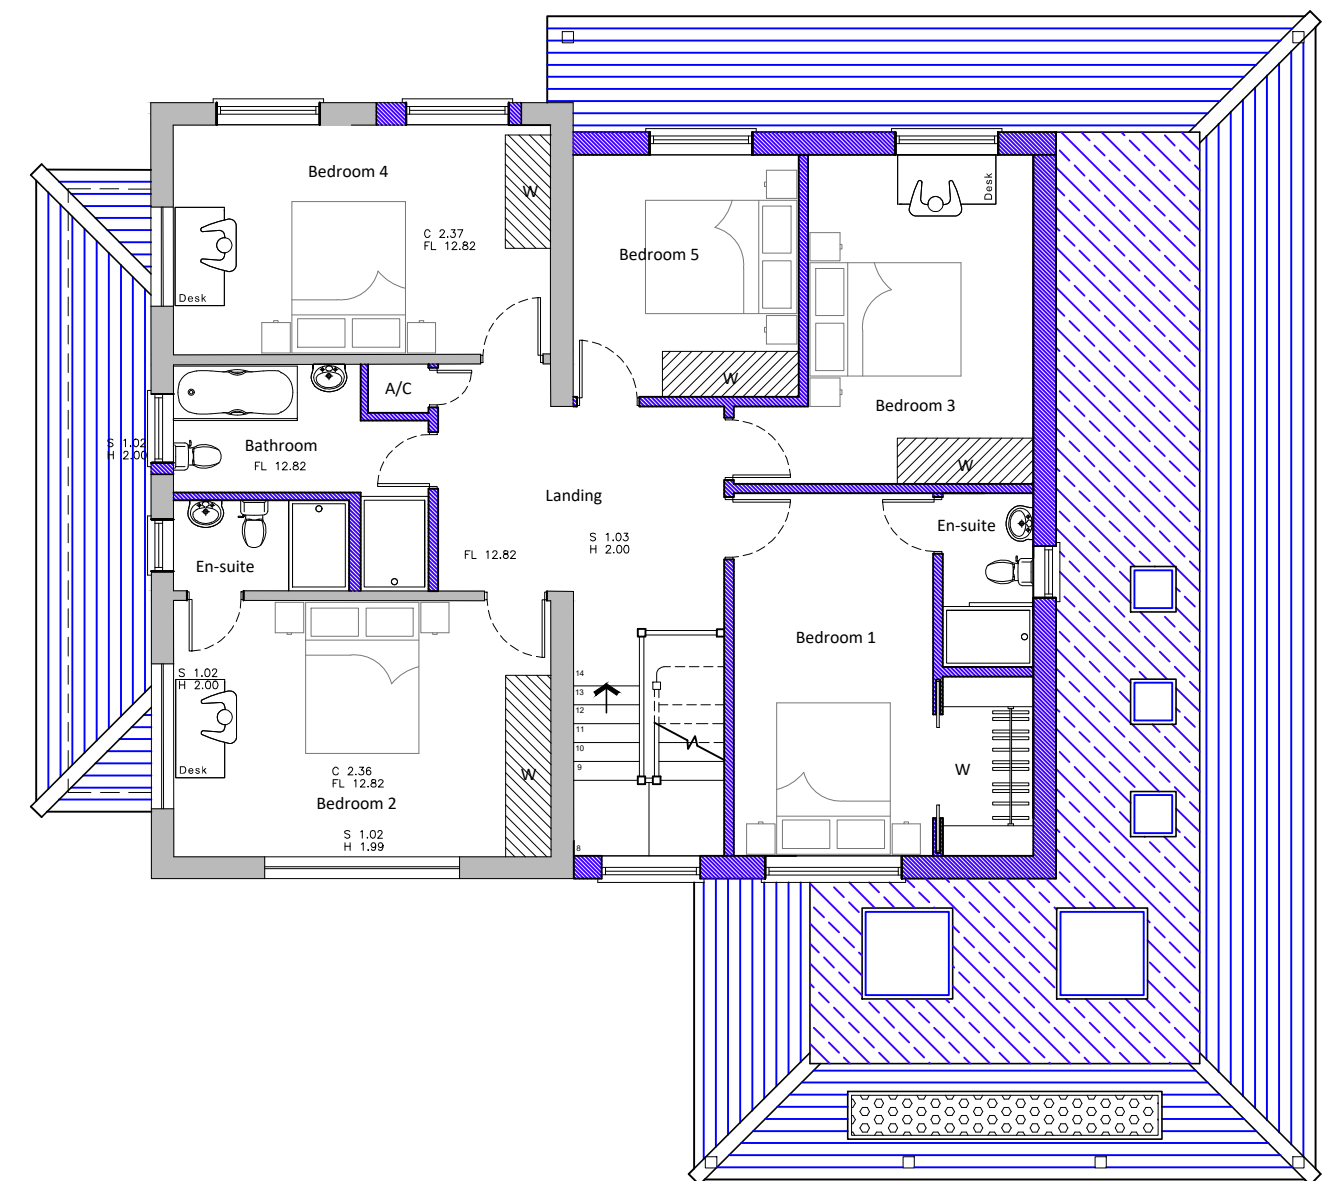

First floor plan

For MR & MRS WALSH	Title PROPOSED GROUND & FIRST FLOOR PLANS				Office Tel: 01243 933732	 JB ARCHITECTURE
Project PROPOSED EXTENSIONS 2 WOODLANDS AVENUE, EMSWORTH, PO10 7QE	Date Aug 2024	Drawn JB	Scale 1:100 @ A3	Checked -	Email: admin@jb-architecturedesign.com	
	Job Number PL762.23	Drawing Number -02	Revision C		Web: www.jb-architecturedesign.com	

 