



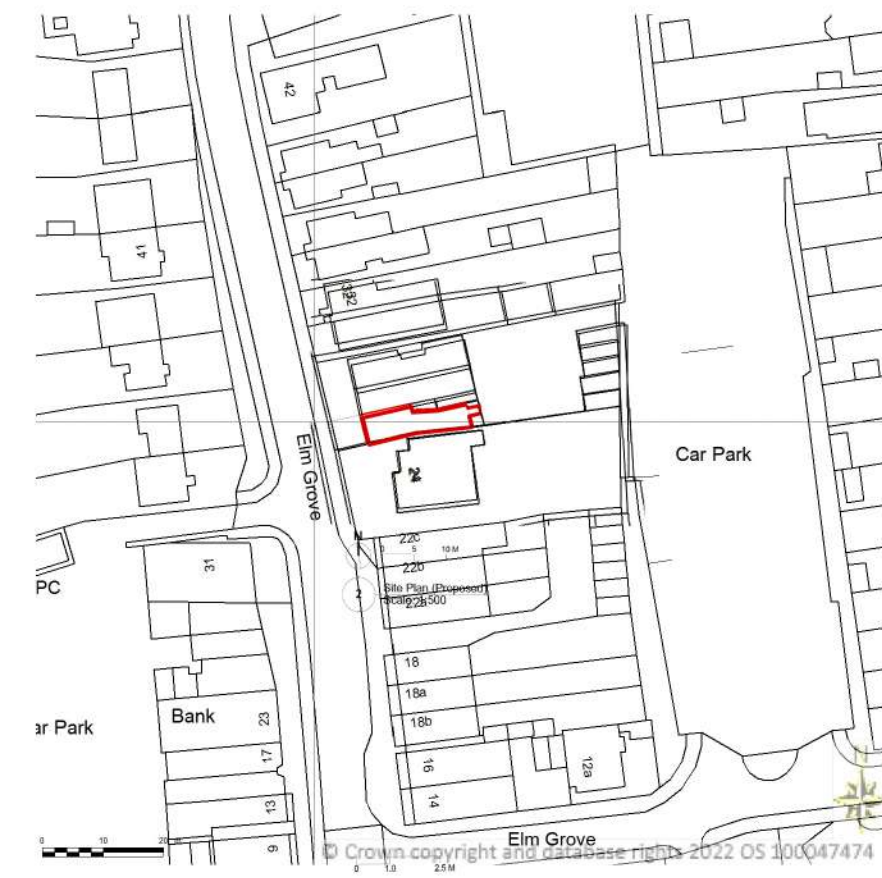


1 Location Plan
Scale: 1:1250
OS Licence 100047474




2 Site Plan (Proposed)
Scale: 1:500

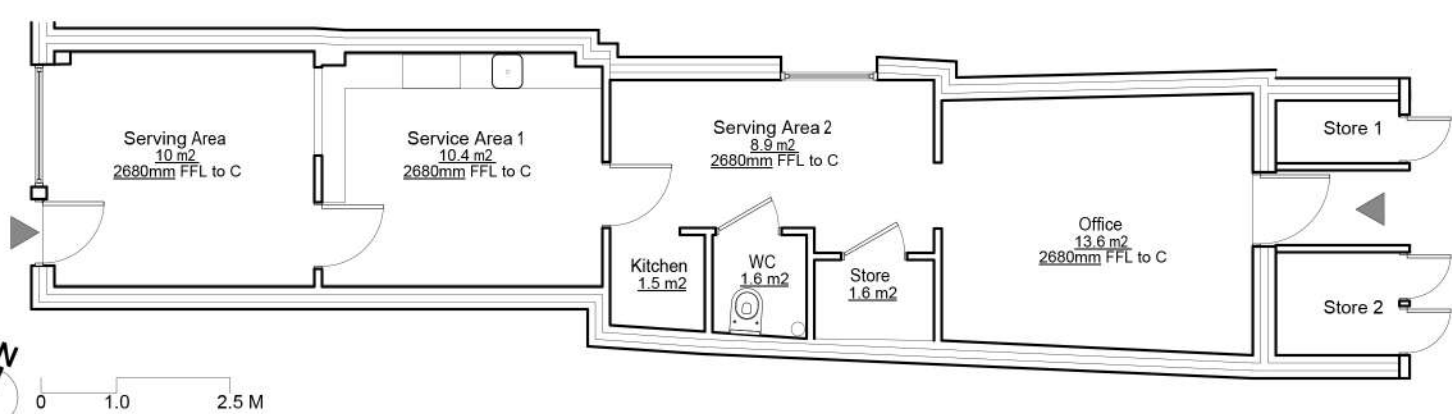


3 Scale: 1:100
Ground Floor Plan (Pre-Existing)

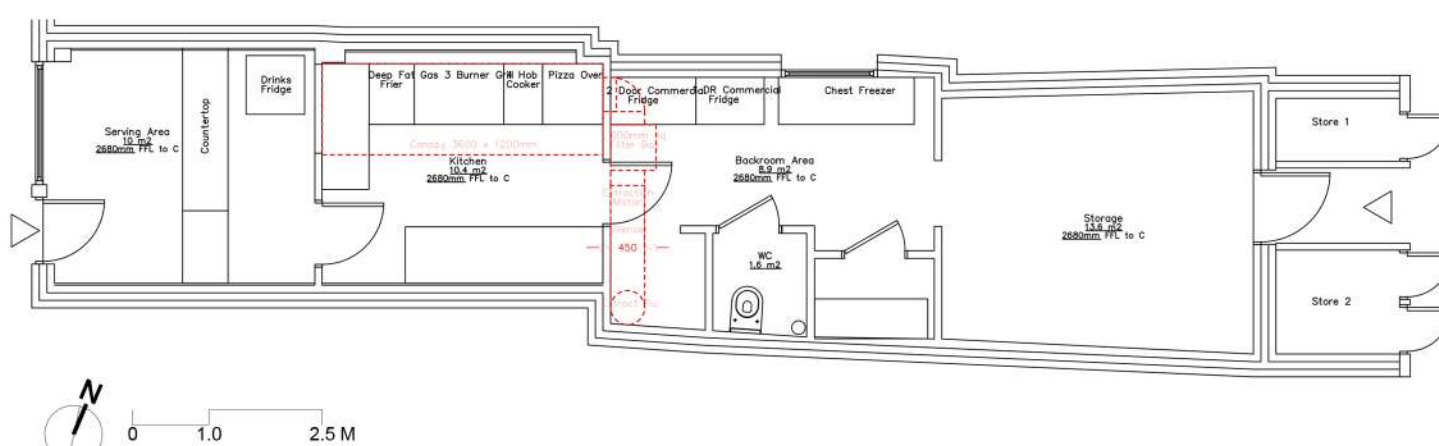


4 Scale: 1:100
Ground Floor Plan (Proposed-retrospective as works carried out)

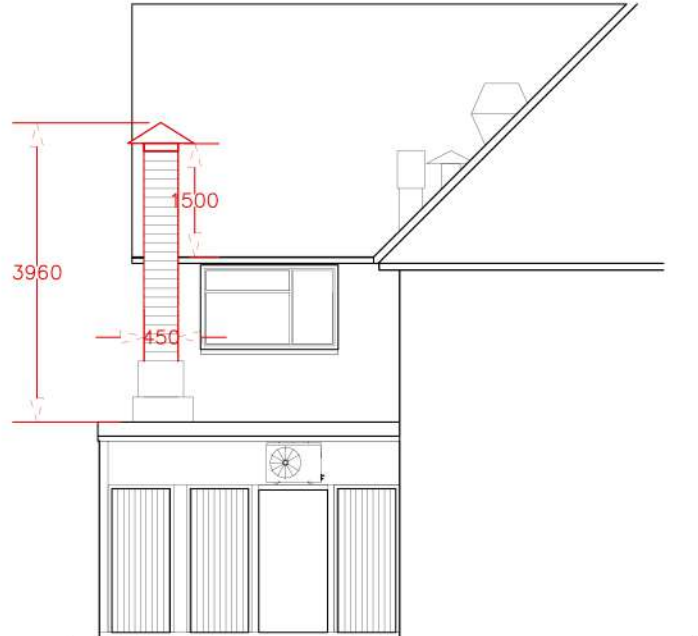

5 East Elevation (Proposed-retrospective as works carried out)
Scale: 1:100

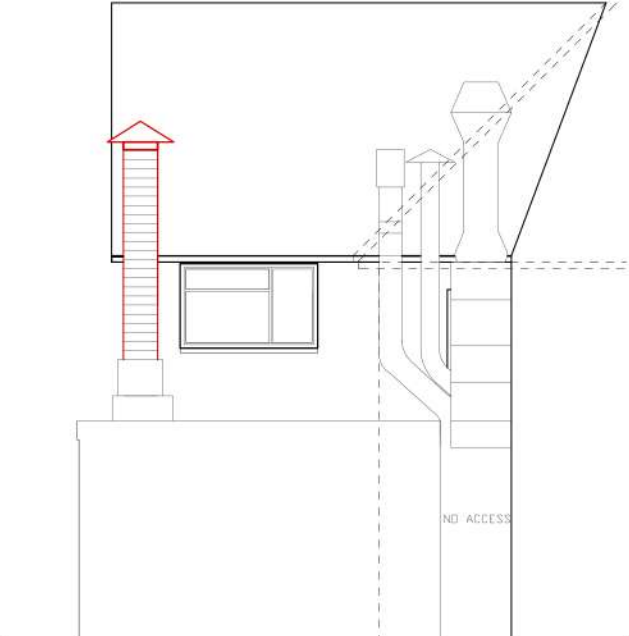

6 Recessed East Elevation (Proposed-retrospective as works carried out)
Scale: 1:100

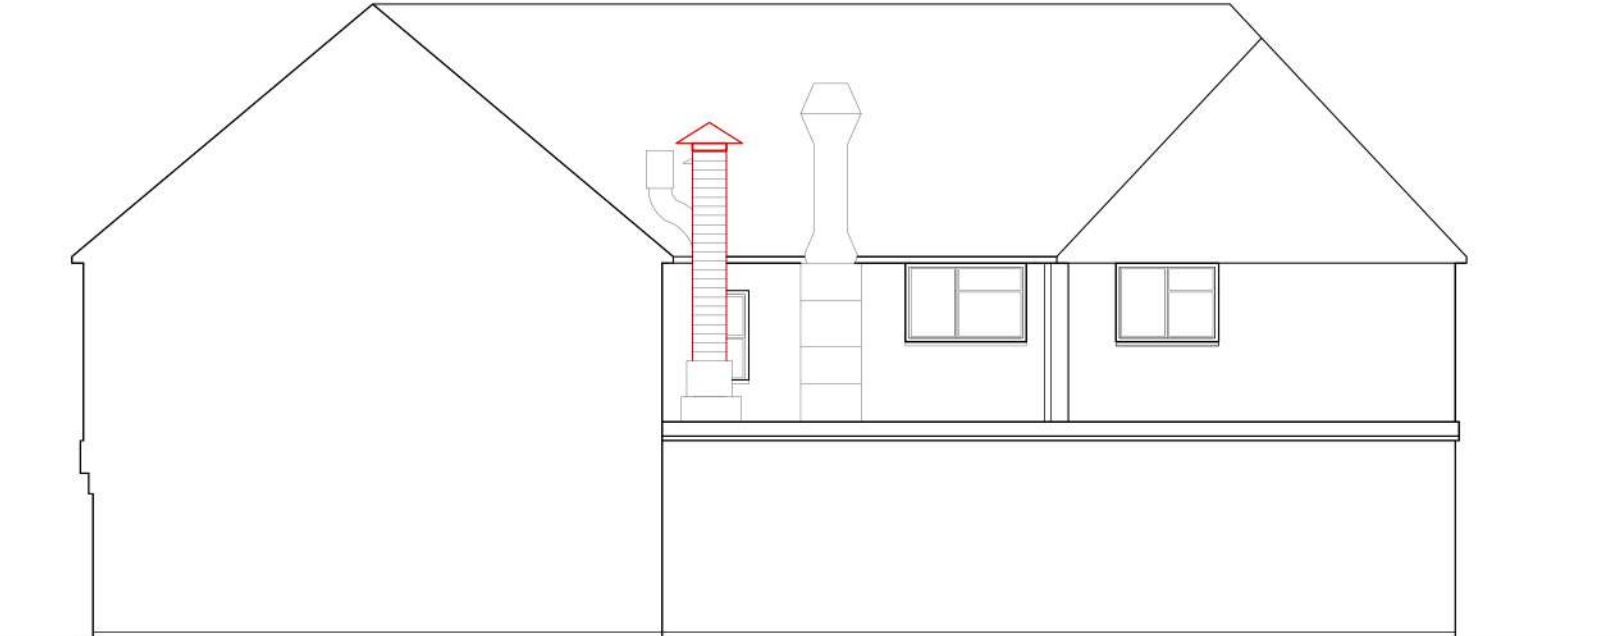

7 South Elevation (Proposed-retrospective as works carried out)
Scale: 1:100

Amendments	by	Date
a		
b		
c		
d		

Job Title	124/EG-GM
Planning Drawings	
Scale: Various @ A2	
Drg.No. HOPA-003-P	
Drawn by: NJH	
Issued to: LA/Client	
Status: Approvals	
Date: 08.01.24	

hoparchitects
sustainable design for contemporary living