


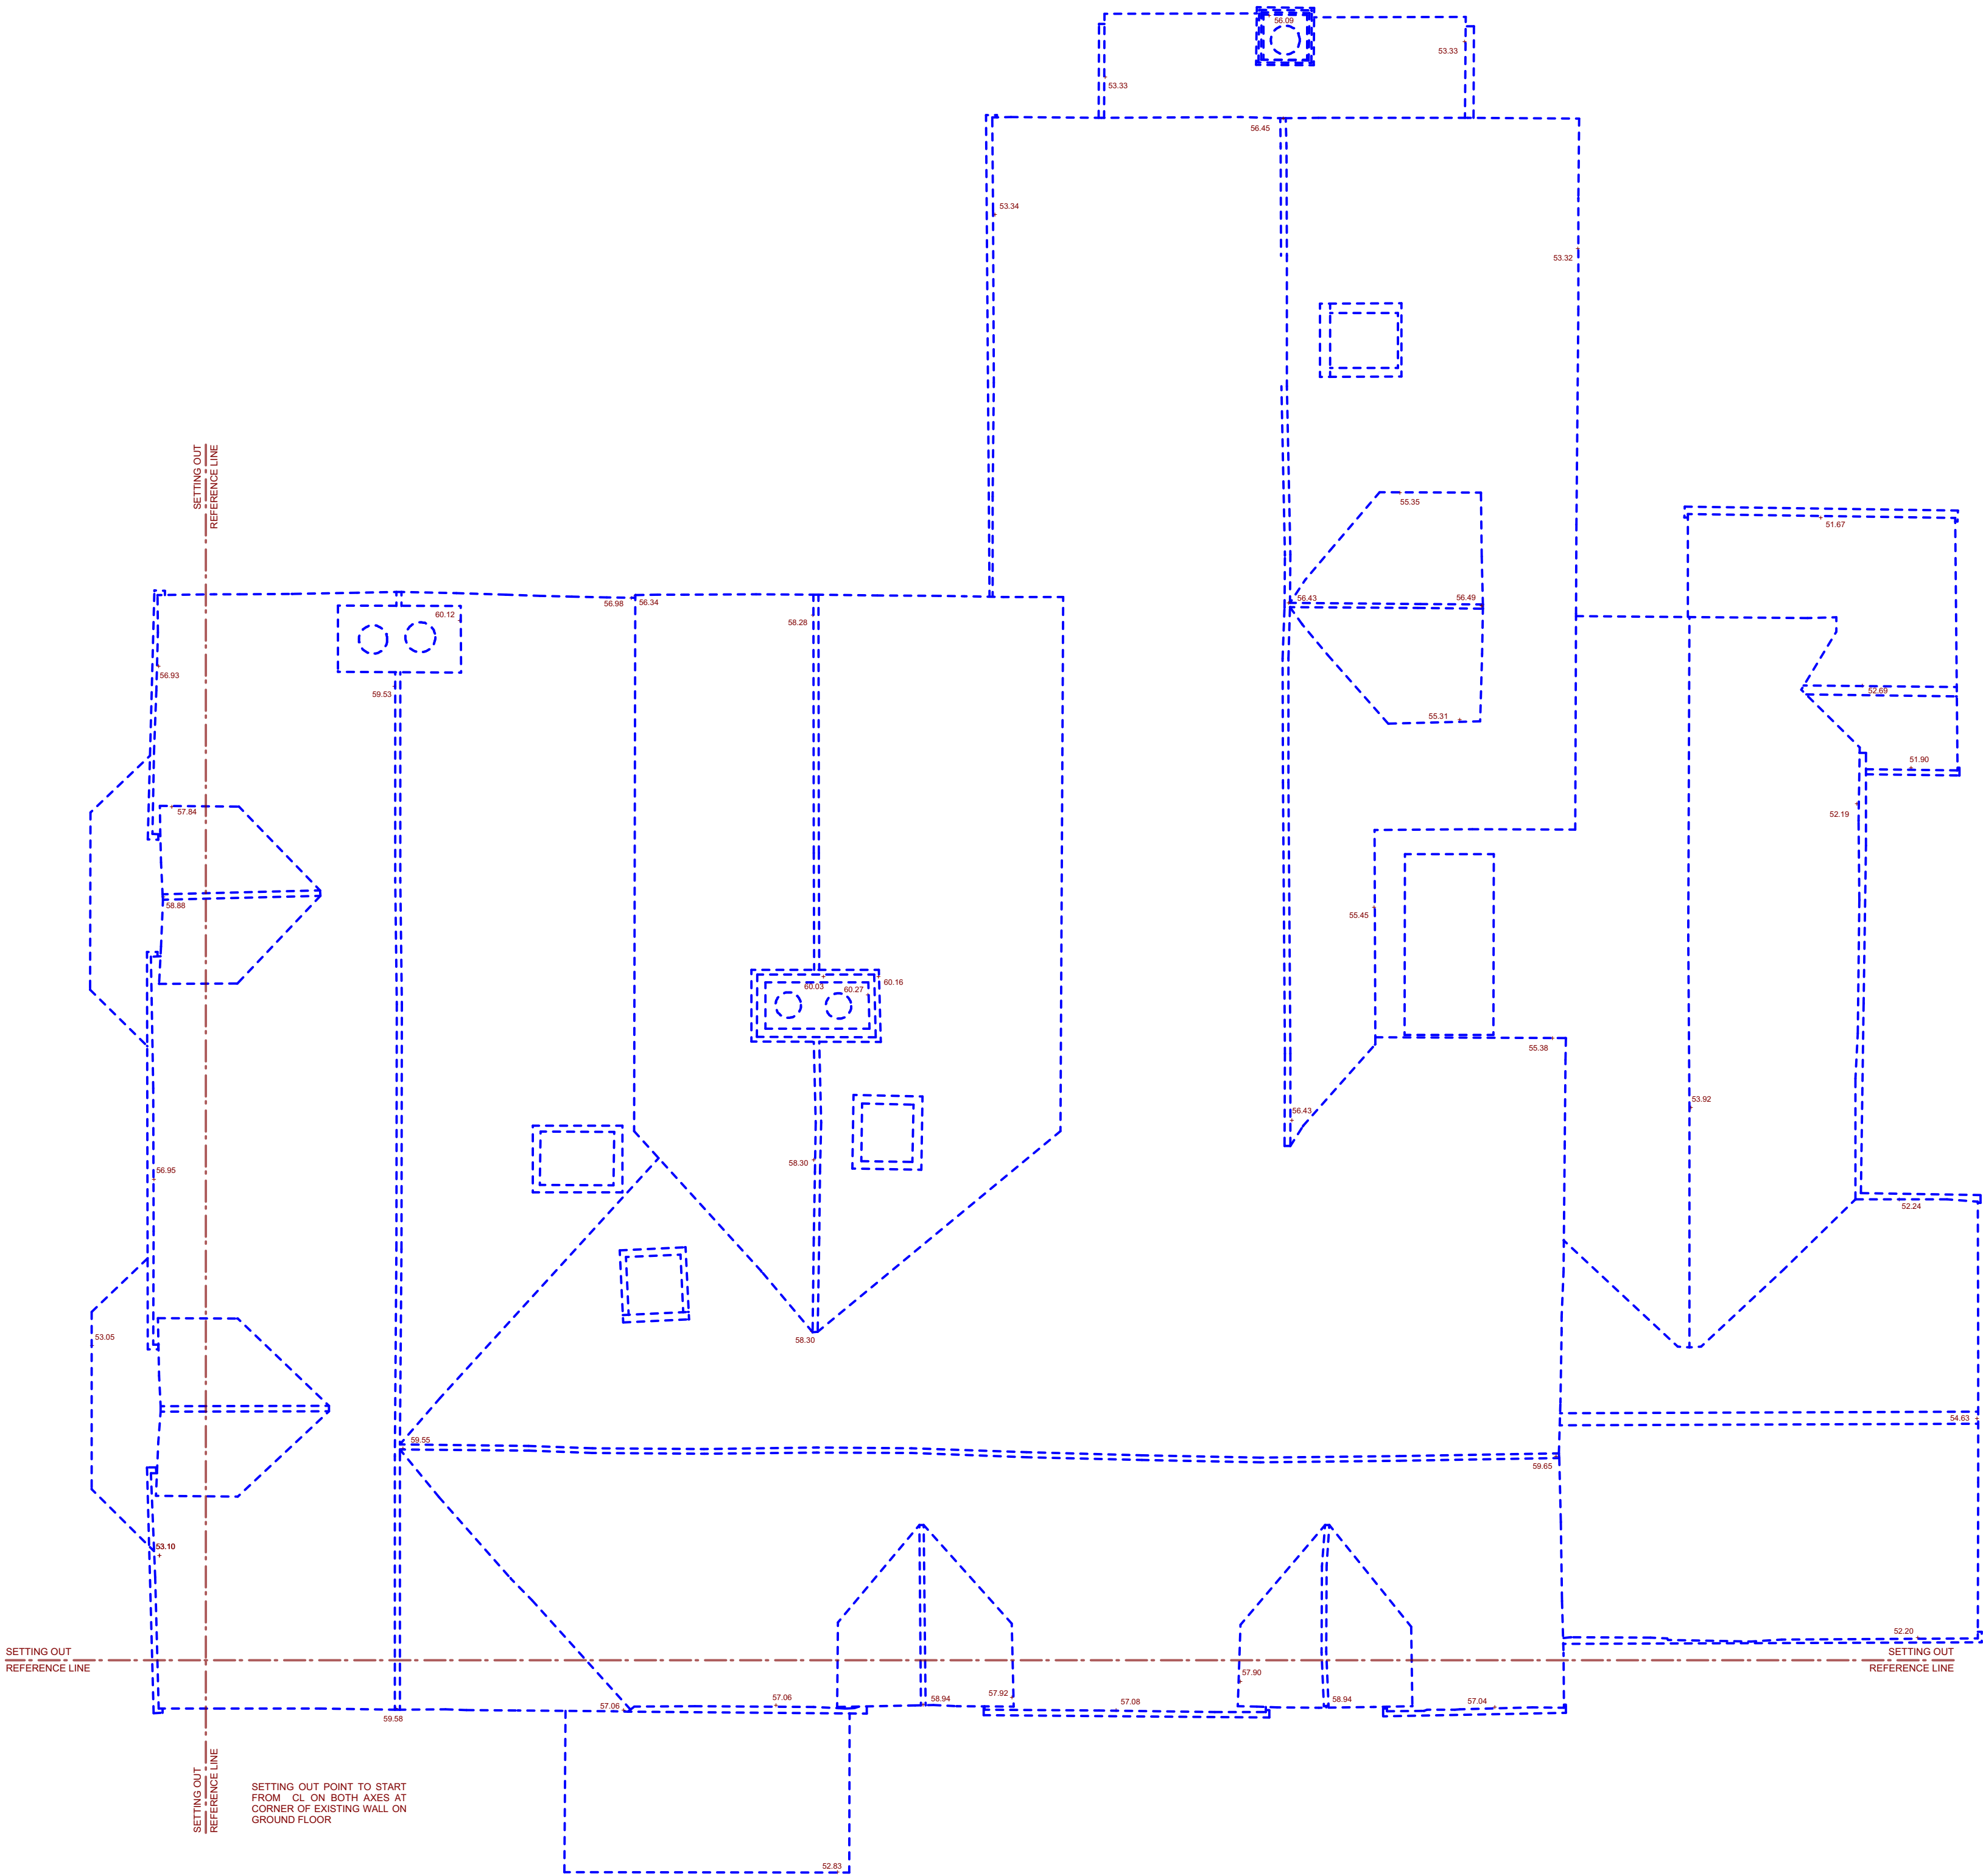

01 ROOF DEMOLITION PLAN
234 SCALE: 1:50



Copyright ©

This product is protected by the provision of the Copyright, Designs and Patents Act 1988. No part of these drawings shall be reproduced without the written consent of Thorp Design.

Do not scale off this drawing. The contractor must verify all dimensions on site before commencing any work or making any shop drawings. Do not assume existing surfaces are plumb, square or level. Any discrepancies must be reported to Thorp Design before work proceeds. Dimensions and details are to be adjusted to suit existing surfaces and structure, and any specified fixtures and fitting as necessary.

DRAWING NOTES:

Drawings to be read in conjunction with TD GA plans, elevations and sections.

Demolition drawings based on survey information provided by others.

Strip out / demolition contractor to dismantle and dispose of safely all partitions, joinery, welfare facilities, sanitaryware, kitchen, and associated decoration, fittings and finishes as indicated on demolition plan.

All fittings, nails, screws, clips, hangers, protrusions etc to be removed and disposed of safely.

Prior to demolition an R&D survey must be carried out and if Asbestos is found, it is removed and disposed of safely by a specialist.

DEMOLITION KEY

General: to be demolished

-	17.01.24	For Planning
Revision:	Date:	Description:

Principal Architects

T H O R P

Fifth Floor
190/192 Sloane Street,
London
SW1X 9QX
T: 020 7235 7808
W: www.thorp.co.uk

Issued for: Planning	Drawn by: OG	Checked by: OAO
-------------------------	-----------------	--------------------

Langstone Lodge
Havant, PO9 1RY
Roof Plan
Demolition Plan

Date: 17.01.2024	Scale: 1:50 @ A1	Drawing Number: 10129-234
---------------------	---------------------	------------------------------