


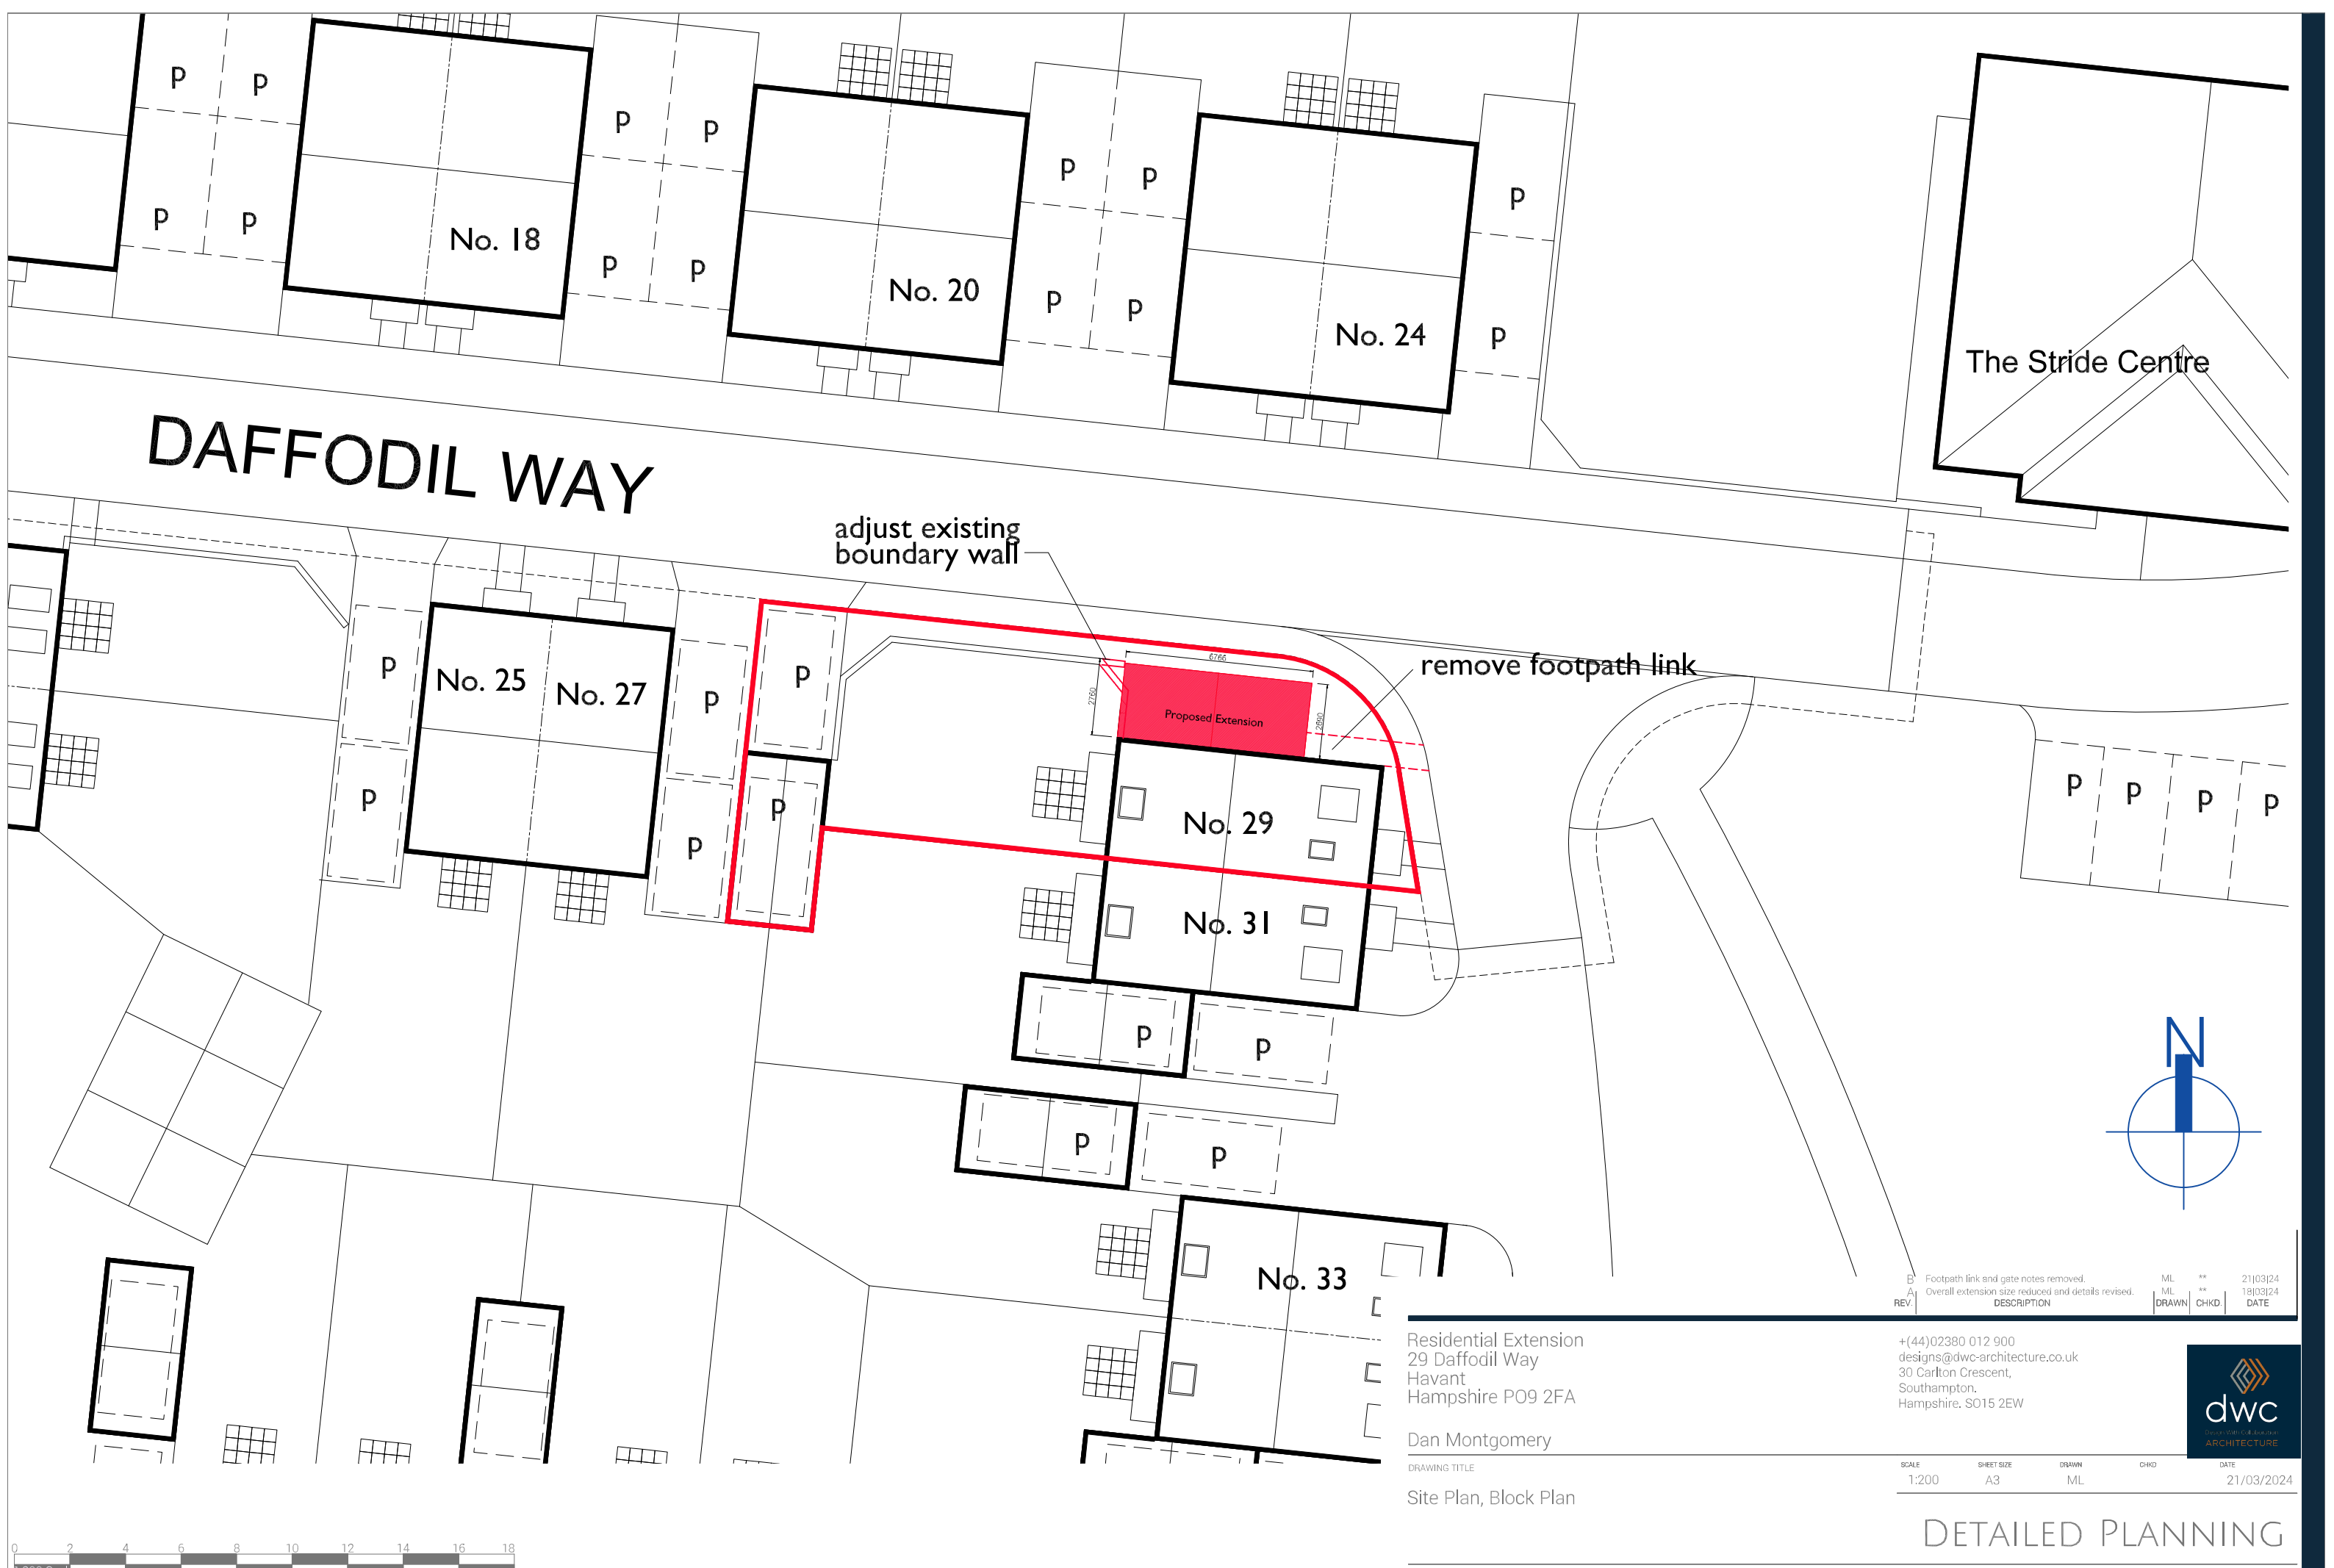

THIS DRAWING IS THE COPYRIGHT OF DWC ARCHITECTURE LTD. AND MAY NOT BE COPIED, ALTERED OR REPRODUCED IN ANY FORM, OR PASSEDTO A THIRD PARTY WITHOUT THE WRITTEN CONSENT. DIMENSIONS SHOULD BE CHECKED AND VERIFIED ON SITE AND ANY DISCREPANCIES SHOULD BE REPORTED TO THE ARCHITECT.DO NOT SCALE FROM THIS DRAWING, EXCEPT FOR PLANNING PURPOSES. USE FIGURED DIMENSIONS ONLY. IF IN DOUBT ASK FOR CONFIRMATION.

Residential Extension
29 Daffodil Way
Havant
Hampshire PO9 2FA

Dan Montgomery

DRAWING TITLE
Site Plan, Block Plan

REV	B	Footpath link and gate notes removed.
	A	Overall extension size reduced and details revised.
DESCRIPTION		

ML	**	21/03/24
DRAWN	CHKD	DATE

+(44)02380 012 900
designs@dwc-architecture.co.uk
30 Carlton Crescent,
Southampton,
Hampshire. SO15 2EW



SCALE	SHEET SIZE	DRAWN	CHKD	DATE
1:200	A3	ML		21/03/2024

DETAILED PLANNING