



- NOTES
- The details shown are for design intent purposes only and are subject to further design development with suppliers and sub-contractors.
 - Proposals subject to consultation and approval from Local Authority Planning Department and Building Control (or an Approved Inspector).
 - All setting out dimensions should be checked on site prior to construction and any discrepancies and/or omissions should be reported to the Architect immediately.
 - Do not scale from drawings, any dimensions shown are indicative only and are subject to verification on site.
 - This drawing is to be read in conjunction with all other plans, structural calculations and specifications.



Critchley Architecture And Design Ltd.

Contact: 02392 474 919 | info@caad.online

The Old Bakery, 34 North Street, Havant, PO9 1PT

Revisions

- A. Client Revisions/22.04.2024/TGA
- B. Extension Amendments /04.06.2024/ZS
- C. Client Revisions/26.04.2024/TGA
- D.Revision/27.04.2024/TGA

Project Address

88 Ferndale
Waterlooville
PO7 7PG


PROPOSED PLAN

Scale	A3 1:100
Drawn By	JGF
Date	12.04.2024

Project No.	Sheet No.	Rev.
-------------	-----------	------

24021	402	D
-------	-----	---

Line indicating
structure under
canopy overhang.

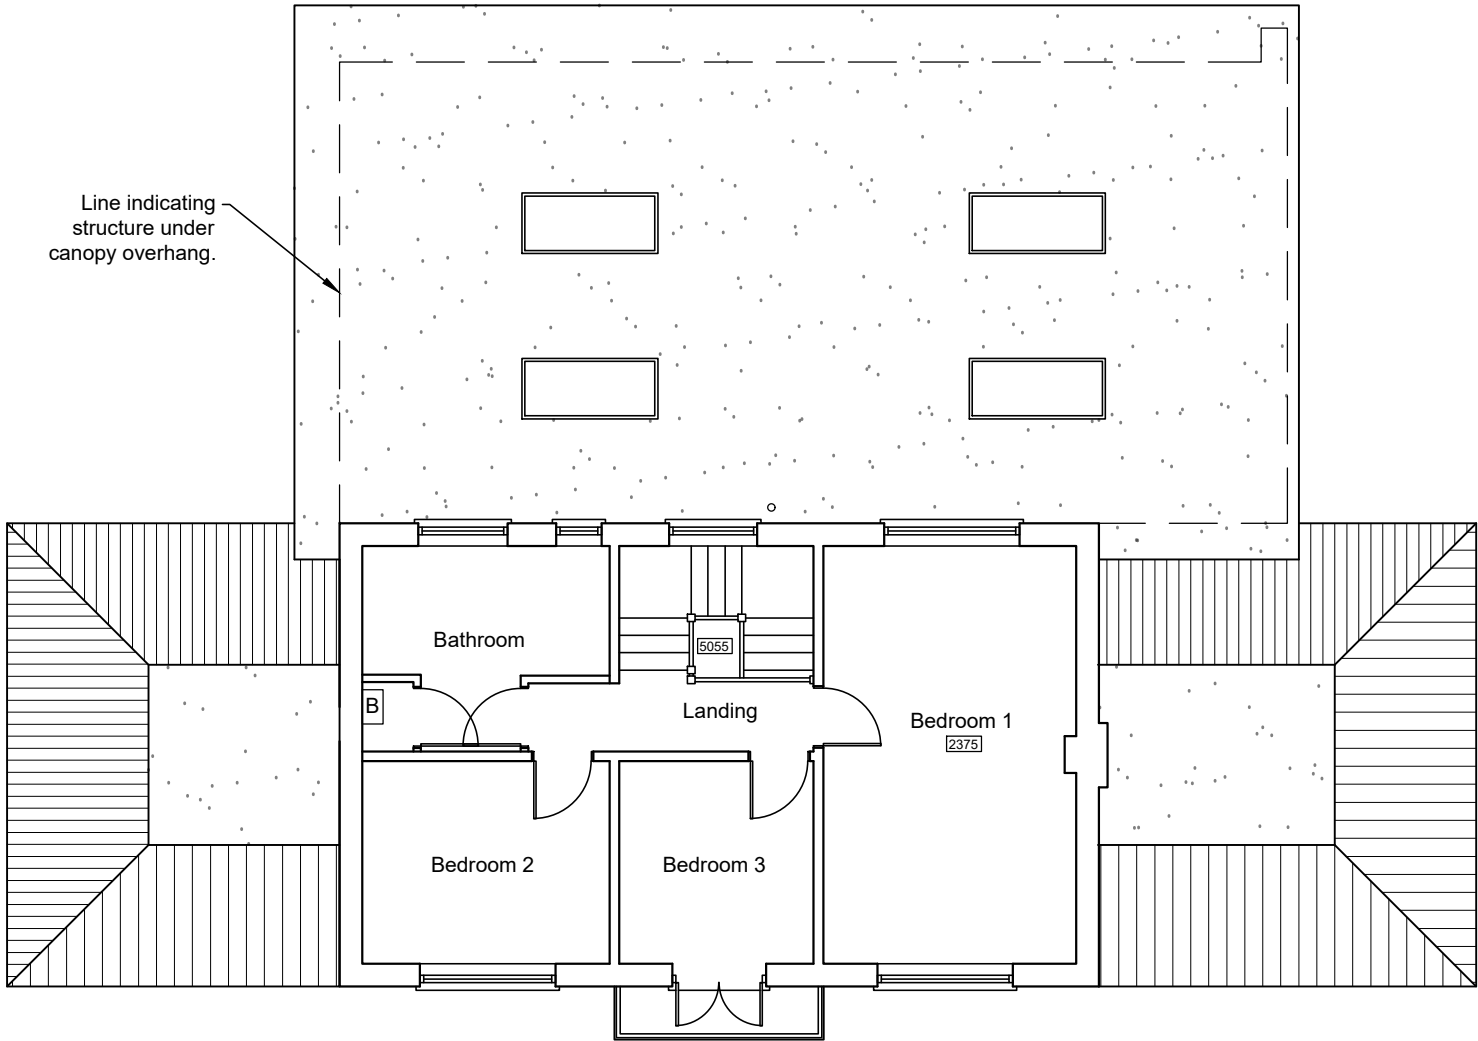

FIRST
Floor Plan

SCALE BAR 1:100

