
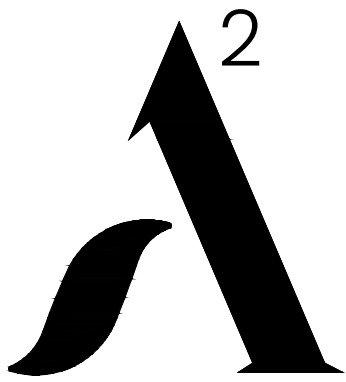


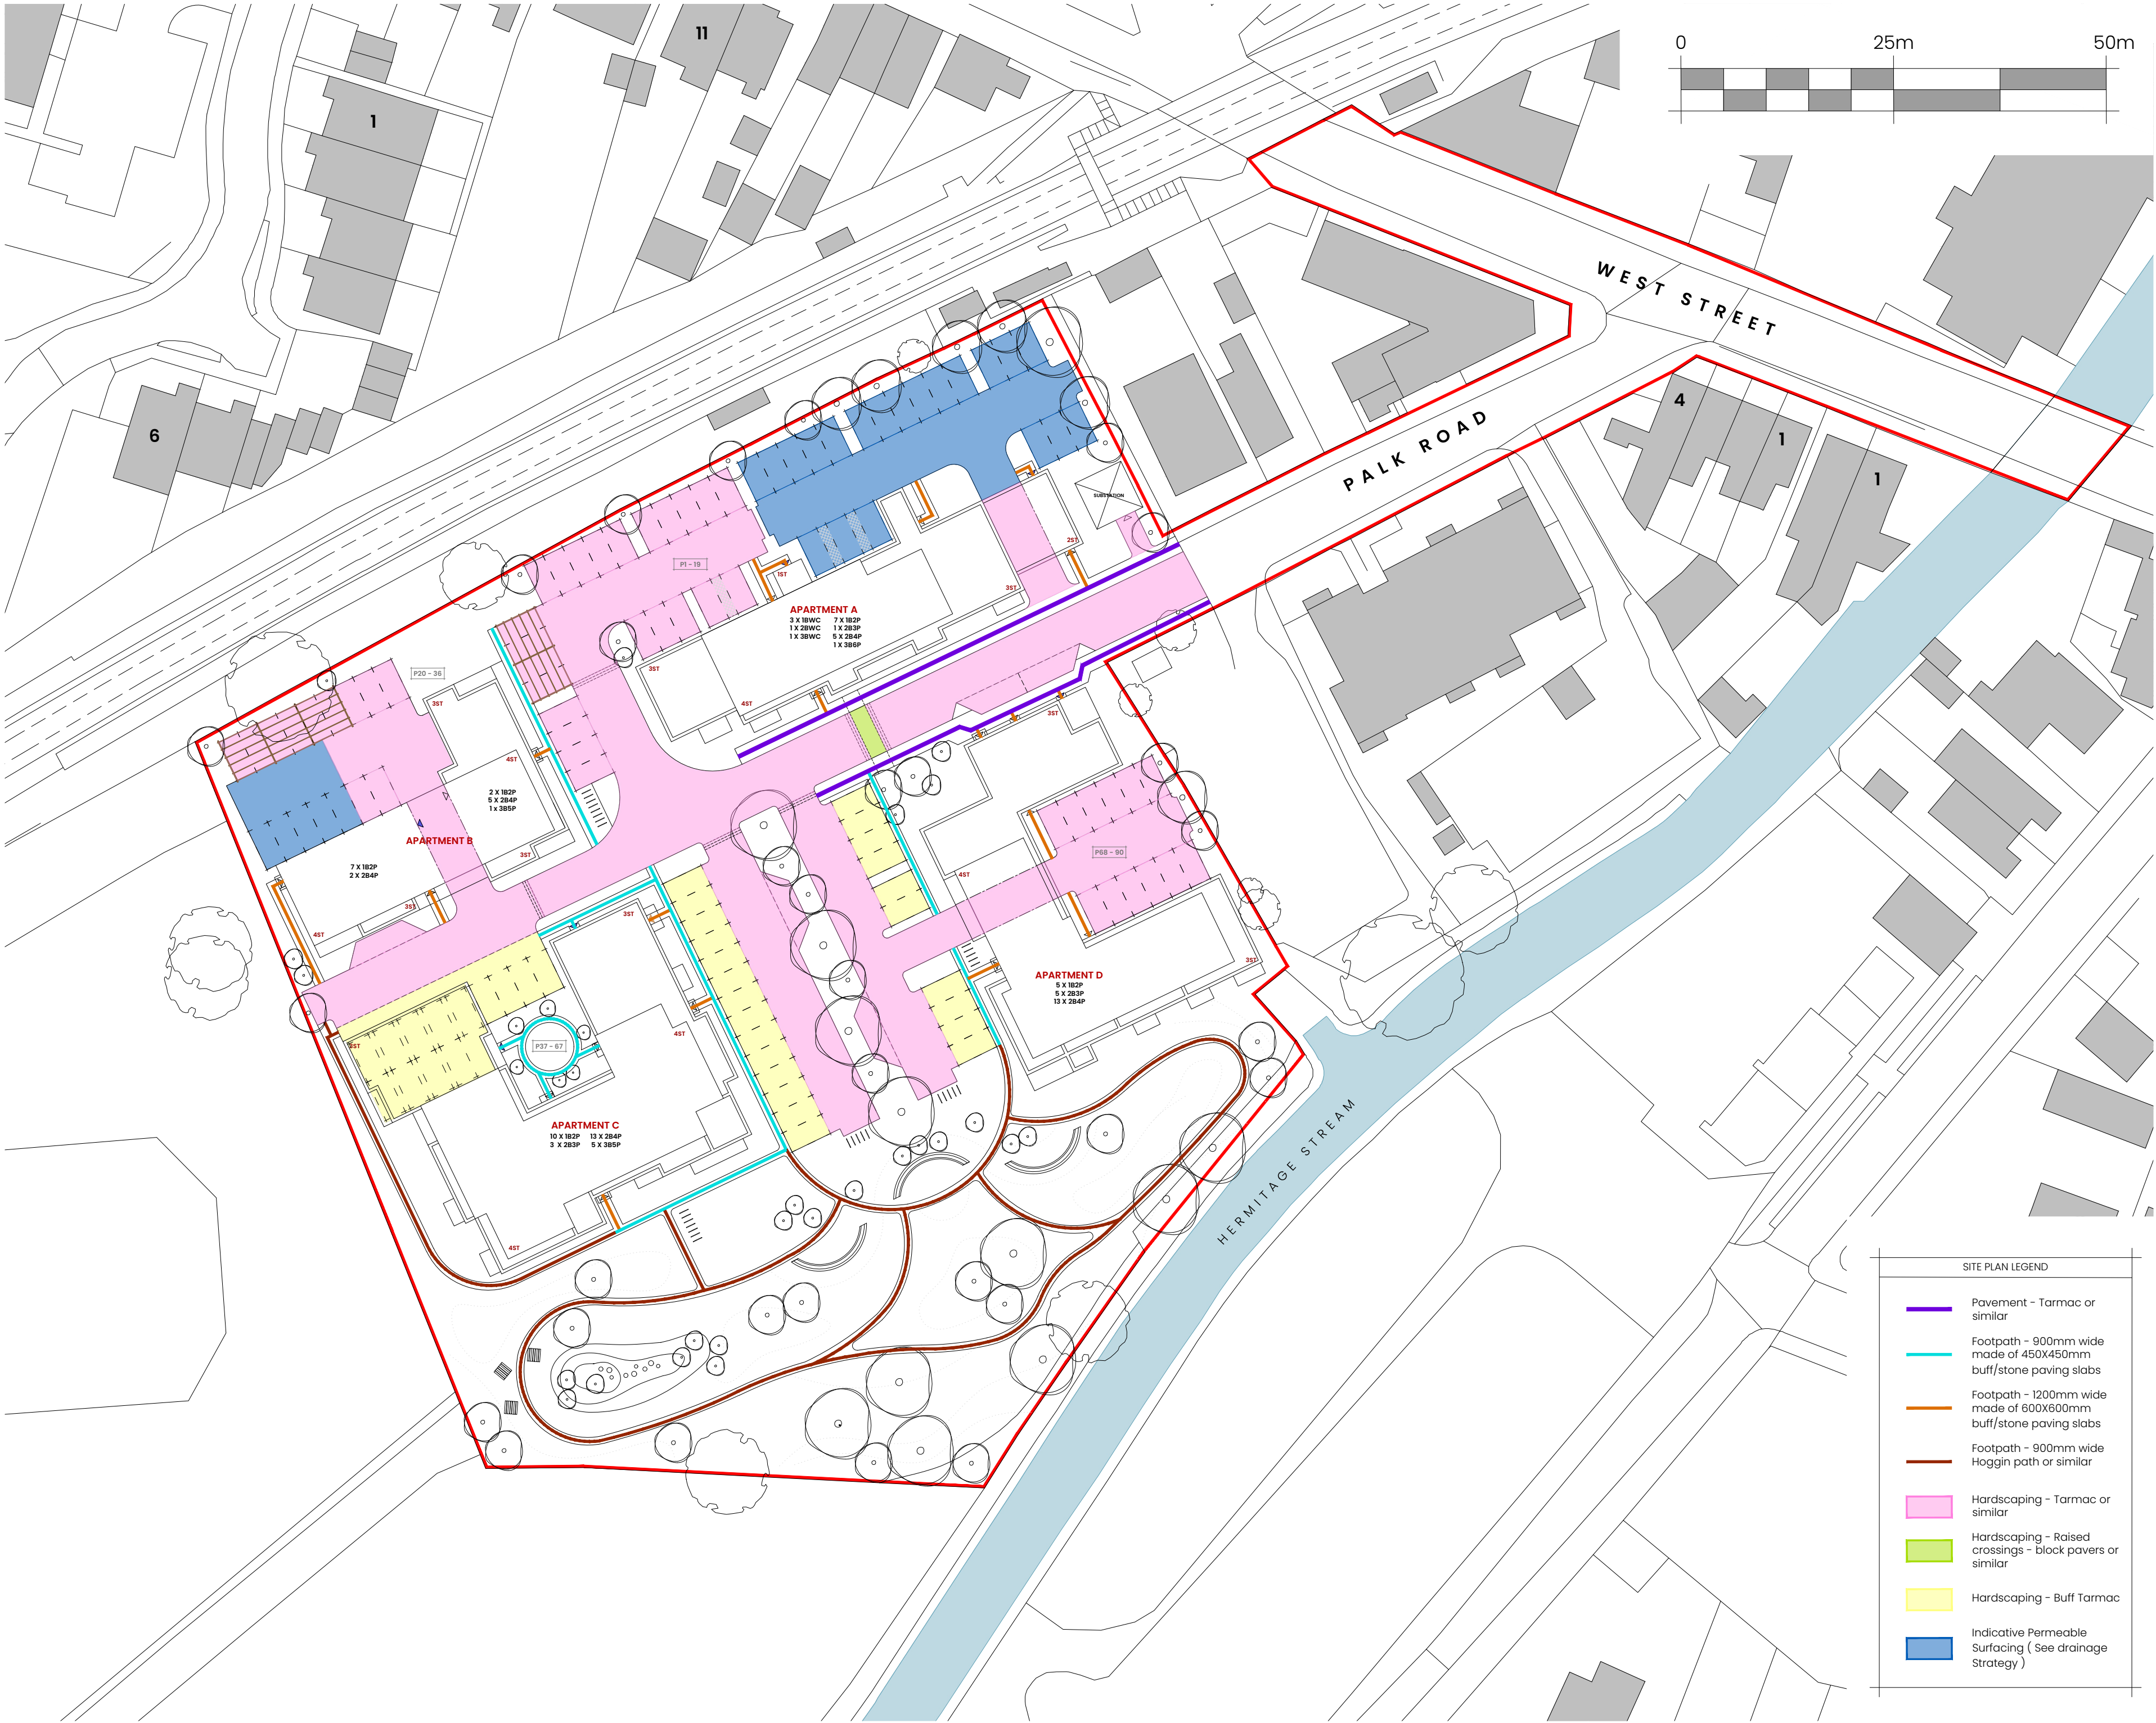

ARCHITECTURE & DEVELOPMENT

WEBSITE: www.A2AD.co.uk
EMAIL: info@A2AD.co.uk
TELEPHONE: 01489 290035
ADDRESS: Elan House
5a Little Park Farm Road
Fareham PO15 5SJ

CLIENT:

Bellway Homes (Wessex)

PROJECT:

Land Off Palk Road,
Bedhampton, Havant
PO9 1NL

DRAWING:


Surface Material Layout

STATUS:

Planning

Do not scale for any other purpose than stated in title, use annotated dimensions only. All dimensions to be checked on site & any discrepancies/ errors to be reported to A2 before work commences. This drawing is to be read in conjunction with all other relevant materials.

Copyright exists on this plan and information displayed on this drawing. Reproduction of plan is not permitted without written consent. Company registration no: 12875387

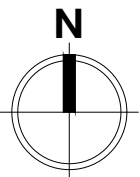

SITE PLAN LEGEND	
	Pavement - Tarmac or similar
	Footpath - 900mm wide made of 450X450mm buff/stone paving slabs
	Footpath - 1200mm wide made of 600X600mm buff/stone paving slabs
	Footpath - 900mm wide Hoggin path or similar
	Hardscaping - Tarmac or similar
	Hardscaping - Raised crossings - block pavers or similar
	Hardscaping - Buff Tarmac
	Indicative Permeable Surfacing (See drainage Strategy)

REV: DATE:

SCALE: DATE: DRAWN BY:

1:500@A2 NOV | 2022 WS

REFERENCE: SHEET NO: REVISION:

21085 104 -