




 

02 PROPOSED ROOF PLAN
1:50

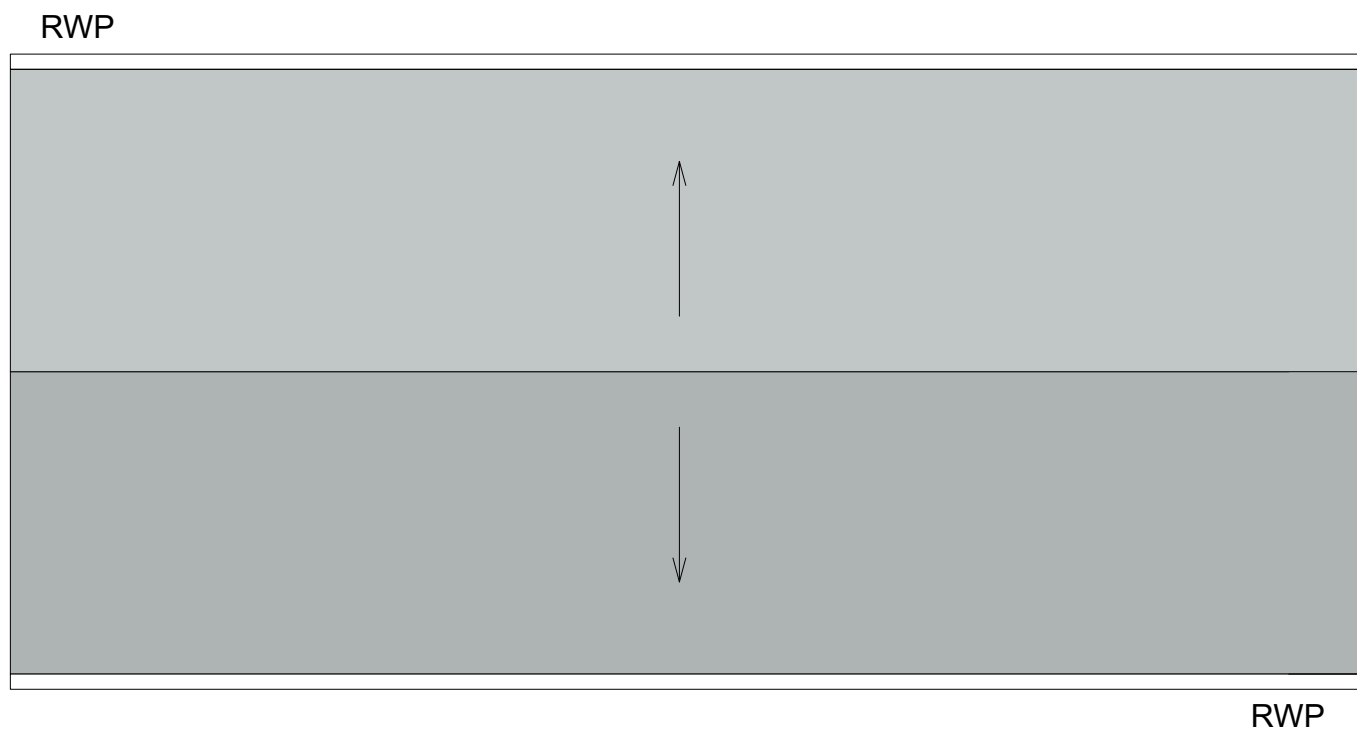


01 PROPOSED GROUND FLOOR PLAN
1:50

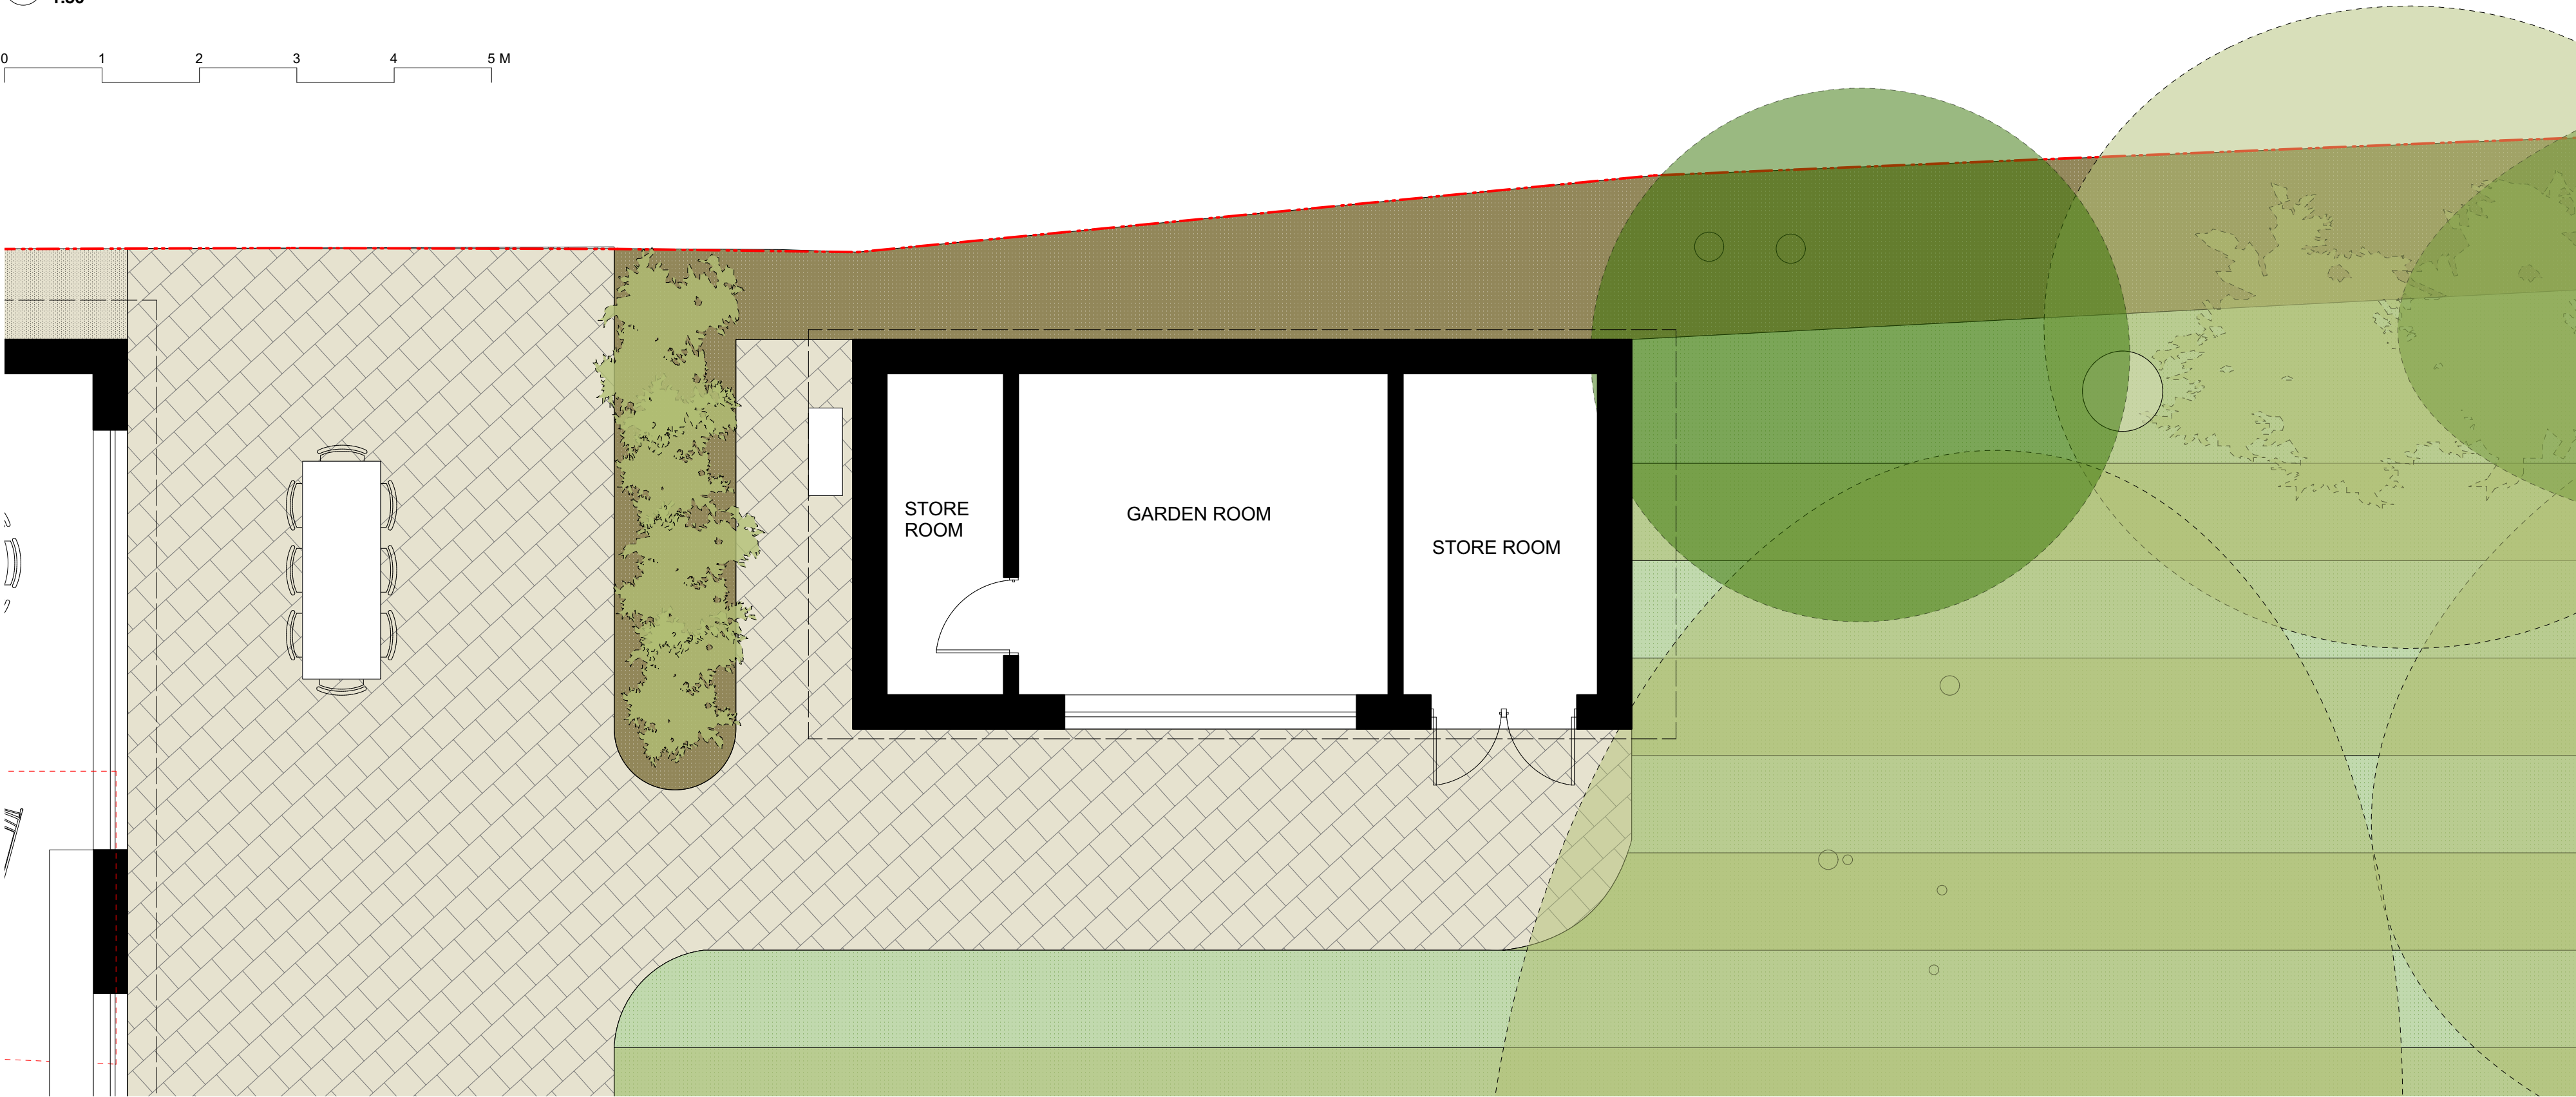

REV	DATE	NOTES	DRN	CHKD
A	11/24	PLANNING ISSUE	EG	EG

GENERAL NOTES

THE CONTRACTOR IS RESPONSIBLE FOR THE CHECKING OF ALL SITE DIMENSIONS AND LEVELS.
DISCREPANCIES TO BE REPORTED IMMEDIATELY TO THE CONTRACT ADMINISTRATOR / ARCHITECT.
TO BE READ IN CONJUNCTION WITH ALL RELEVANT CONSULTANTS DRAWINGS AND INFORMATION.
ALL EXISTING SITE, TREE AND BUILDING INFORMATION HAS BEEN COMPILED FROM DIFFERENT SOURCES.

 

DRAWING TITLE	Garden Room Floor Plan
DRAWING REF	2407-HH-P-00-1303
STATUS	INFORMATION - NOT FOR CONSTRUCTION
SCALE	AS INDICATED AT A1

PROJECT TITLE	Idsworth
CLIENT	Private
ORIGIN	Aug 24
PROJECT NO.	2407