




THIS DRAWING HAS BEEN PRODUCED FOR PLANNING PURPOSES ONLY, THIS IS NOT A WORKING DRAWING, FOR FURTHER INFORMATION CONTACT KALOTEC LTD.

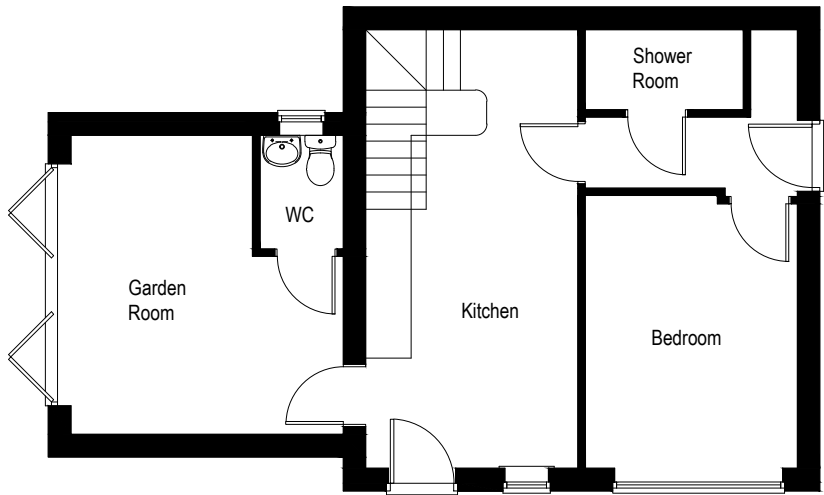


Proposed Floor Plan (scale 1:100)

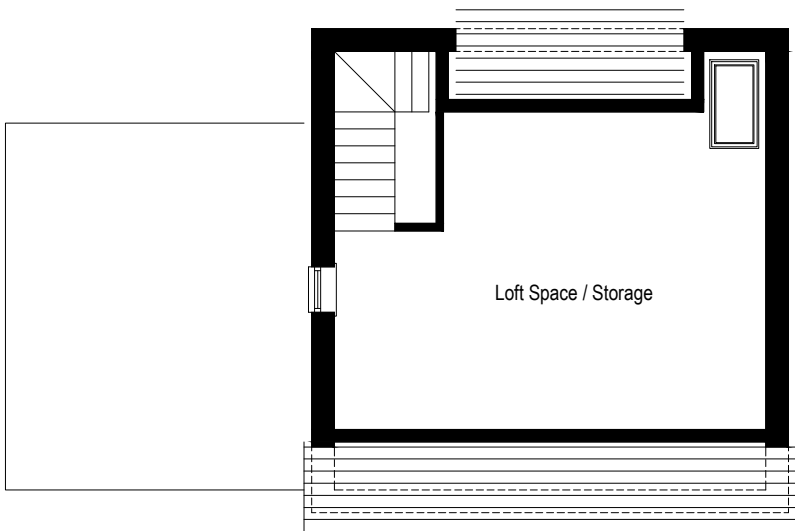



Proposed First Floor Plan (scale 1:100)

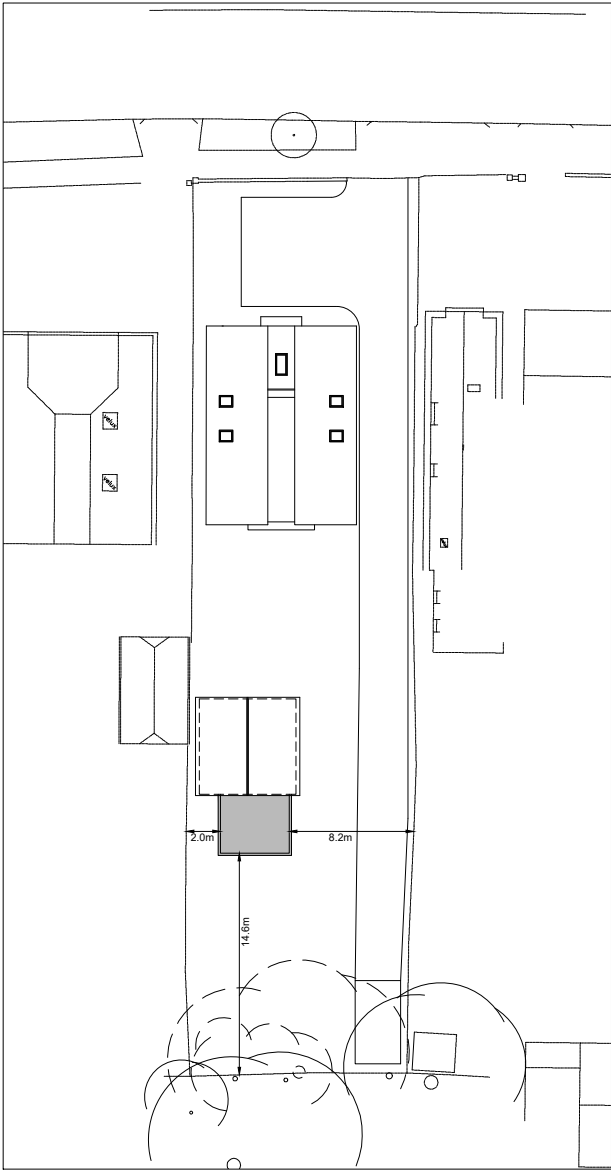

Proposed Site Plan (scale 1:500)

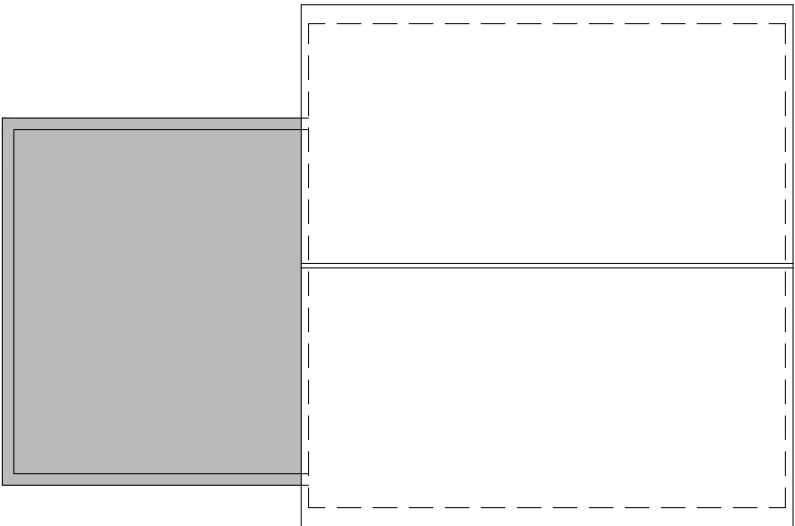

Proposed Roof Plan (scale 1:100)

  

Revisions:
A - Amended in accordance with Clients requirements - 20.12.2021
B - First Floor added - 22.10.2022

			
CLIENT Mr J Garland			
SITE 54 Stakes Road, Purbrook			
TITLE Proposed Plans & Site Layout			
SCALE Varies (A3)	DRAWING NO. KALO-0201-103		REVISION B
DATE Sept 21			
DRAWN CHECKED			
Kalotec Limited, Cams Hall, Fareham, Hampshire, PO16 8AB Telephone: 01329 227 424 Email: info@kalotec.co.uk Website: www.kalotec.co.uk			
COPYRIGHT © KALOTEC LIMITED			