



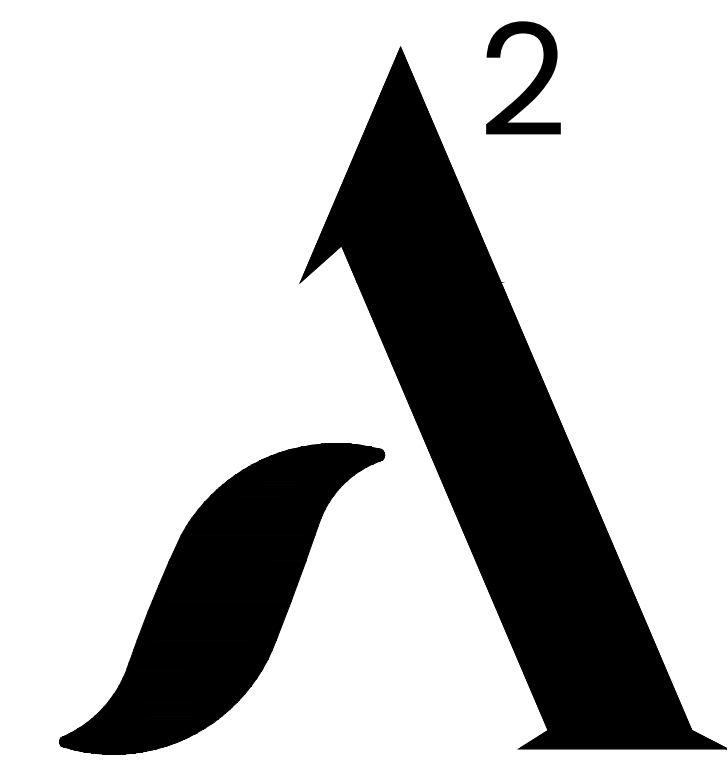

ARCHITECTURE & DEVELOPMENT

WEBSITE: www.A2AD.co.uk
EMAIL: info@A2AD.co.uk
TELEPHONE: 01489 290035
ADDRESS: Elan House
5a Little Park Farm Road
Fareham PO15 5SJ

CLIENT:

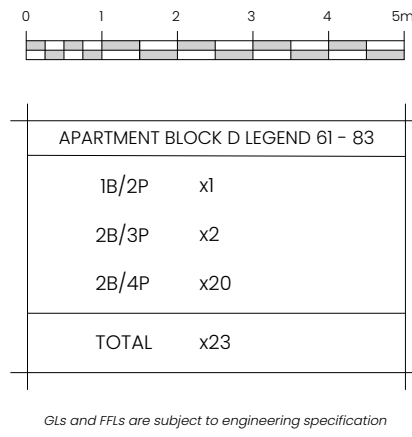

PROJECT:

Land Off Palk Road
Badhampton, Havant
PO9 1NL

DRAWING:


Apartment D Floor Plans

STATUS:

Planning

Do not scale for any other purpose than stated in title, use annotated dimensions only. All dimensions to be checked on site & any discrepancies/errors to be reported to A2 before work commences. This drawing is to be read in conjunction with all other relevant materials.

Copyright exists on this plan and information displayed on this drawing. Reproduction of plan is not permitted without written consent. Company registration no 1287397.

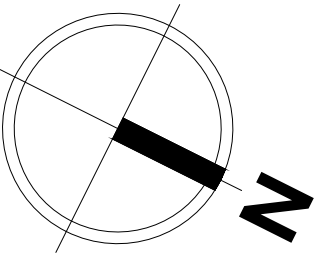


REV: DATE:

SCALE: DATE: DRAWN BY:


1:100@A0 FEB | 2024 WS/JM

REFERENCE: SHEET NO: REVISION:

21085 212 -

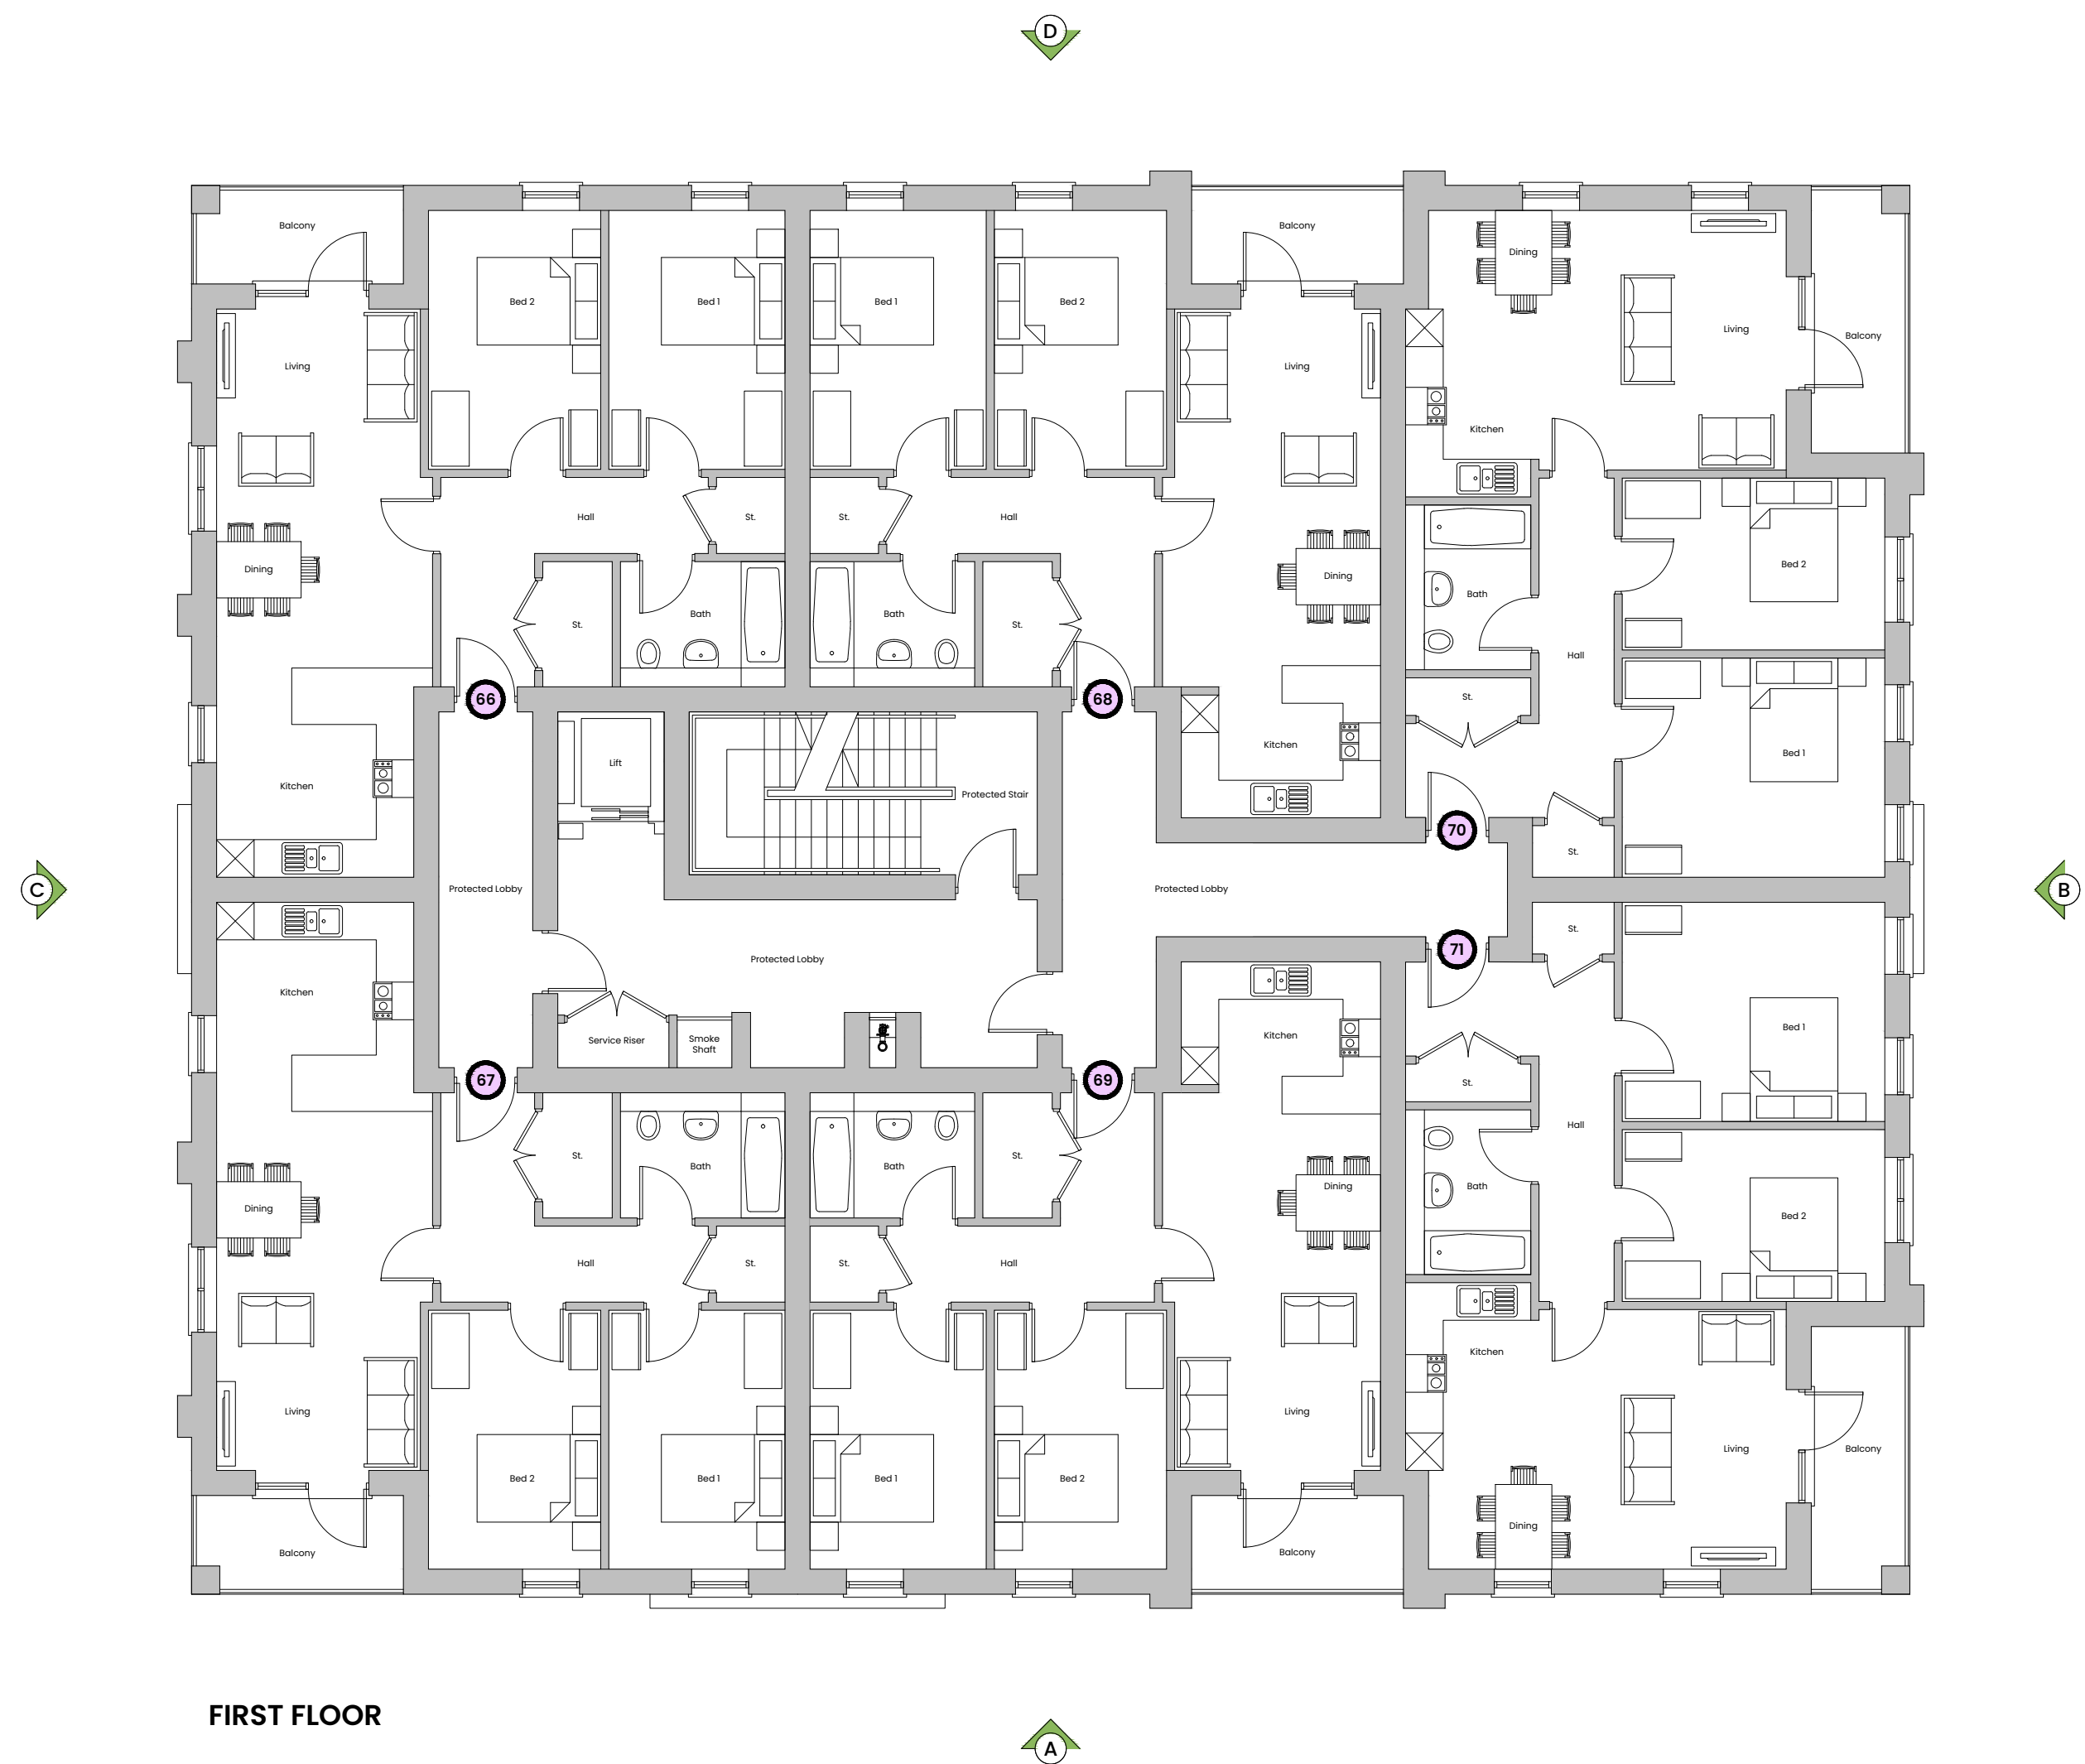


FIRST FLOOR

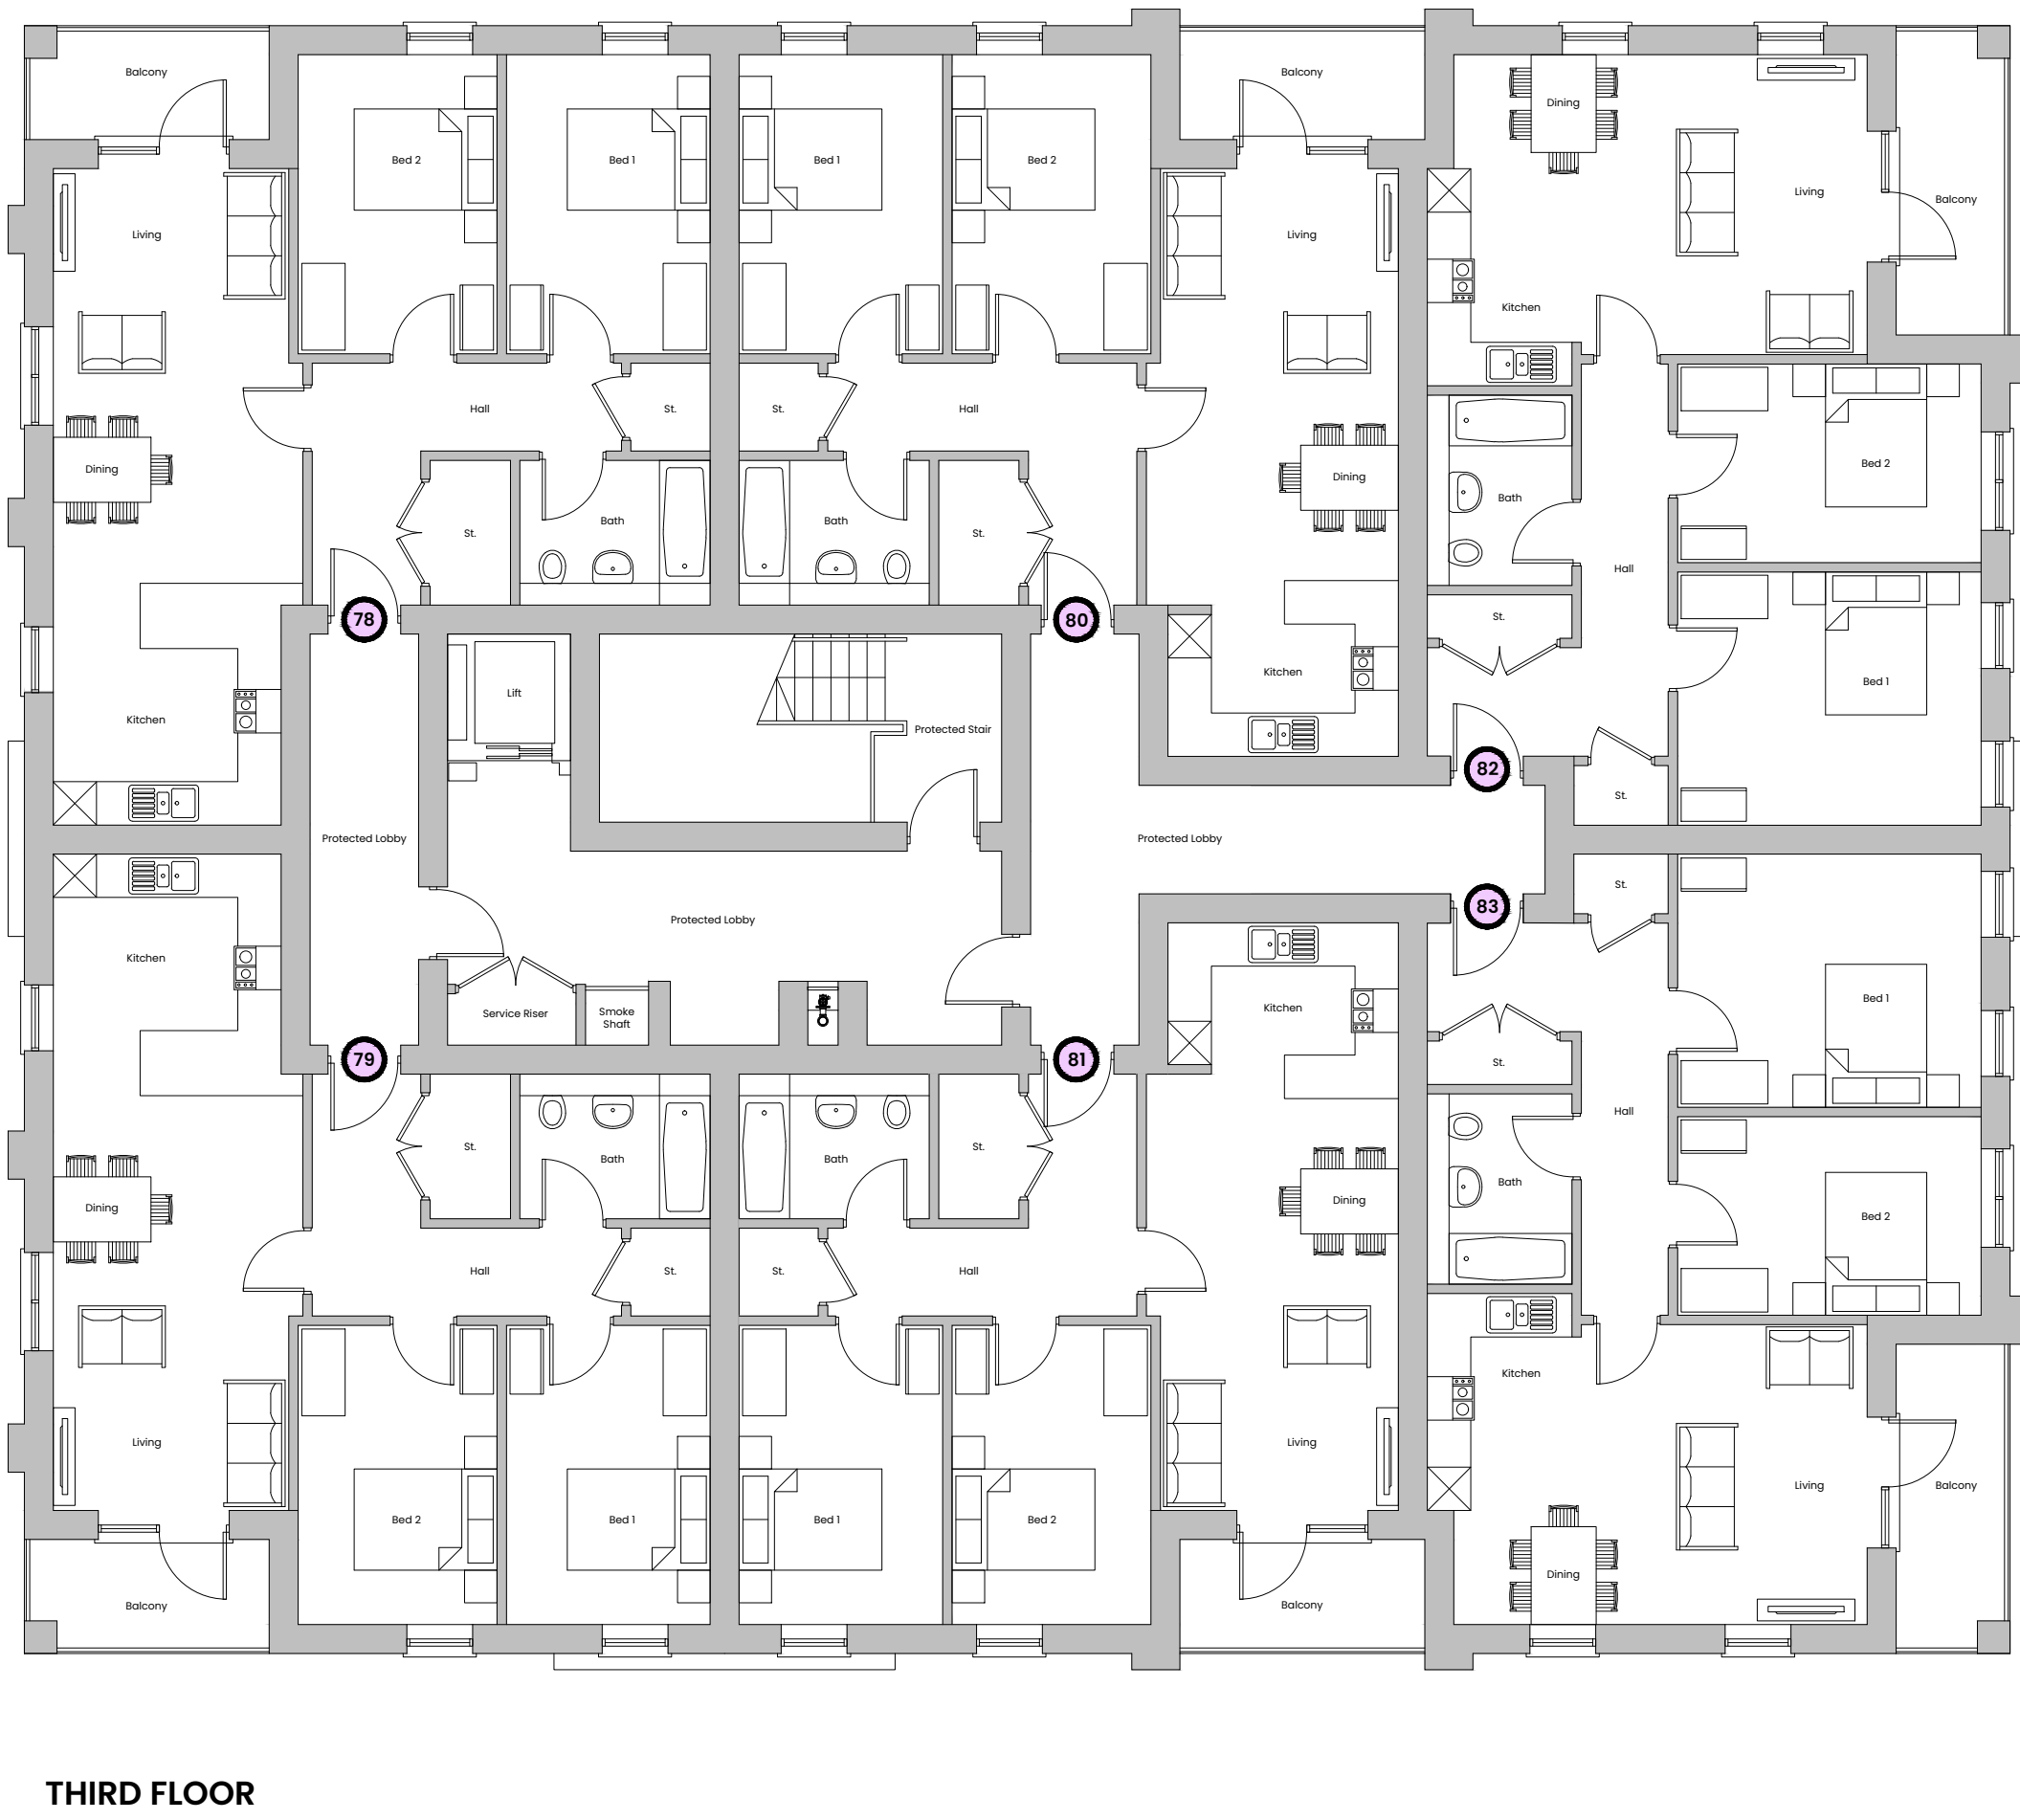

THIRD FLOOR



GROUND FLOOR

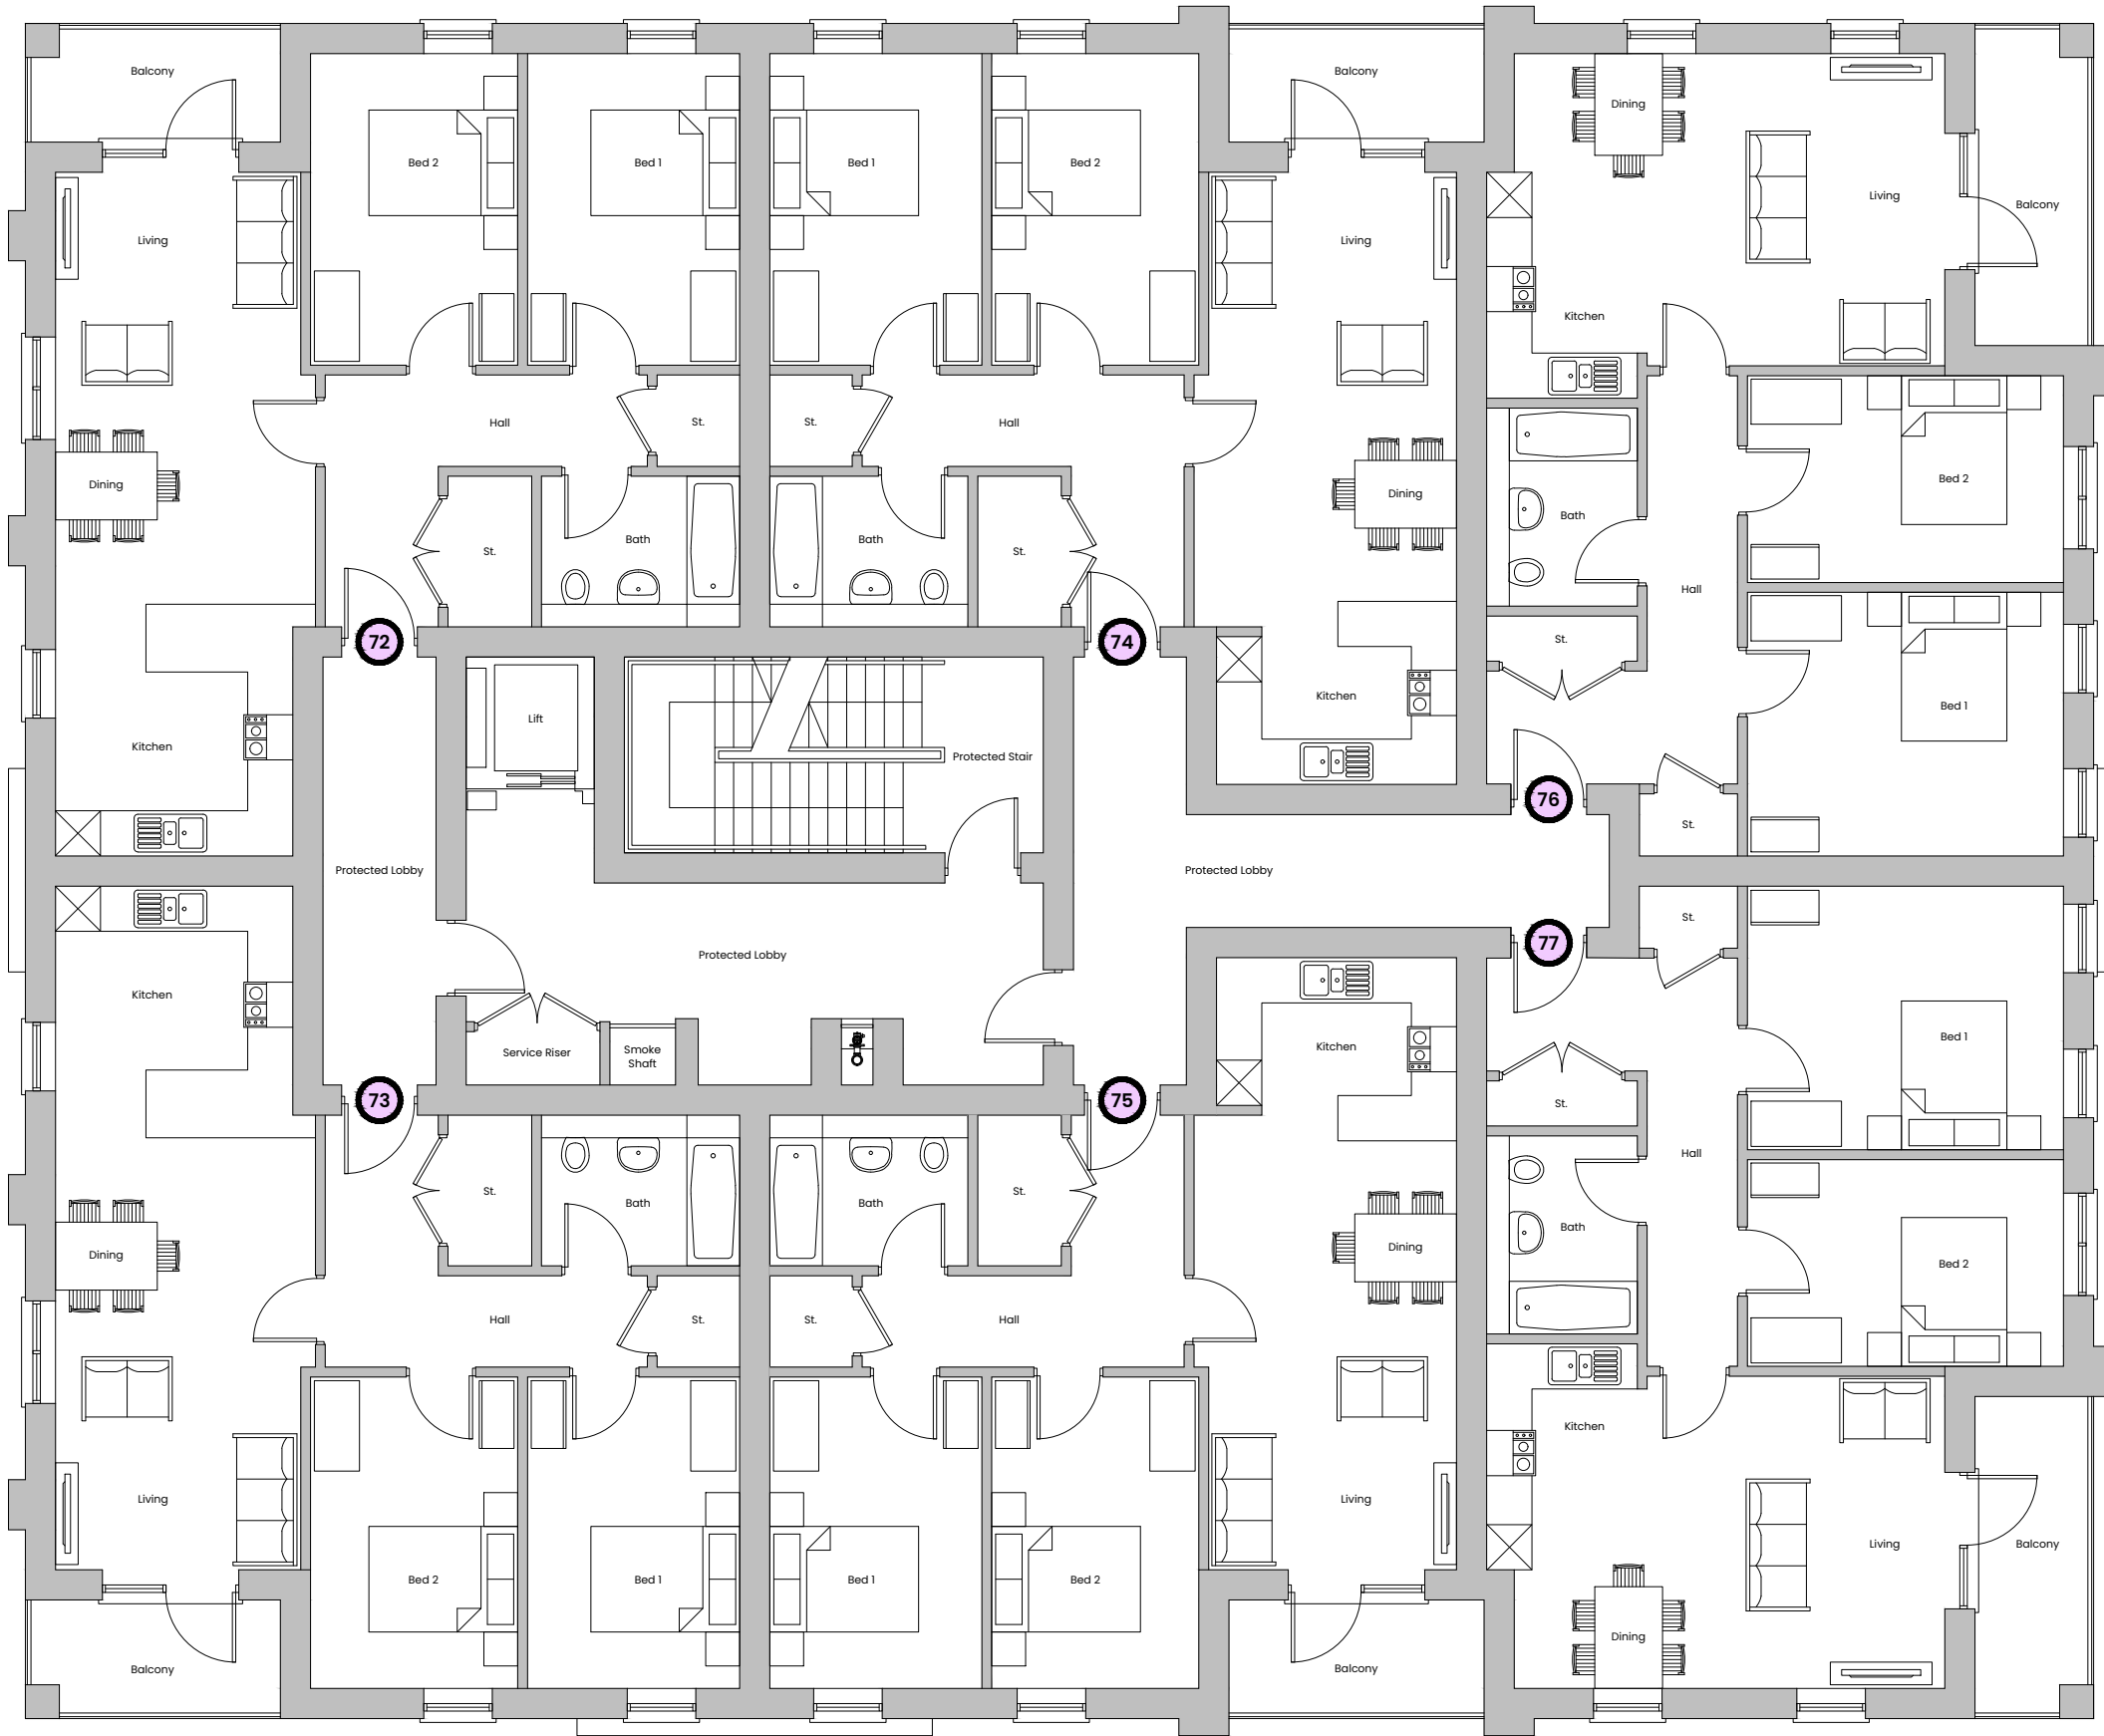

SECOND FLOOR