




NOTE: All dimensions to be checked on site prior to commencement of any work
*** DO NOT SCALE FROM THIS DRAWING EXCEPT FOR THE PURPOSES OF DETERMINING A PLANNING APPLICATION ***
Notify C.A. of any discrepancies before ordering materials.
© Crown Copyright and database right Ordnance Survey Licence number 100019671 (2015)

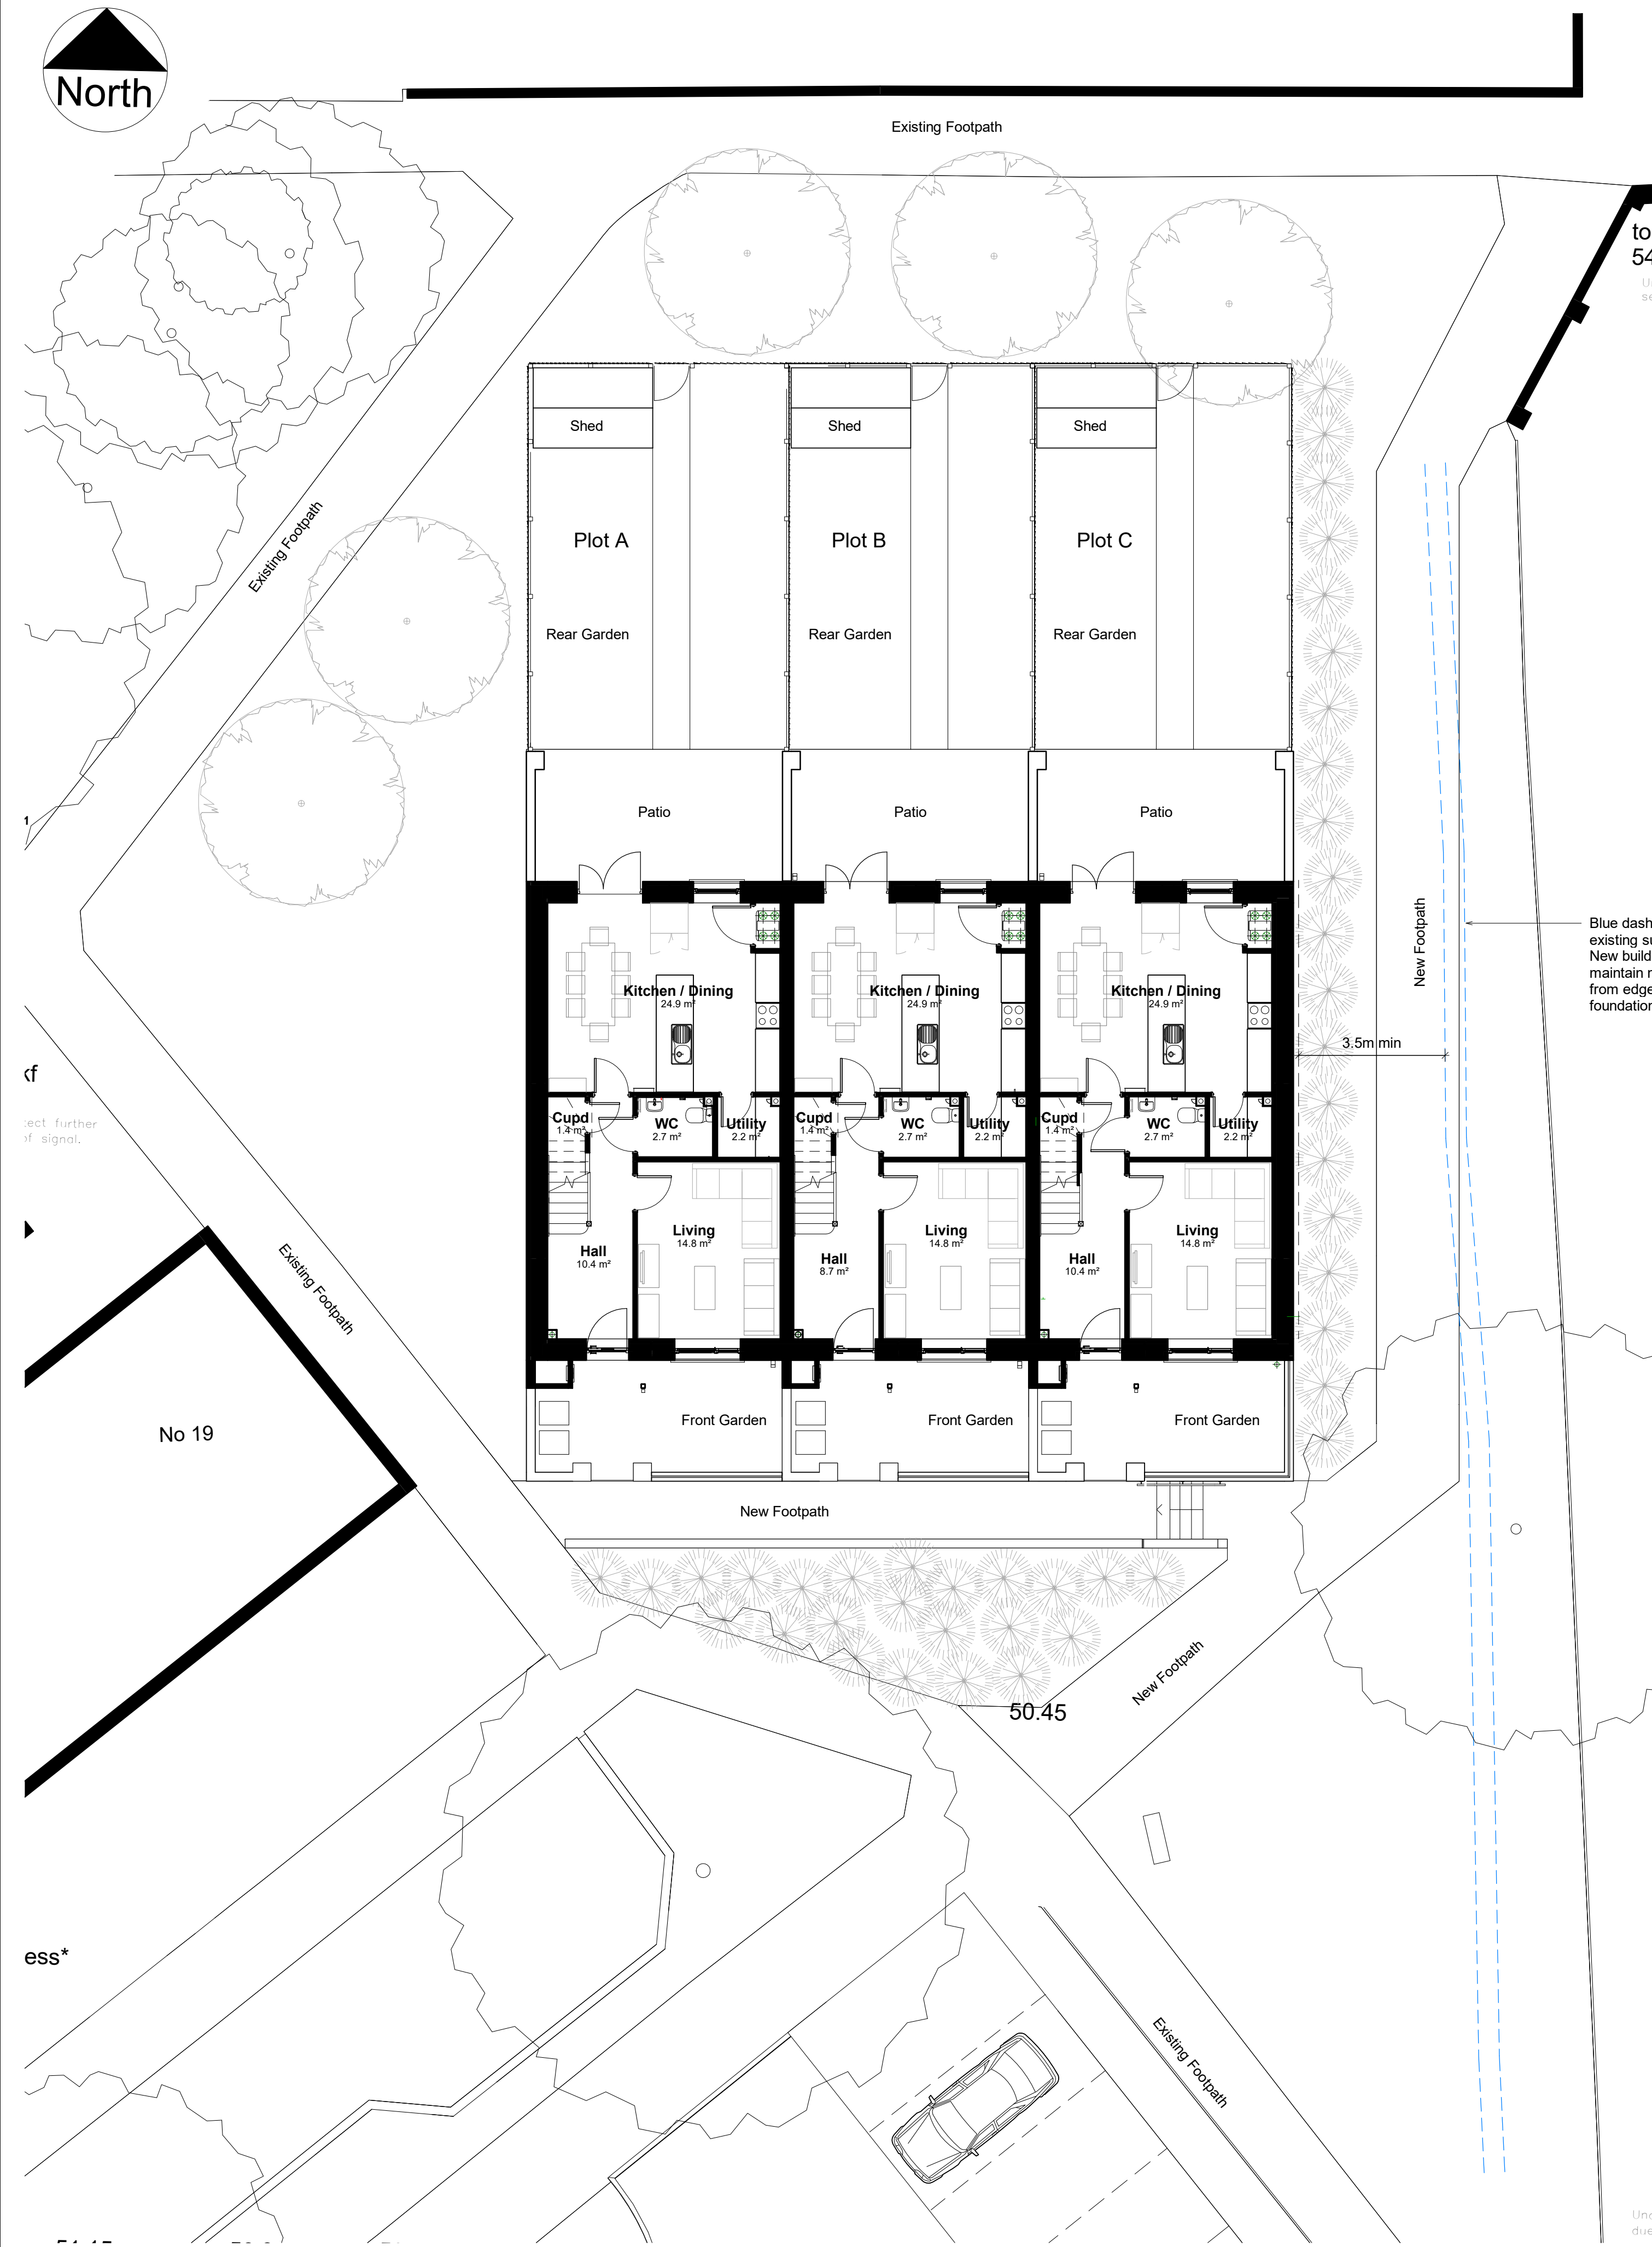

1 Ground Floor / Site Layout
1 : 100

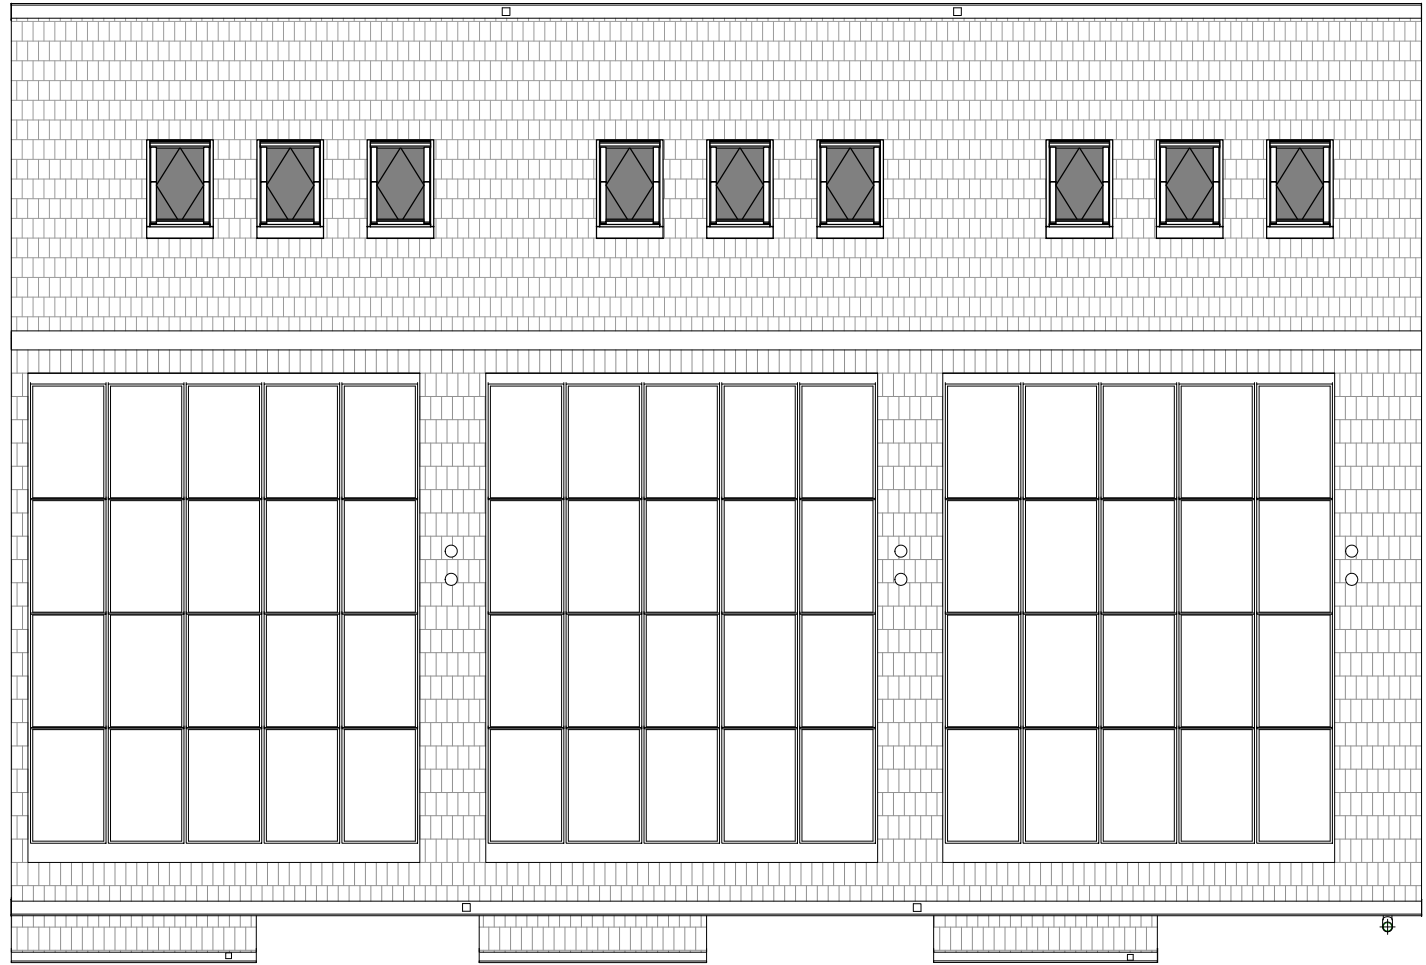

4 Roof Plan
1 : 100

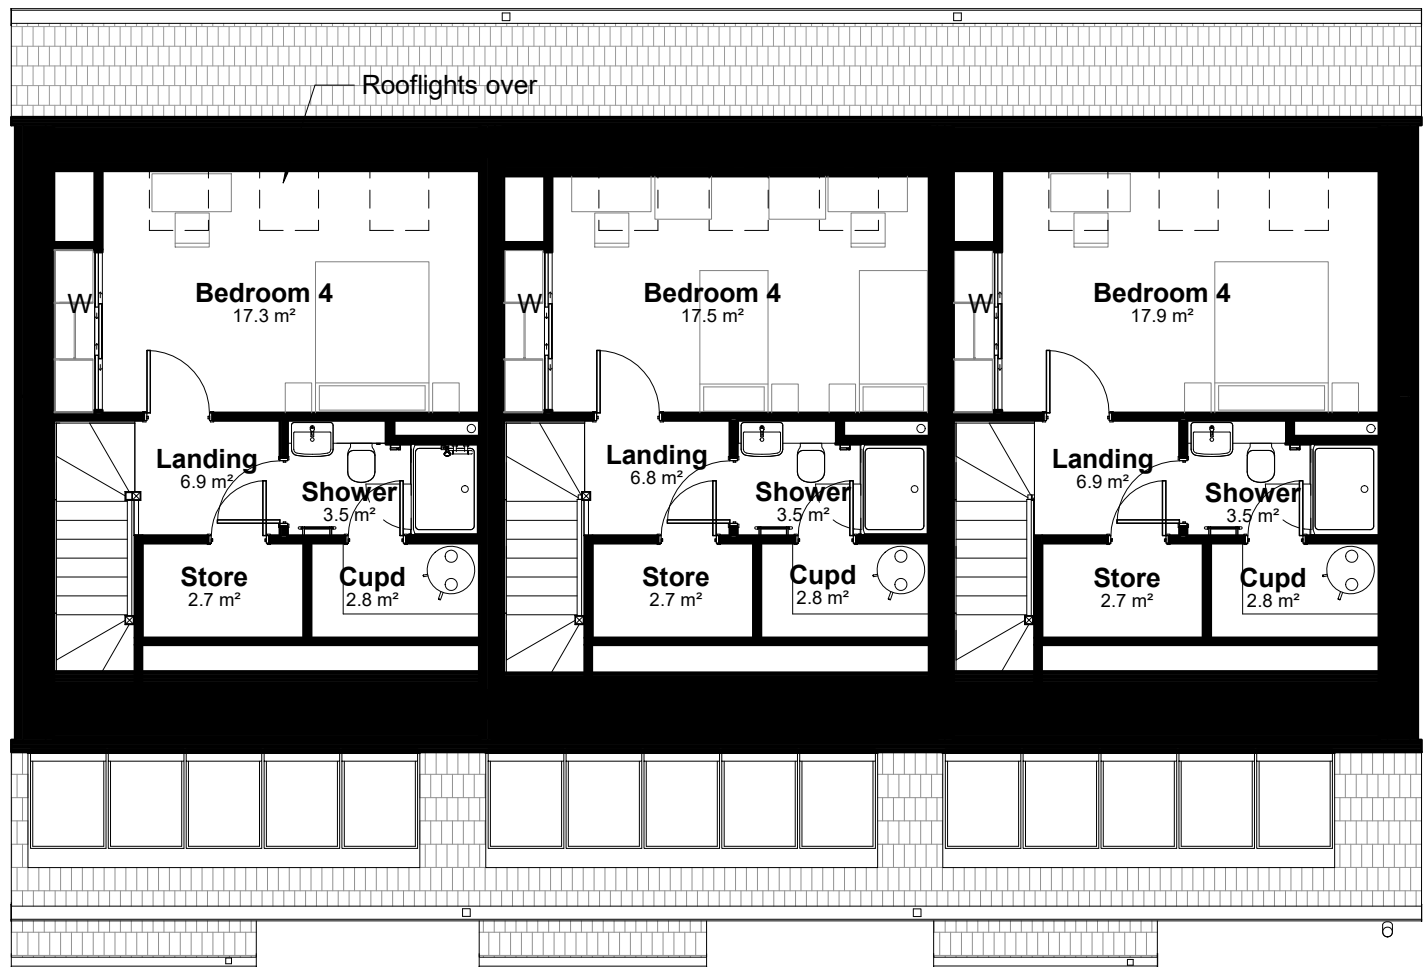

3 Second Floor
1 : 100



2 First Floor
1 : 100

P7	18/01/23	Proposed houses moved 0.6m west to maintain required 3.5m clearance to sewer	CG
P6	06/10/22	Plant room changed to airing cupboard	CG
P5	22/09/22	Updated to co-ordinate with Landscape Architects proposals	CG
P4	26/08/22	Bedroom floor areas adjusted to include areas of built in wardrobes. Panel heater locations adjusted	CG
P3	08/07/22	Built in wardrobes added to all bedrooms, kitchens replanned to suit stairgate, MV/HR located on N wall	CG
P2	05/04/22	Updated following receipt of survey & general design development	CG
Rev	Date	Revision Details (Amended By)	Approved By

Project Bunting Gardens			
Drawing Title Plans as Proposed			
Date	18/01/22	Scale @ A1	1 : 100
Housing, Neighbourhood & Building Services Portsmouth City Council JAMES HILL Head of Service			
DEPARTMENTAL SECTION: ARCHITECTS GROUP - Susan Whitehouse Dip.L.A. M.L.I. Design Group Head Design/ Survey By CG Drawn By CG Checked By CG			
Drawing No 2637 / 1200 / P7			
SURVEY	DESIGN	WORKING DRAWING	
FEASIBILITY	TENDER	AS BUILT	
INFORMATION	CONTRACT	A.I.	