


NB

(1) POULDED DIMENSIONS MUST BE TAKEN IN REFERENCE TO SCALED DIMENSIONS AND SITE DIMENSIONS ARE TO BE CHECKED BEFORE WORK IS PUT IN HAND.

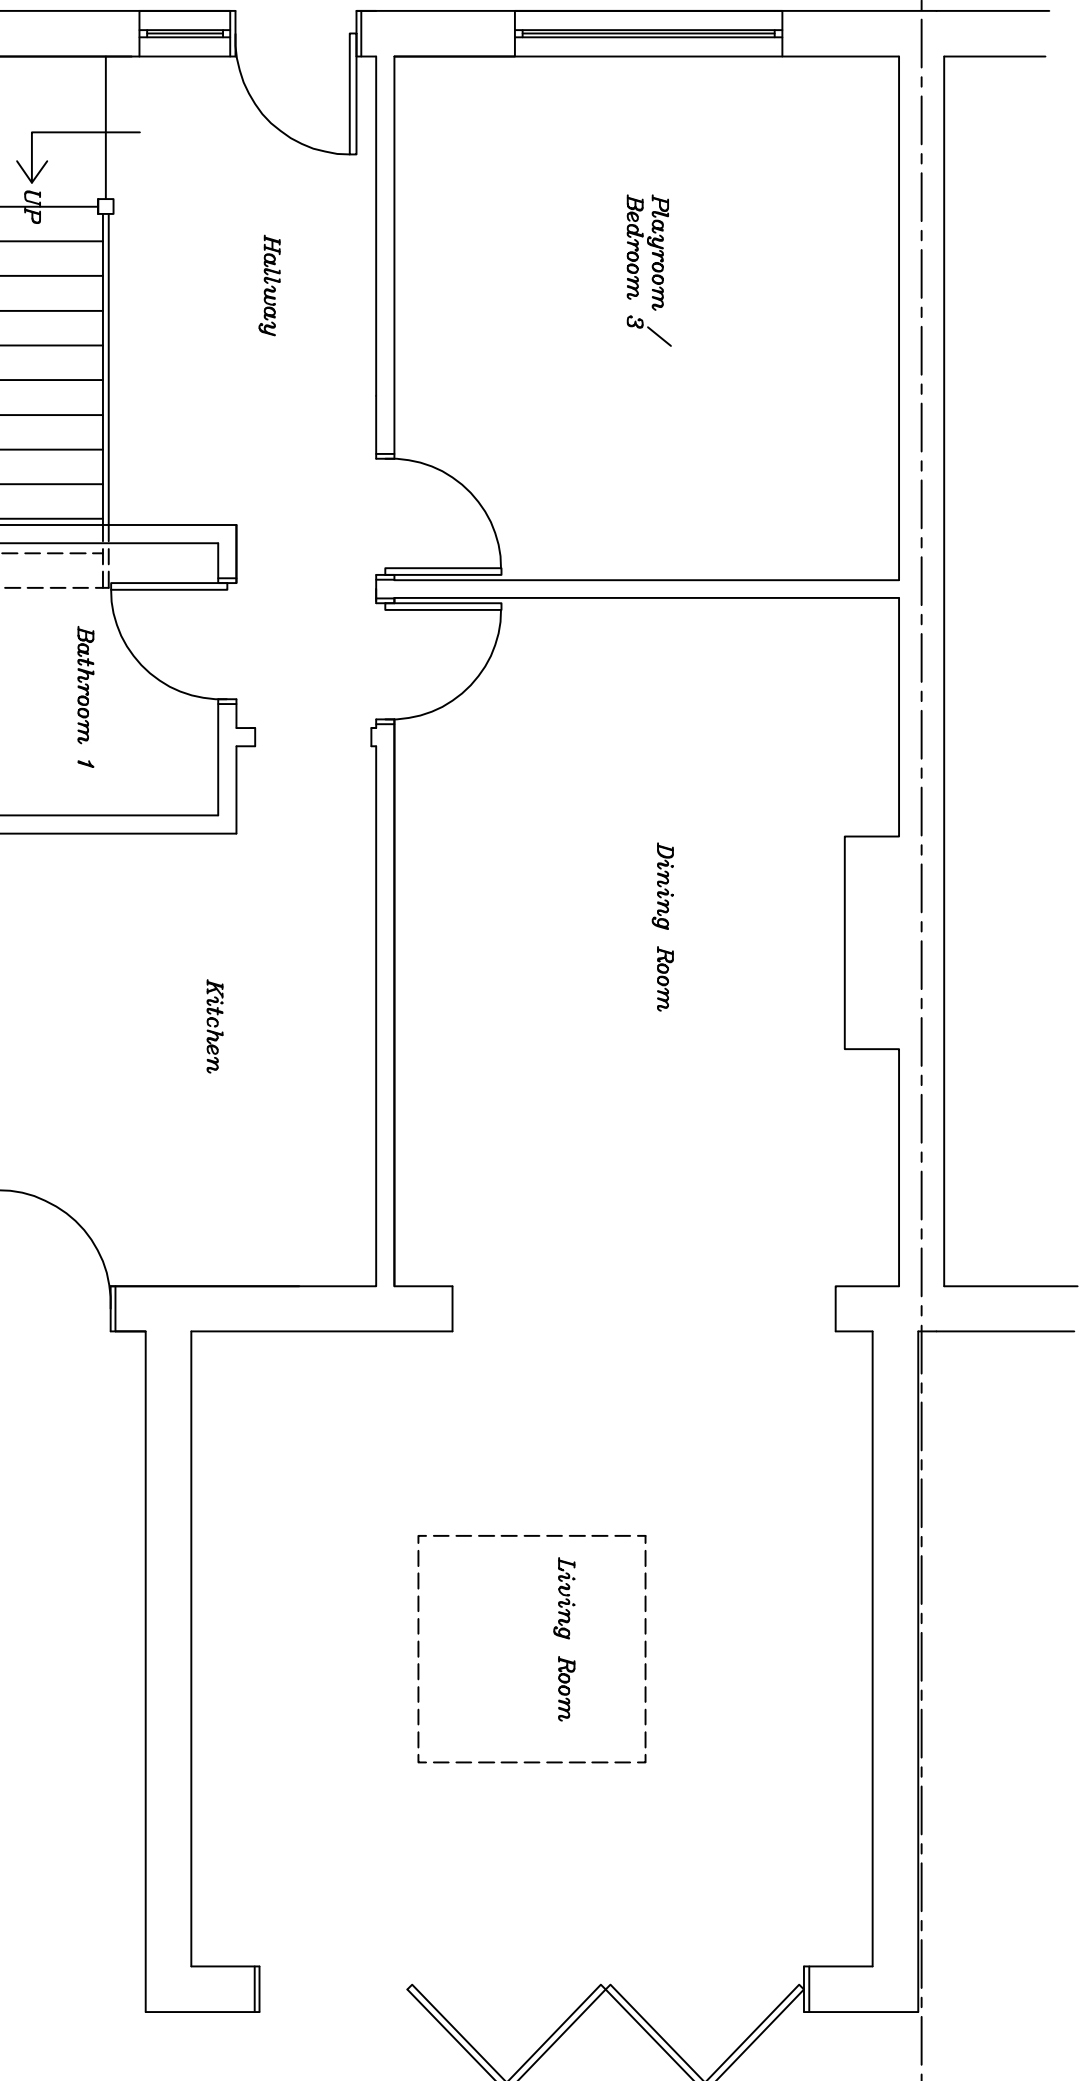

Scale 1:50 @ A3

Item	Description	Date

**36 SILVERDALE DRIVE
WATERLOOVILLE
PO7 8DN**

TRIM:-
PROPOSED GROUND FLOOR PLAN

1:50 @ A3

Date:- 07.11.22	Eng.No:- 400
----------------------------------	-------------------------------