


Site Location Plan - Southern Water 1:1250

O

Southern water site map 3

003

scale: 1:1250

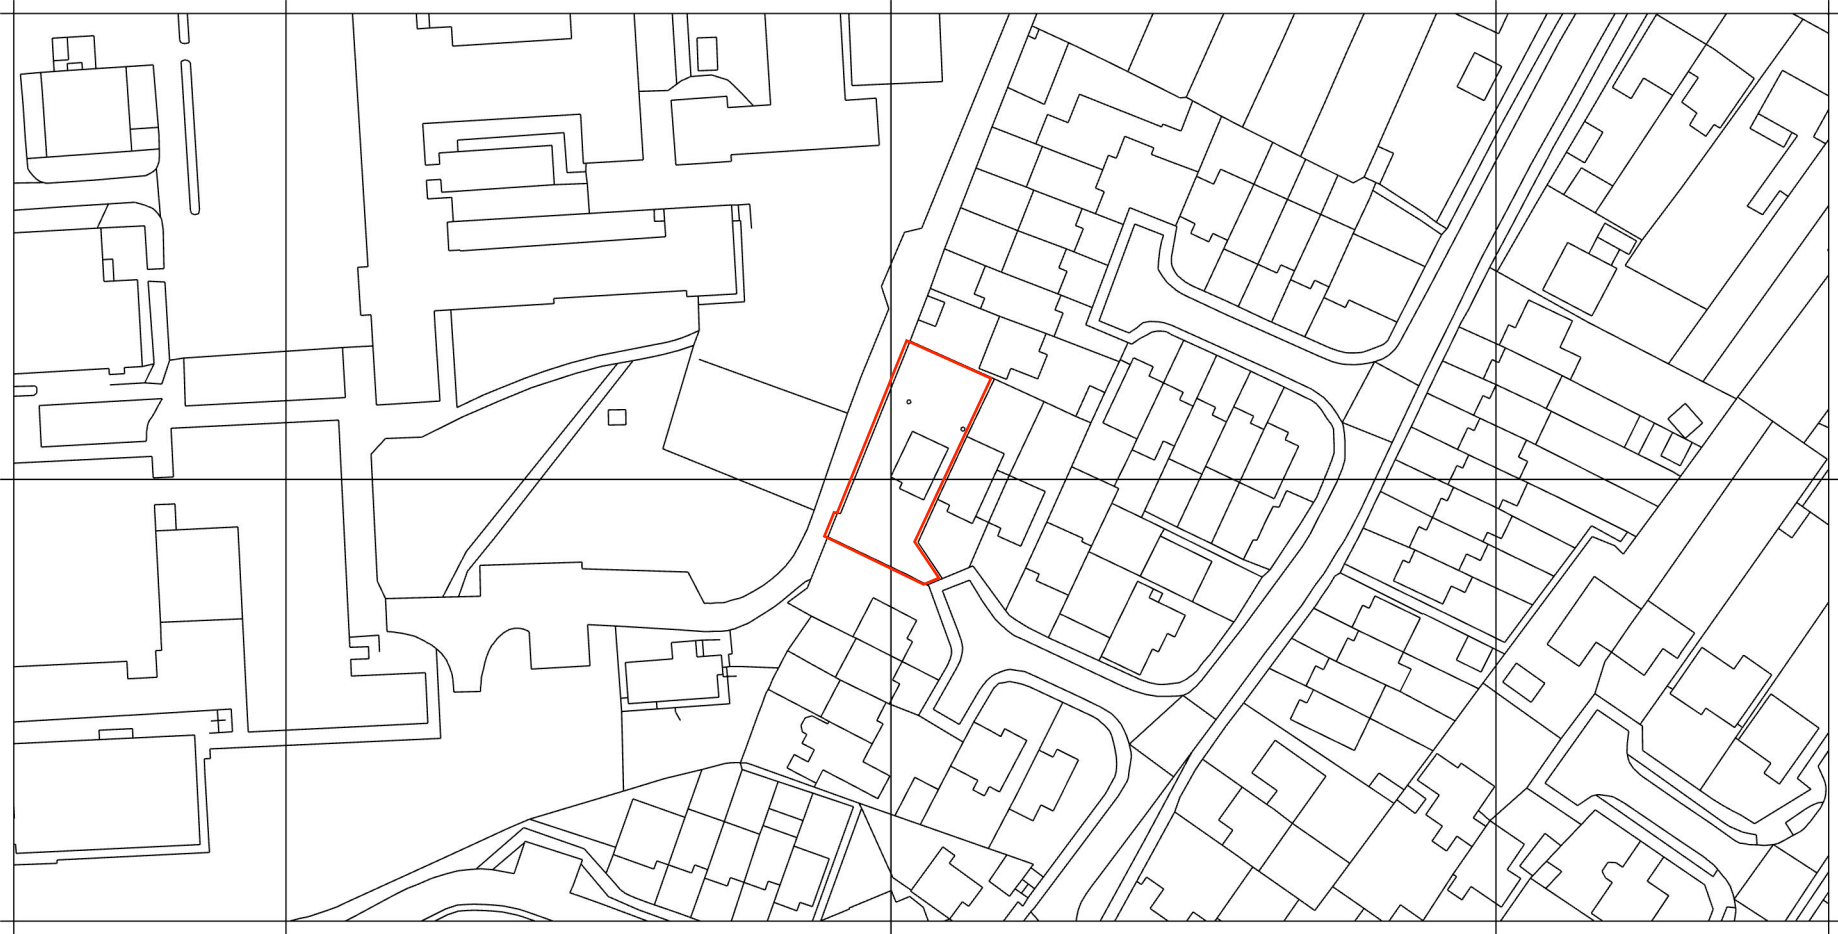


O

Plan to Show Sections (SW)

003

scale: 1:200

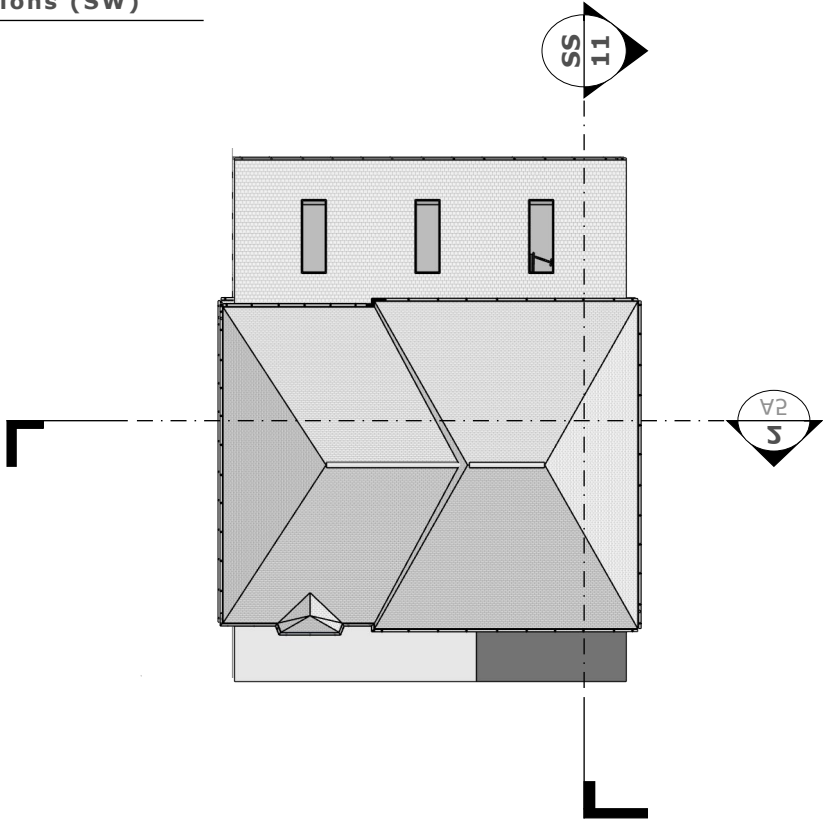

(O-003) shows roof plan that indicates sections that will be viewed on page 18. These section lines are placed so that the foundation and pipe is viewable in this location.



Graduate Part 1
Joshua Bell
81A Havant Road
Part 1 Graduate
Tel:07923370774

ASSOCIATE 2
Associate Name
12345 Main Street
Boulder, CO 00000
Tel: 000.000.0000

1. ALL LEVELS AND DIMENSIONS TO BE CHECKED ON SITE.
2. THIS DRAWING TO BE READ IN CONJUNCTION WITH SPECIFICATIONS & ALL OTHER CONSULTANTS DRAWINGS.
3. ALL DIMENSIONS AND LEVELS ARE TO BE VERIFIED ON SITE BY THE CONTRACTOR BEFORE COMMENCING ANY WORK

CLIENT
Sam Patrick
No.4 Beech Close
Waterlooville
Hampshire
PO8 8RT

PROJECT
Mr.Patrick's Dwelling

DRAWN BY
JB | —

ISSUE
24/11/2024
RE-ISSUE
MM.DD.YY

A0.17

VISUAL SCALE @ A3

