



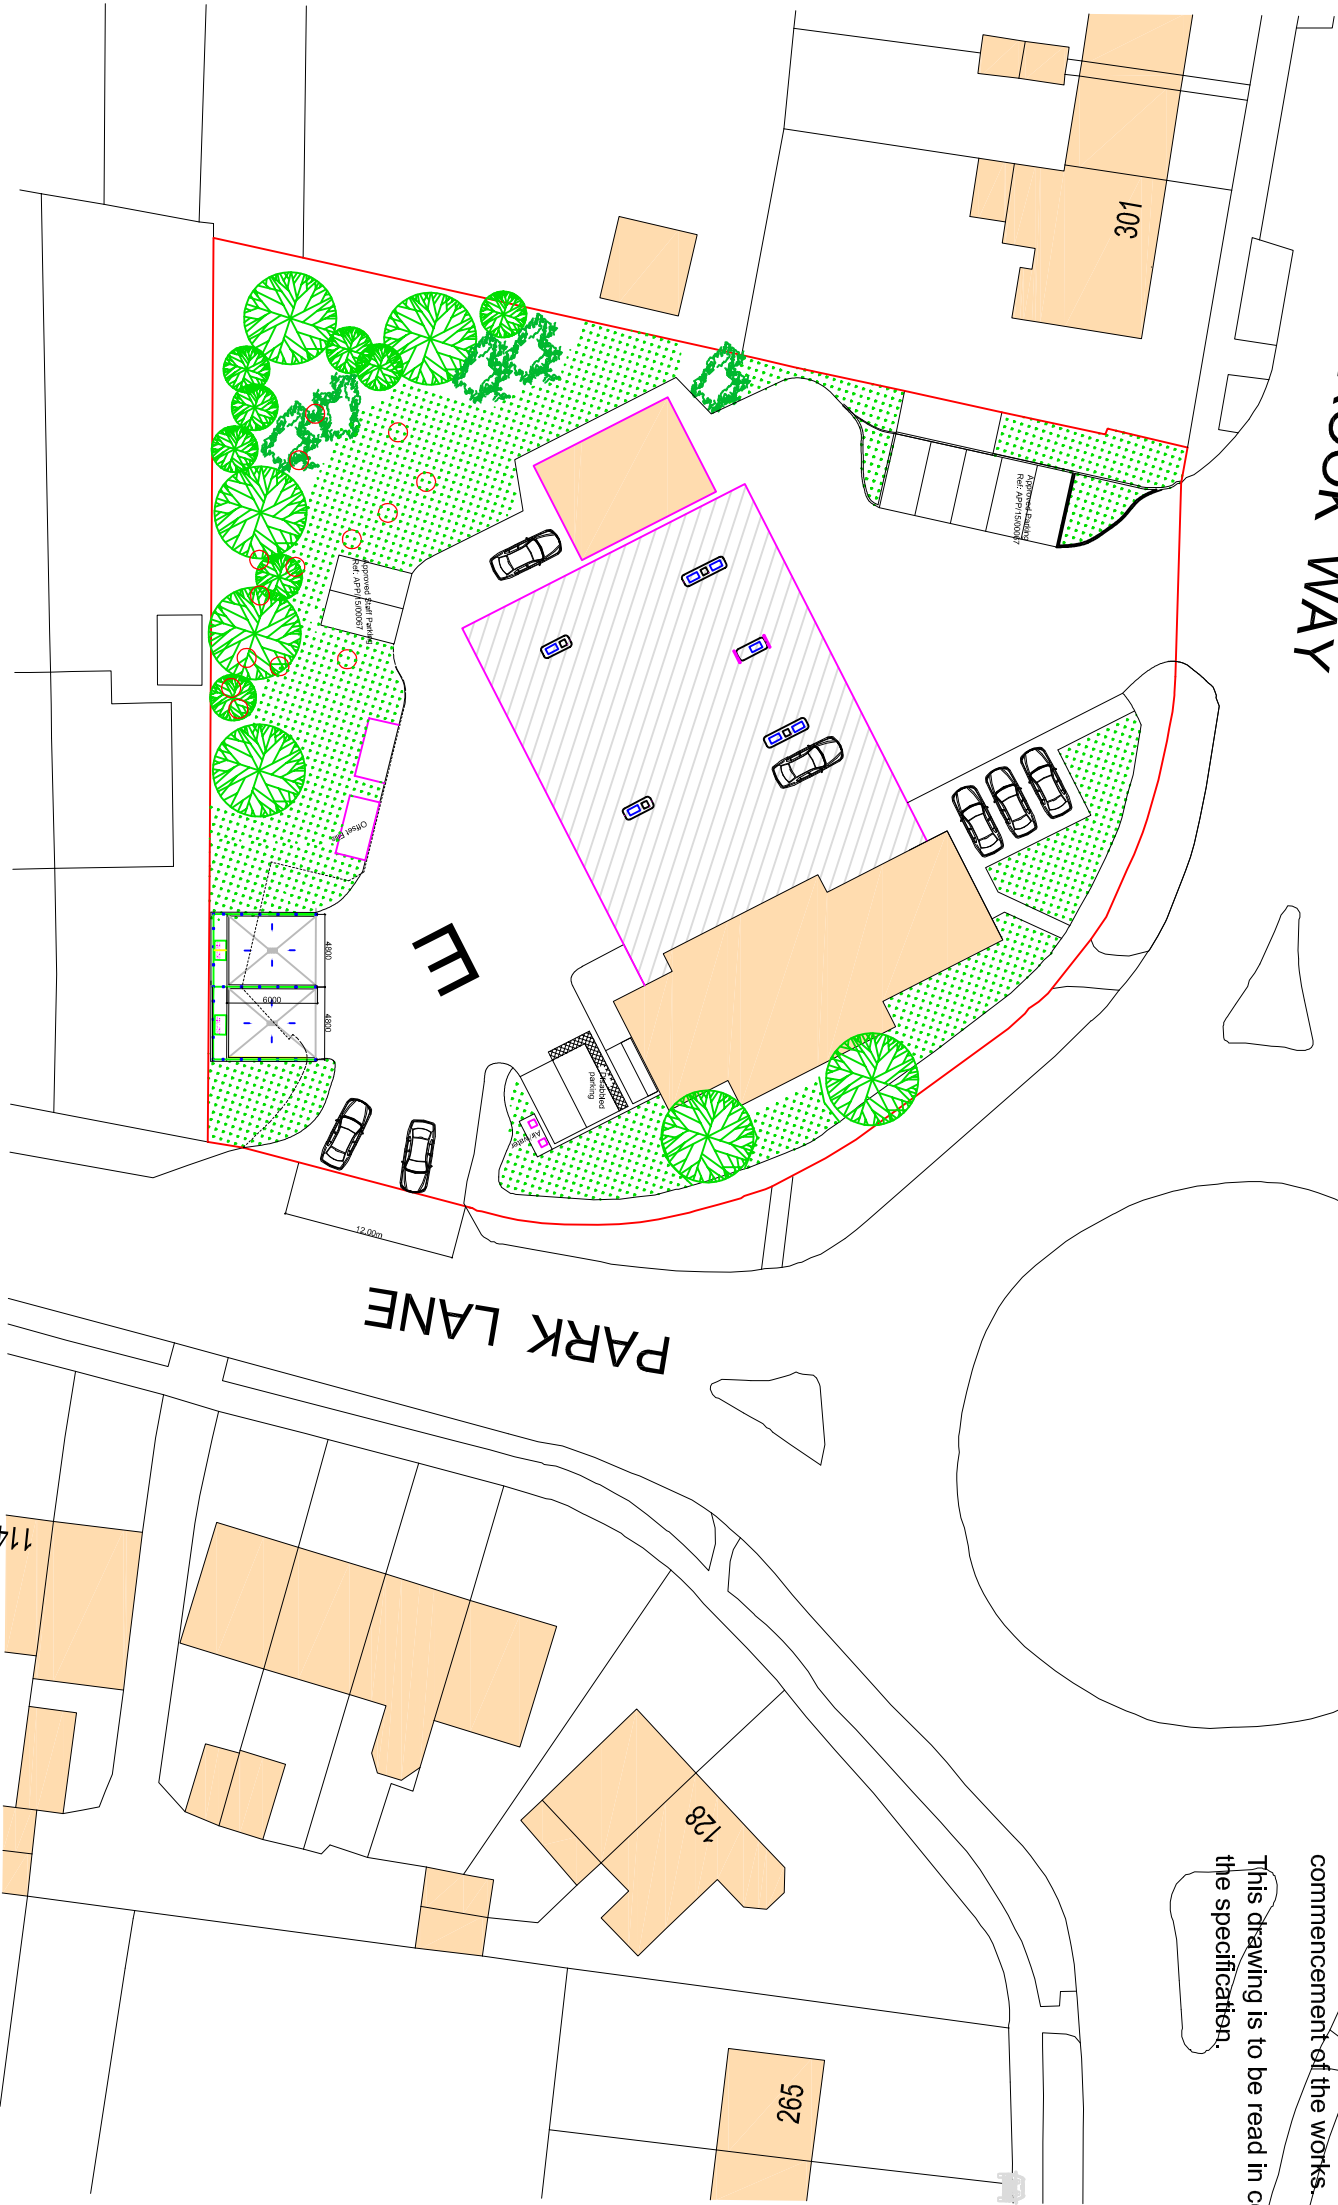

PURBROOK WAY

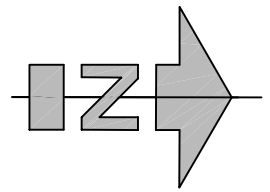

General Notes:

Do not scale dimensions from this drawing, unless for Planning purposes.

The Contractor is responsible for checking all dimensions on site prior to commencement of the works.

This drawing is to be read in conjunction with the specification.

B 18/07/24 1 No. Jet wash removed
A 26/06/24 Redrawn

Revision	Date	Description
----------	------	-------------

Scale: 1:500 Date: 26/06/2024 Drawn By: BE

Drawing Number: 1413/002 Revision: B

CProject

CProject Ltd: 44 Fox Dene, Godalming, GU7 1YQ
Telephone: 01483 426650
Mobile: 07831 152509
Email: steve@cproject.co.uk

Client: Ironmoor Ltd, 1 Park Lane, Cheam, Sutton, SM3 8BN

Project: Park Lane Service Station, PO9 3HQ

Drawing Title: Site Plans - Proposed

ISSUED 22/07/24