


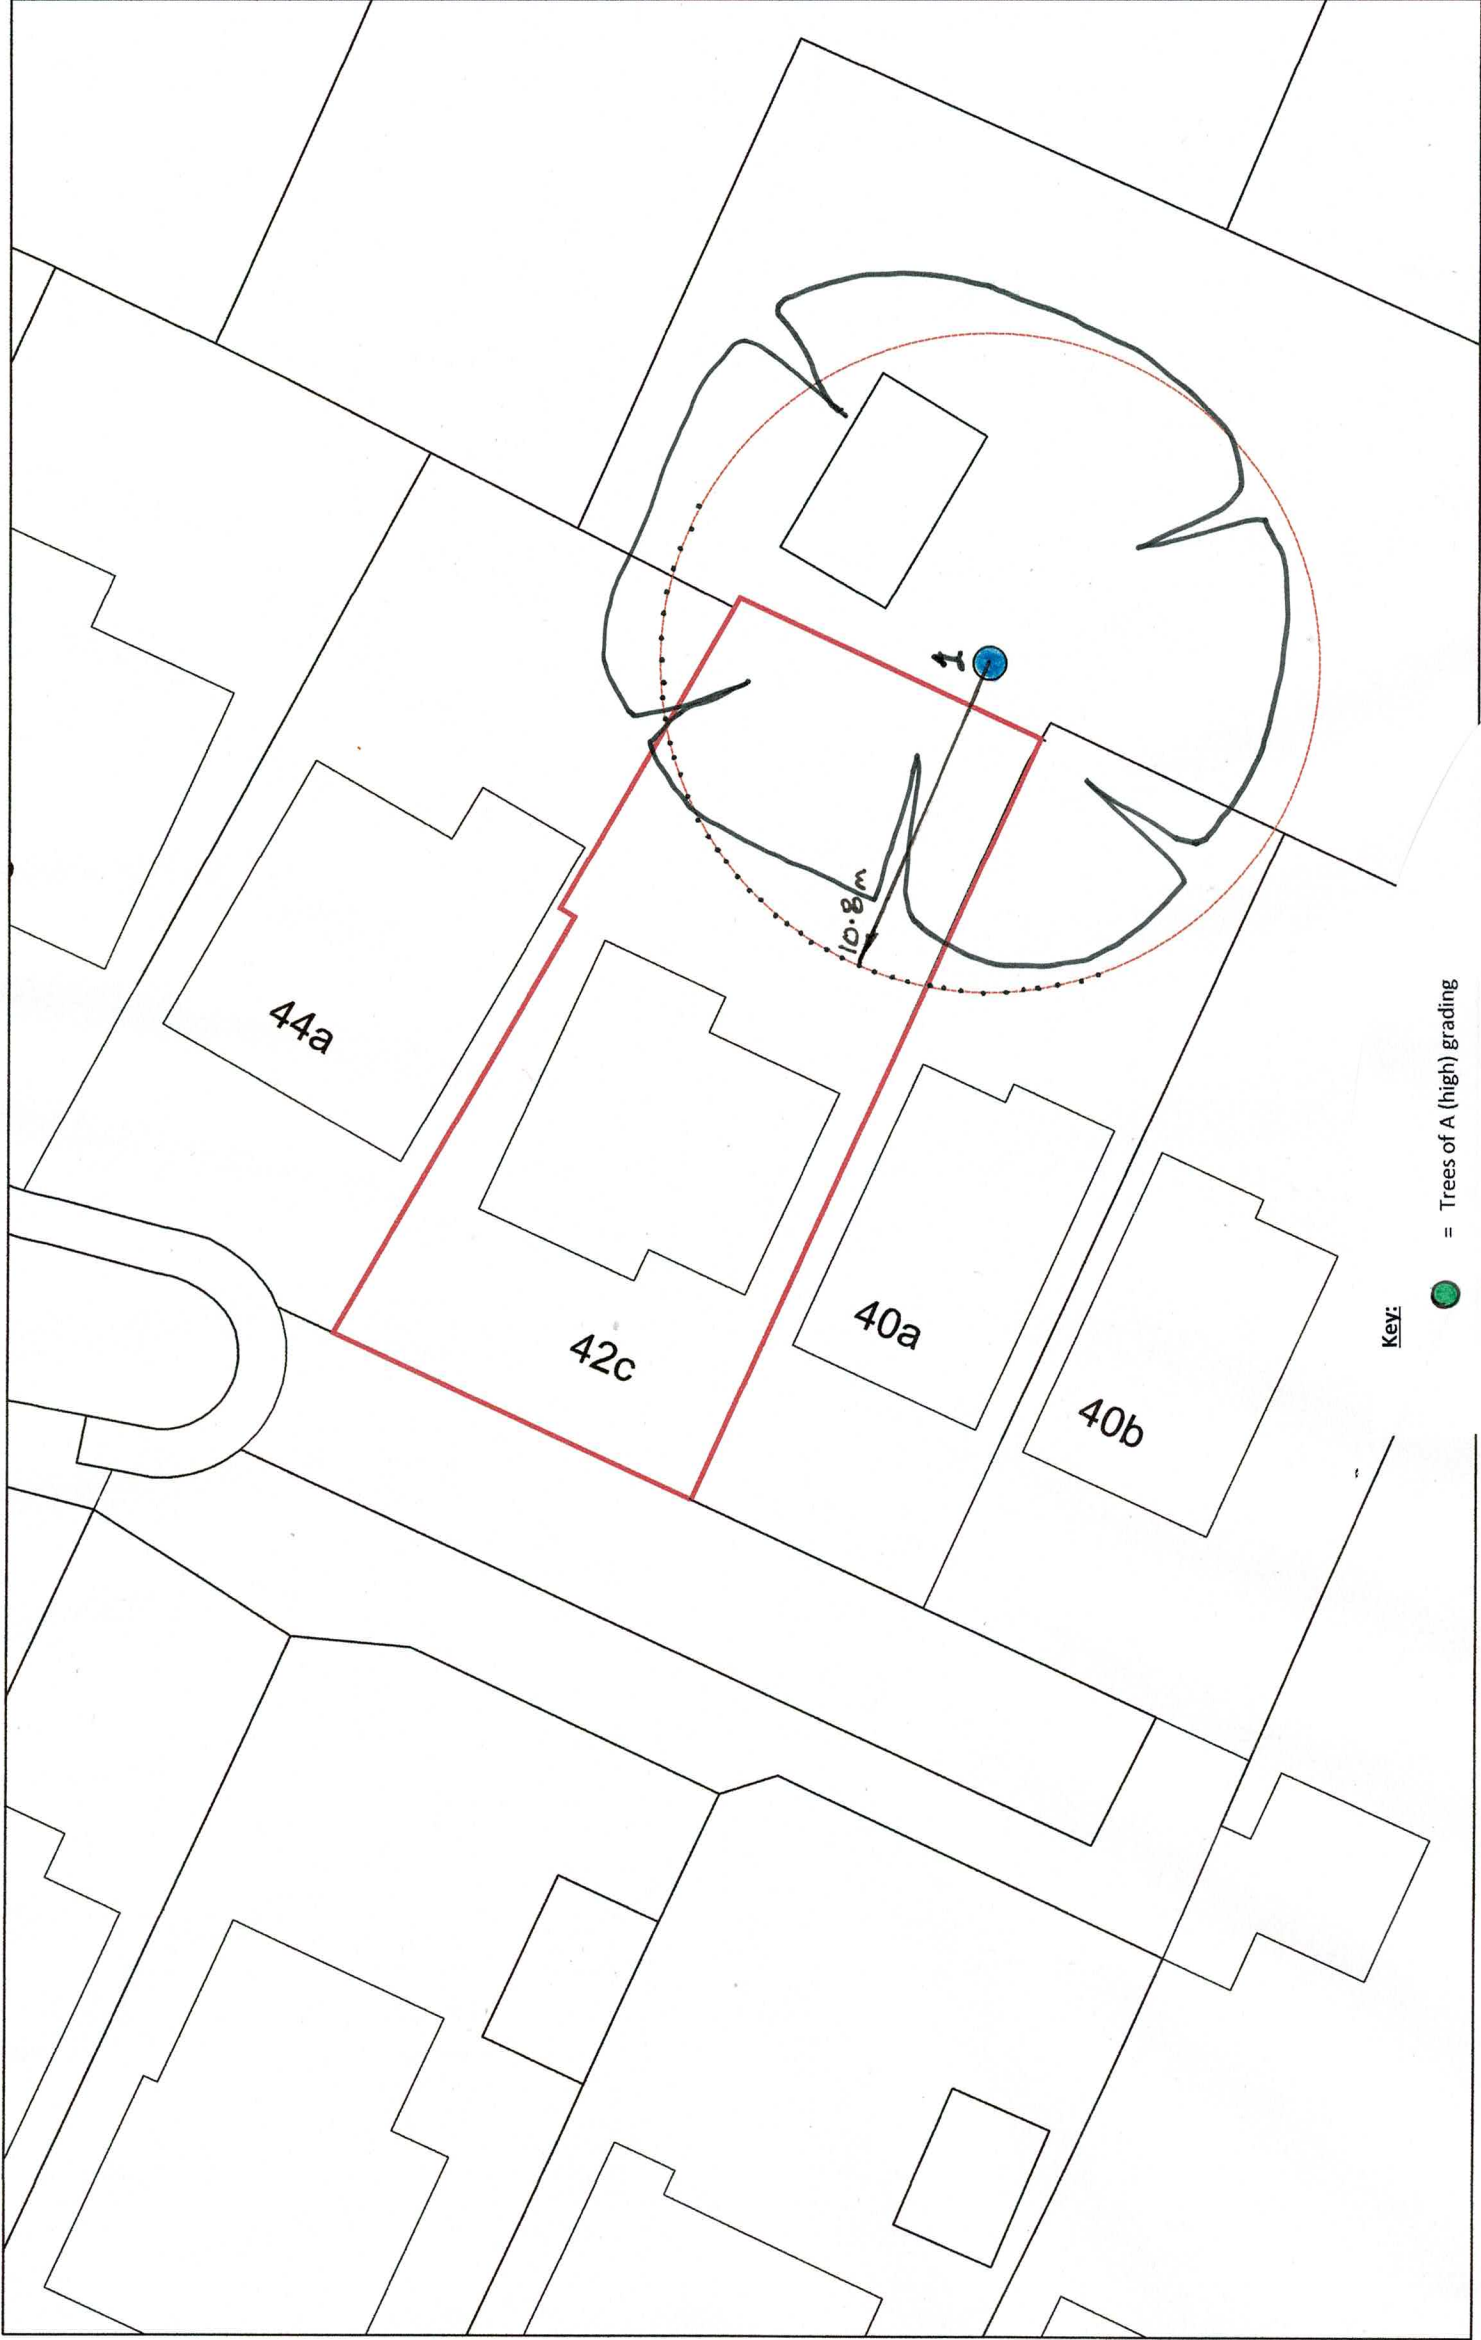

Site plan

- Key:
- = Trees of A (high) grading
 - = Trees of B (moderate) grading
 - = Trees of C (low) grading
 - = Trees of U (fell) grading
 - = Radial Root Protection Zone in accordance with Section 6.2 of BS5837:2012.

Ordnance Survey, (c) Crown Copyright 2024.
All rights reserved. Licence number 100022432

	project	42c Gladys Avenue Cowplain Waterlooville
	client	Mr & Mrs T Holloway
	title	Tree Constraints Plan
	dwg	BJH 01/02
	scale	1:250 @ A3
	date	June 2024
	job	1366
	drawn by	bjh
	10 Southleigh Grove, Hayling Island, Hampshire PO11 0SH 07875 520881 berniesharverson@gmail.com	

For	MR & MRS HOLLOWAY	Title	SITE PLAN
Project	PROPOSED EXTENSION AT 42C GLADYS AVENUE, COWPLAIN, PO8 8HS	Date	FEB 2024
		Drawn	LL
		Scale	As shown @ A3
		Checked	-
		Job Number	PL01/24
		Drawing Number	-08
		Revision	A