


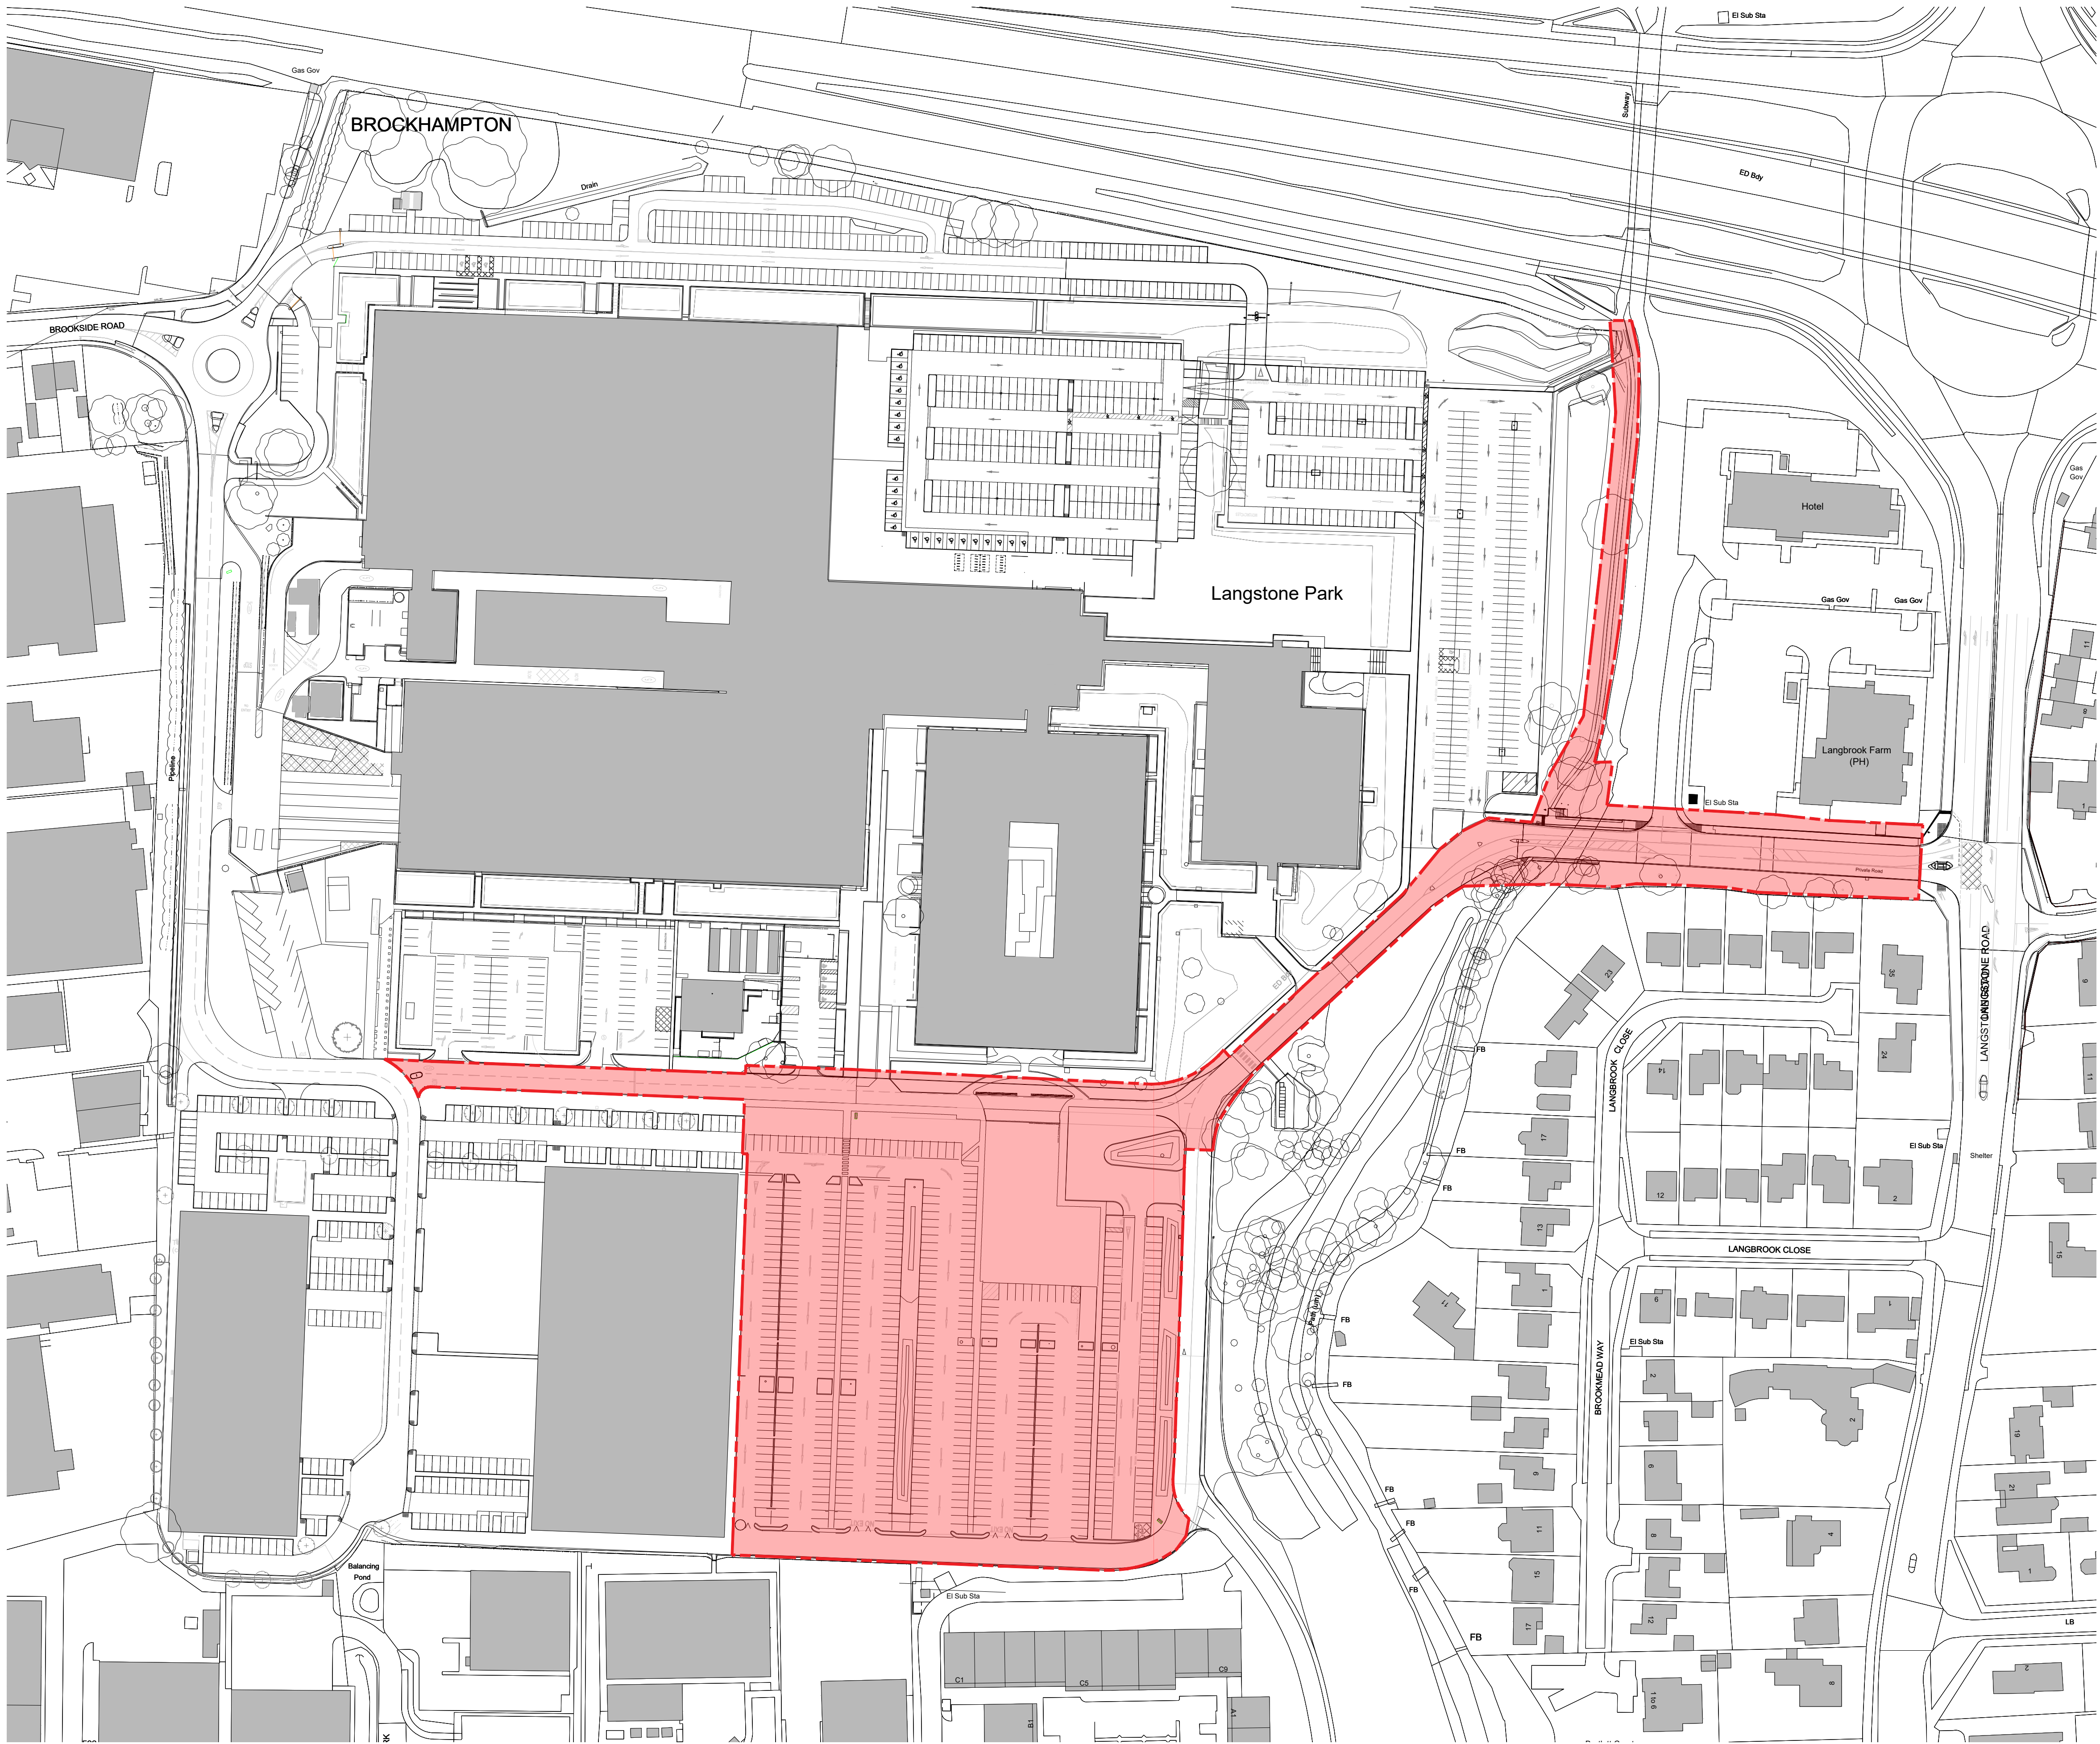

Figured dimensions only are to be used. All dimensions to be checked onsite. Differences between drawings and between drawings and specification or bills of quantities to be reported to the PRC Group.

© The copyright of the drawings and designs contained therein remains vested in the PRC Group.

Revisions: Drawn/Chkd: Date:

- KEY
- Phase 2 RMA boundary
 - Existing Buildings

Client:
XLB LLP

Project:
LANGSTONE PHASE 2

Drawing Title:
EXISTING SITE PLAN

Scale @ A1:
1:1000

Checked by:
ME

Date:
JAN 24

Job No:
11629

Stage:
PL 002

Drawing No:
PL 002

Rev:
*

Issue Status:
Construction ☐ Preliminary ☐
Information ☐ Approval ☐
Tender ☐

Offices
Working
London
Milton Keynes
Warsaw

PRC Architecture & Planning

12 Warren Yard,
Warren Park,
Milton Keynes,
MK12 5NW
01908 305 246
info@prc-group.com
www.prc-group.com

Architecture
Planning
Master Planning
Urban Design
Interiors
Landscape

PRC

