




Ground Floor Plan

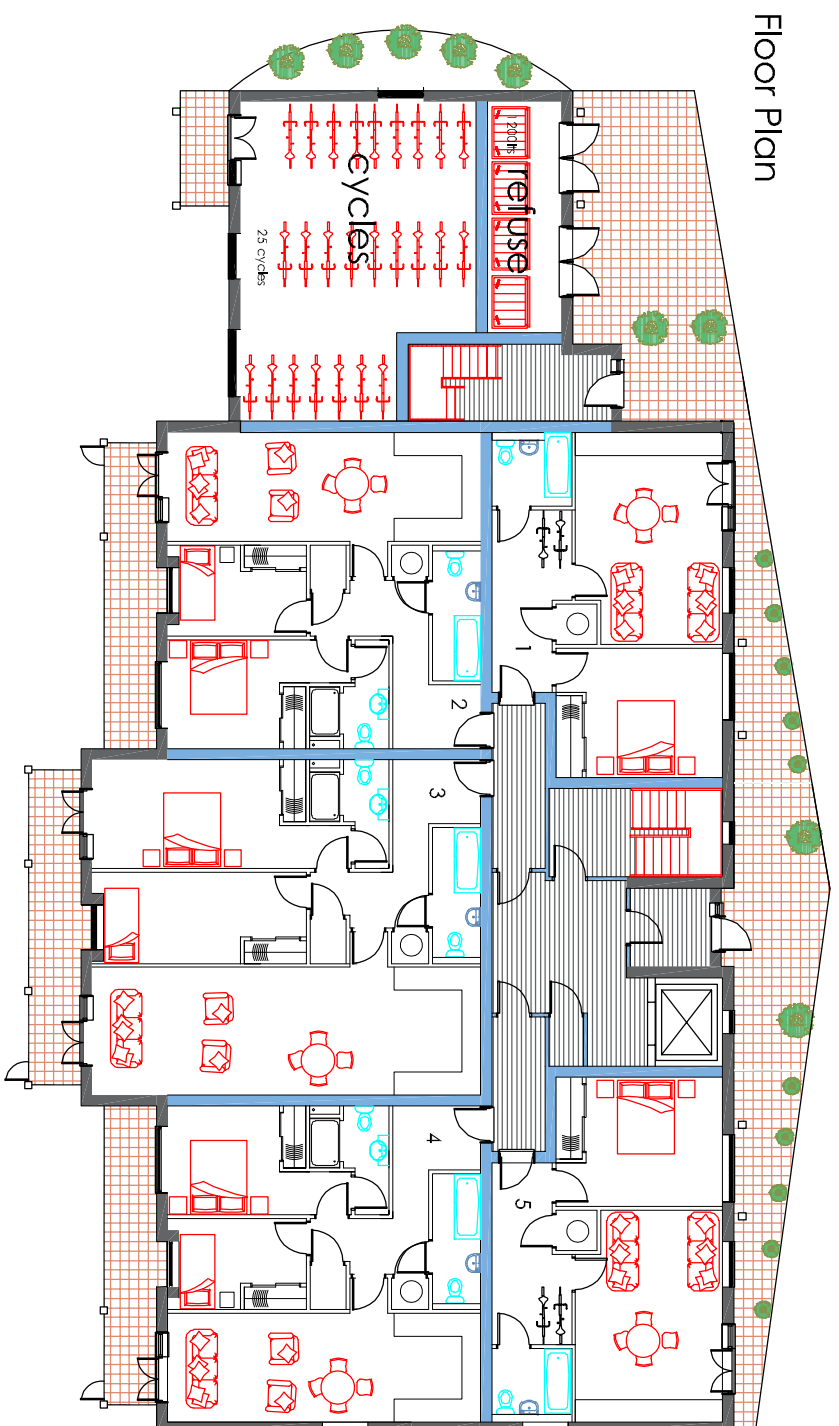


First Floor Plan

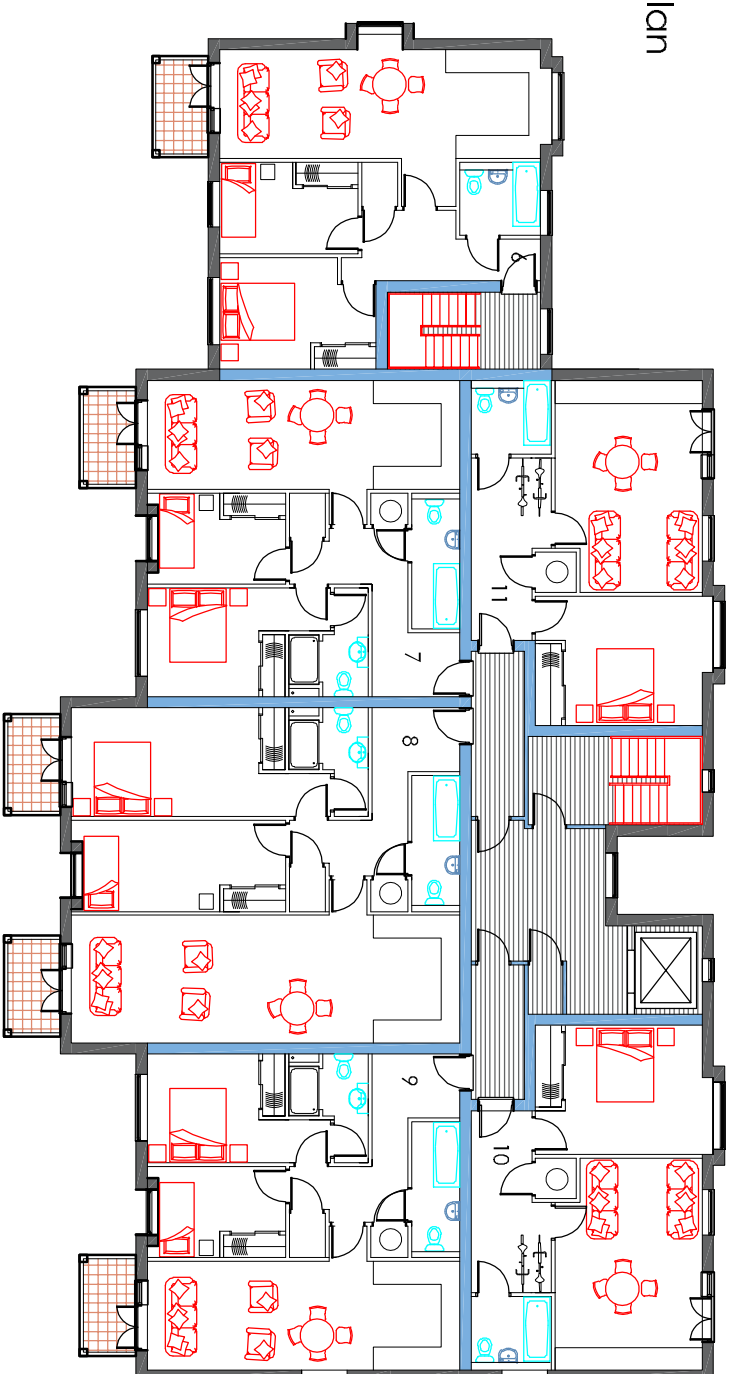





Second Floor Plan

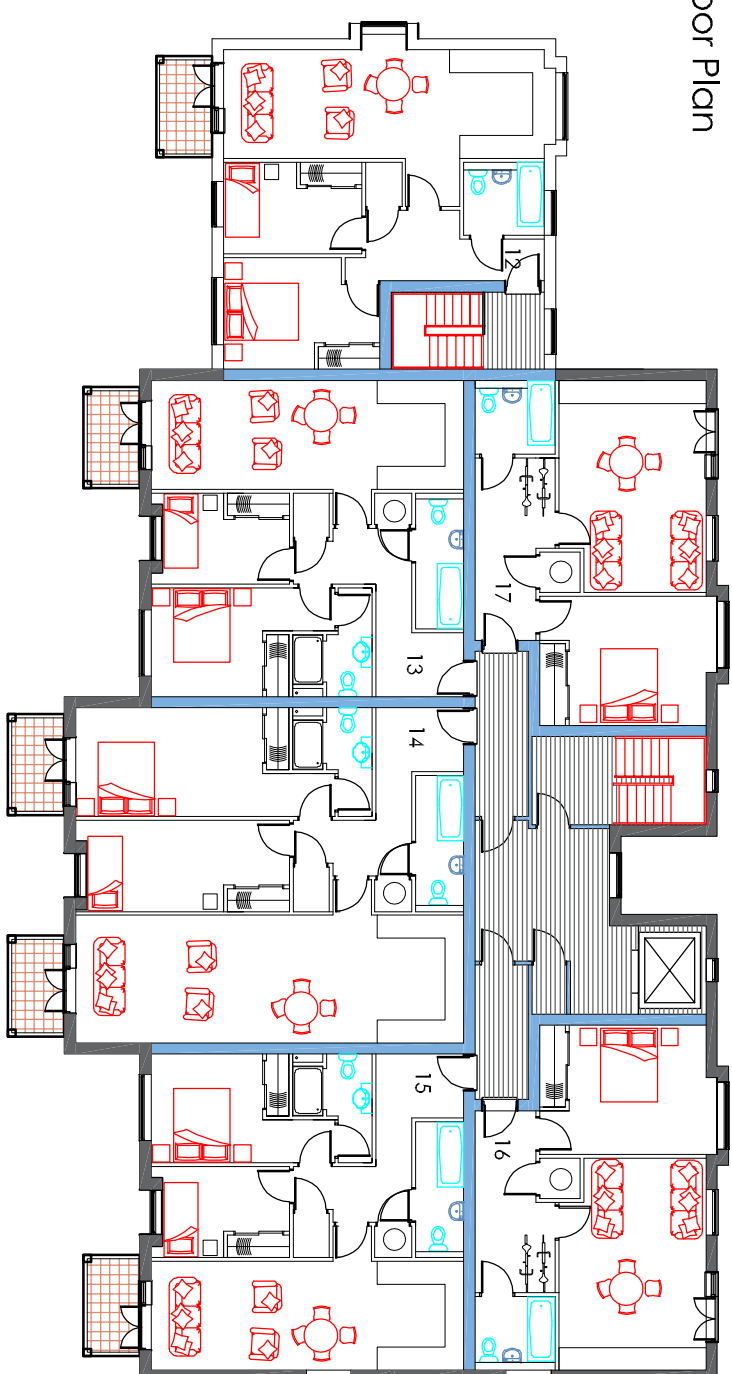

Third Floor Plan

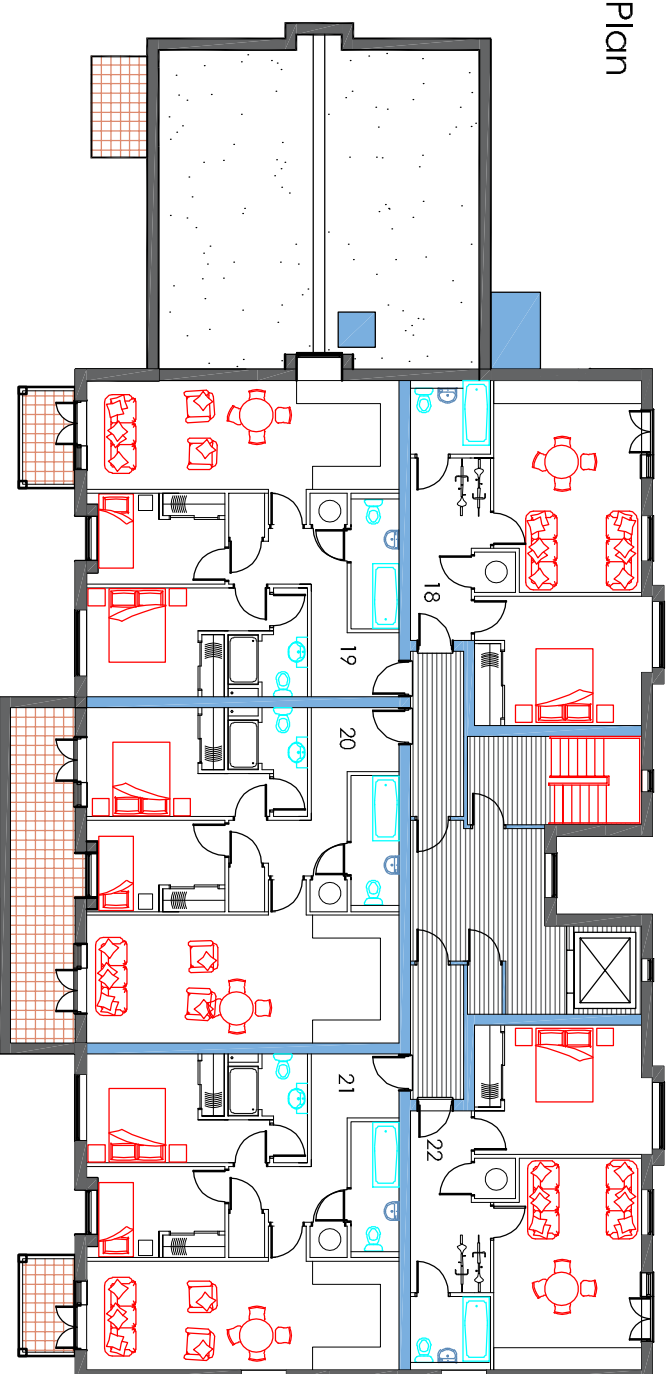

Roof Plan

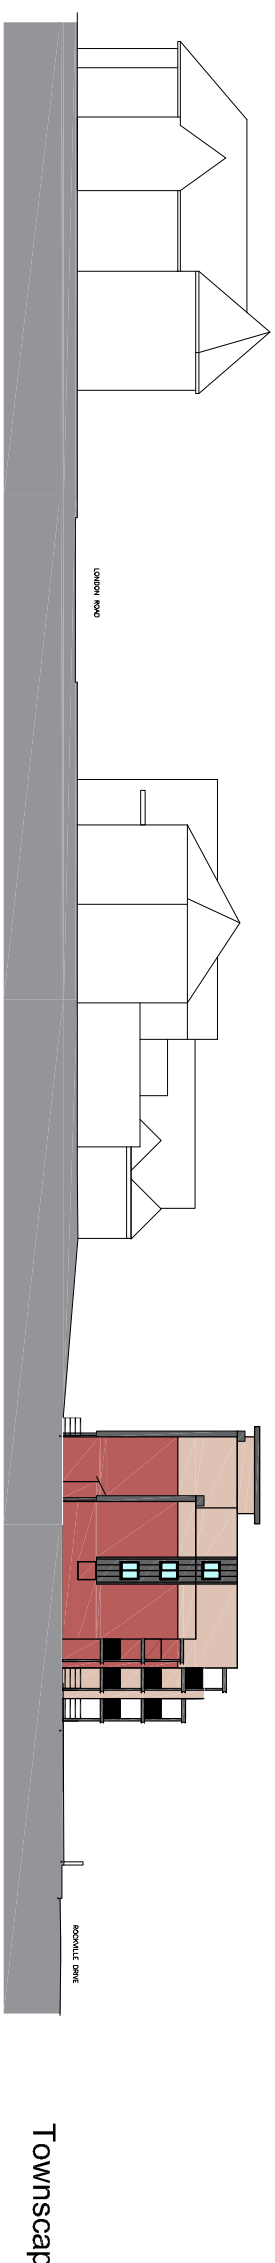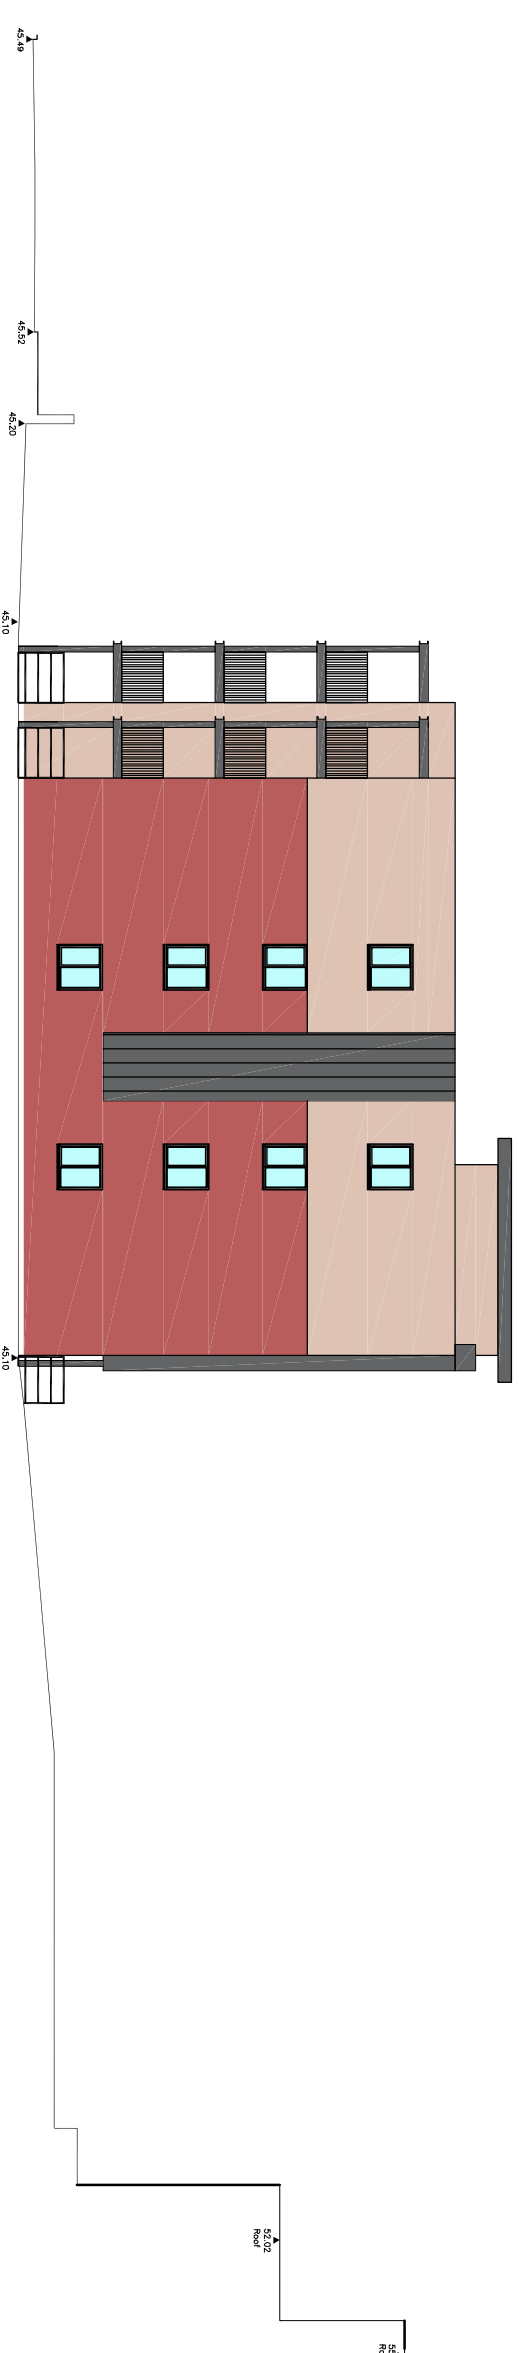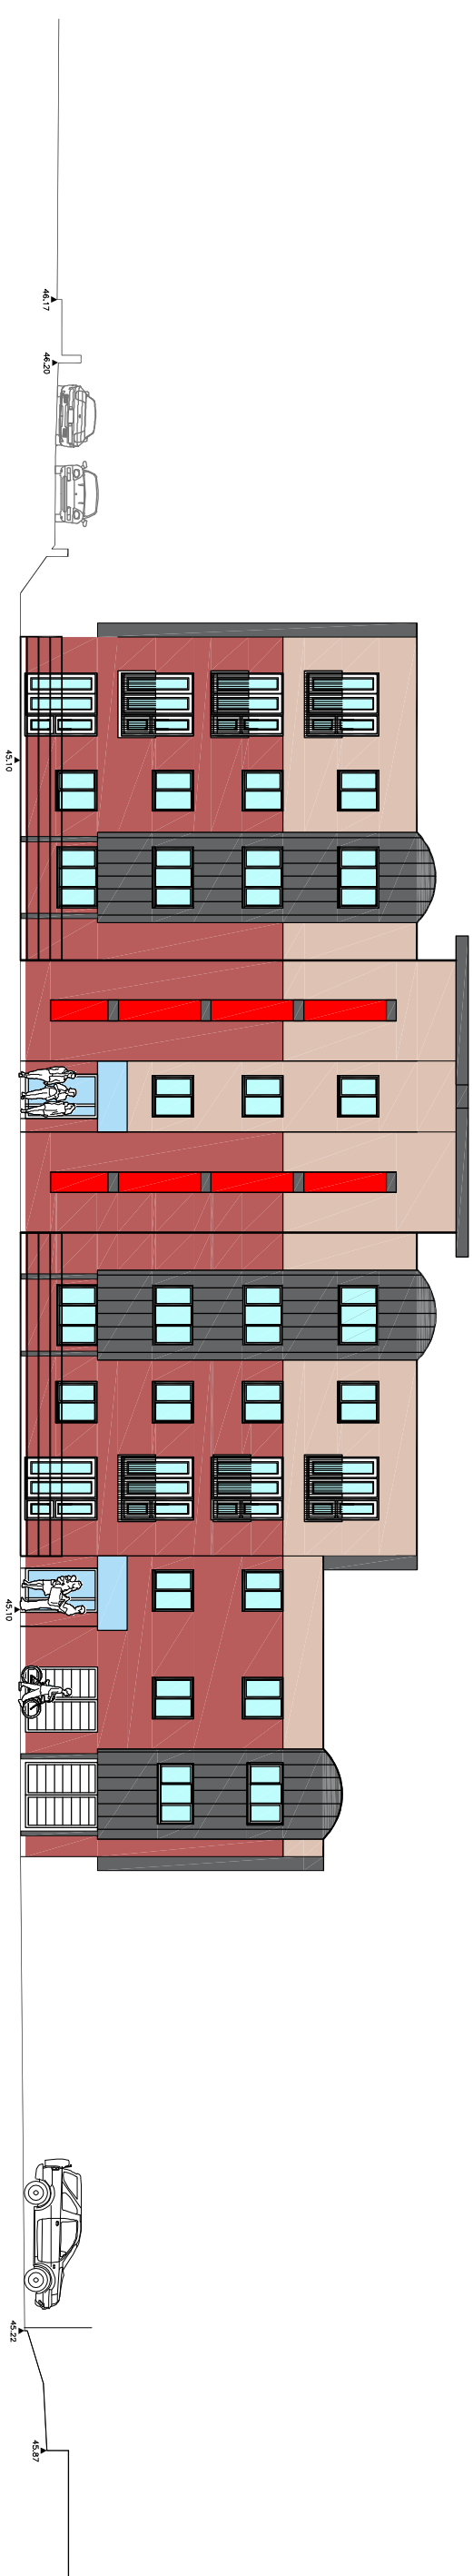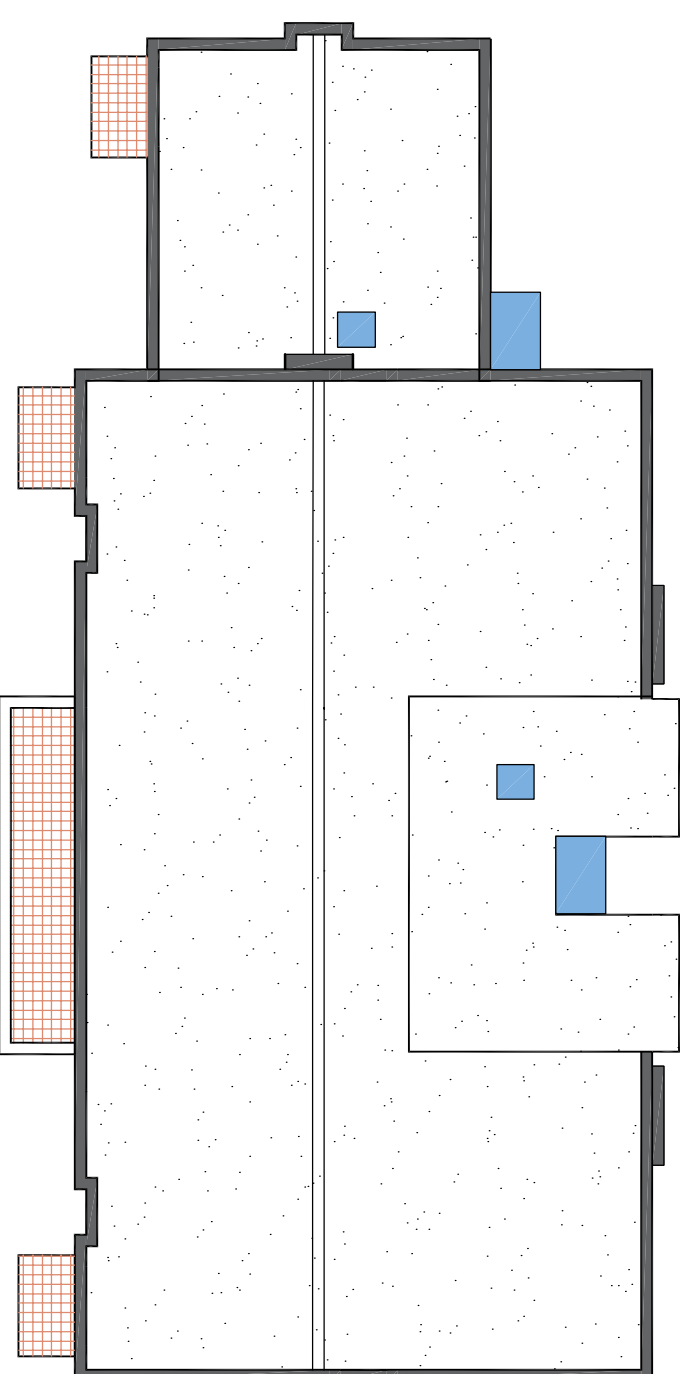

Revision	Description	Date	Drawn

Project:	
-----------------	--

Land at Victoria Road
Waterlooville
Hampshire

Drawing Title:

Proposed Redevelopment

Chris Flint Associates Ltd
CHARTERED SURVEYORS • PROJECT MANAGERS
DEVELOPMENT CONSULTANTS

Drawn By CF	Date 01/02/24	SHEET SIZE A1	Approved By	Date
----------------	------------------	------------------	-------------	------

Drawing No.	Revision:
CFA FULL 01	1-100

PLANNING

2 Emerald Close Watlington Hants PO7 8NZ
tel: 023 92 432484 fax: 023 92 358554
Email: chrisfintussociates@gmail.com