





FRONT ELEVATION

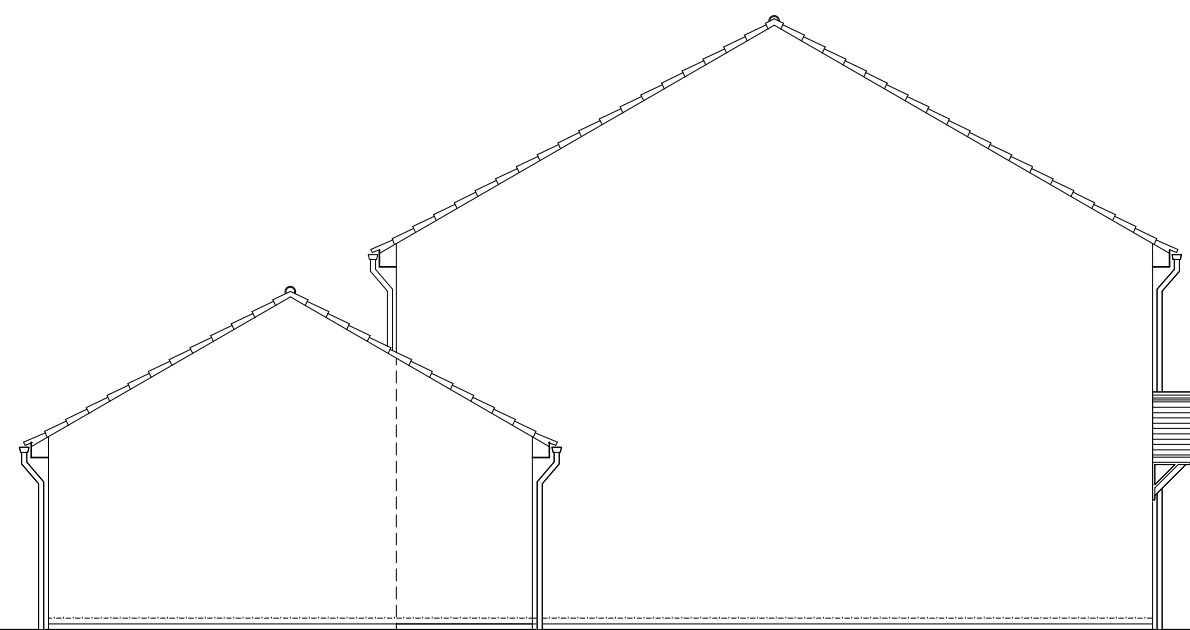


SIDE ELEVATION




REAR ELEVATION

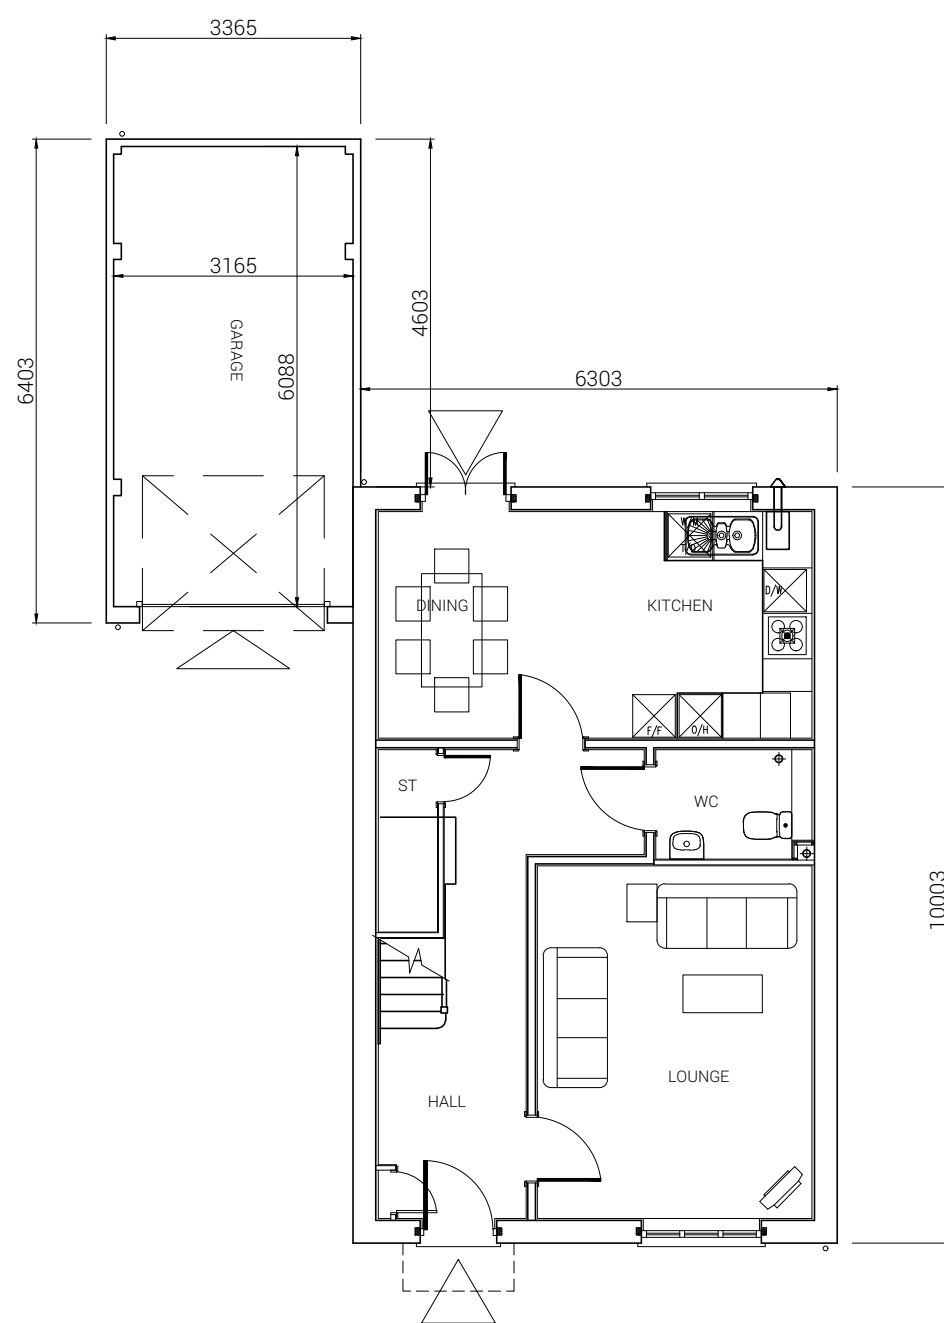


GROUND FLOOR PLAN

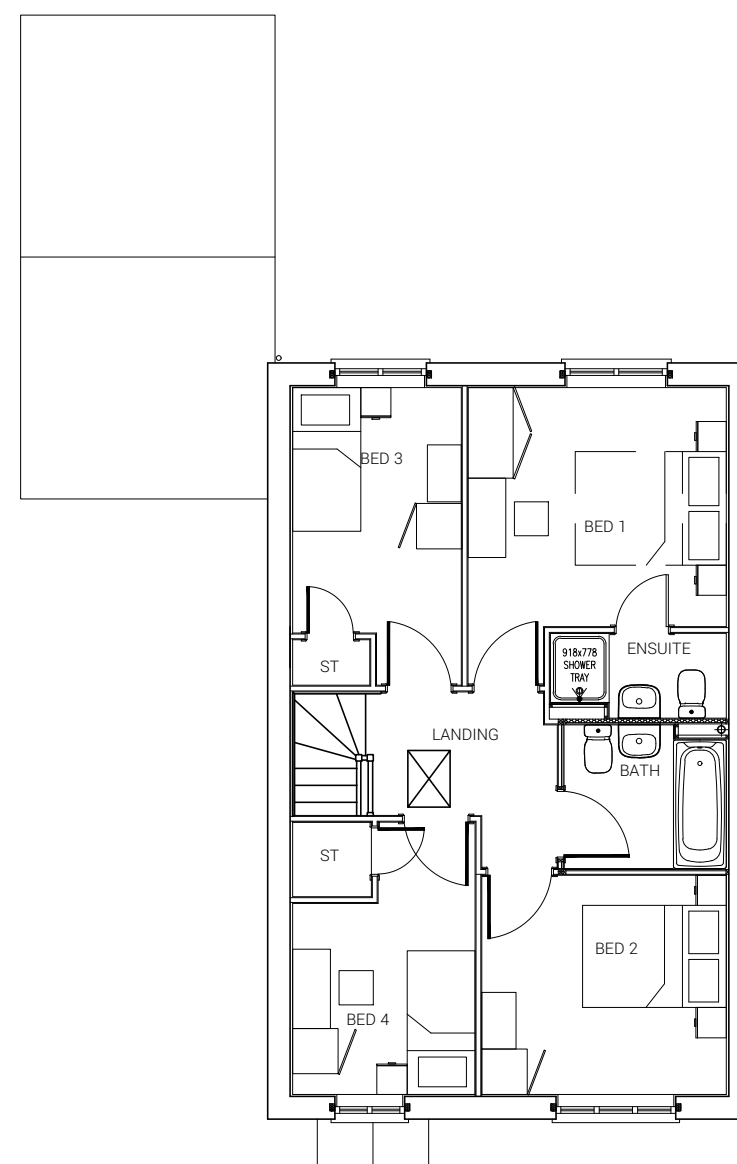

FIRST FLOOR PLAN

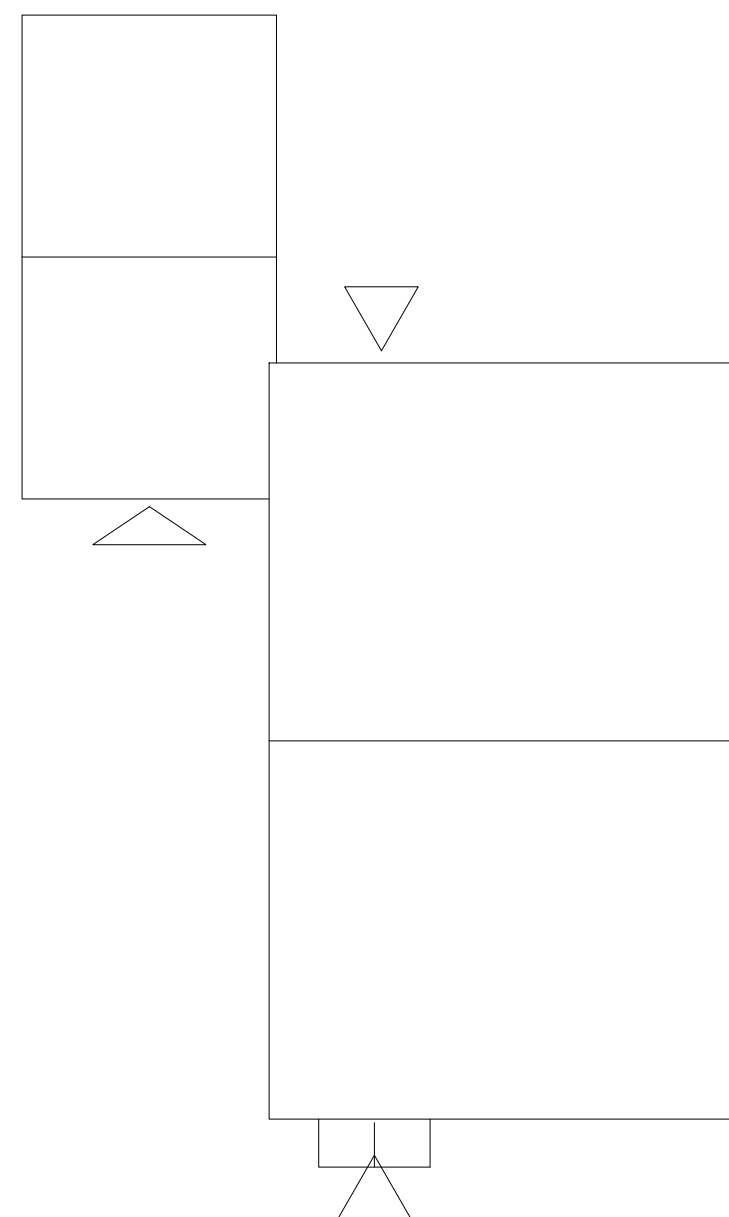


ROOF PLAN

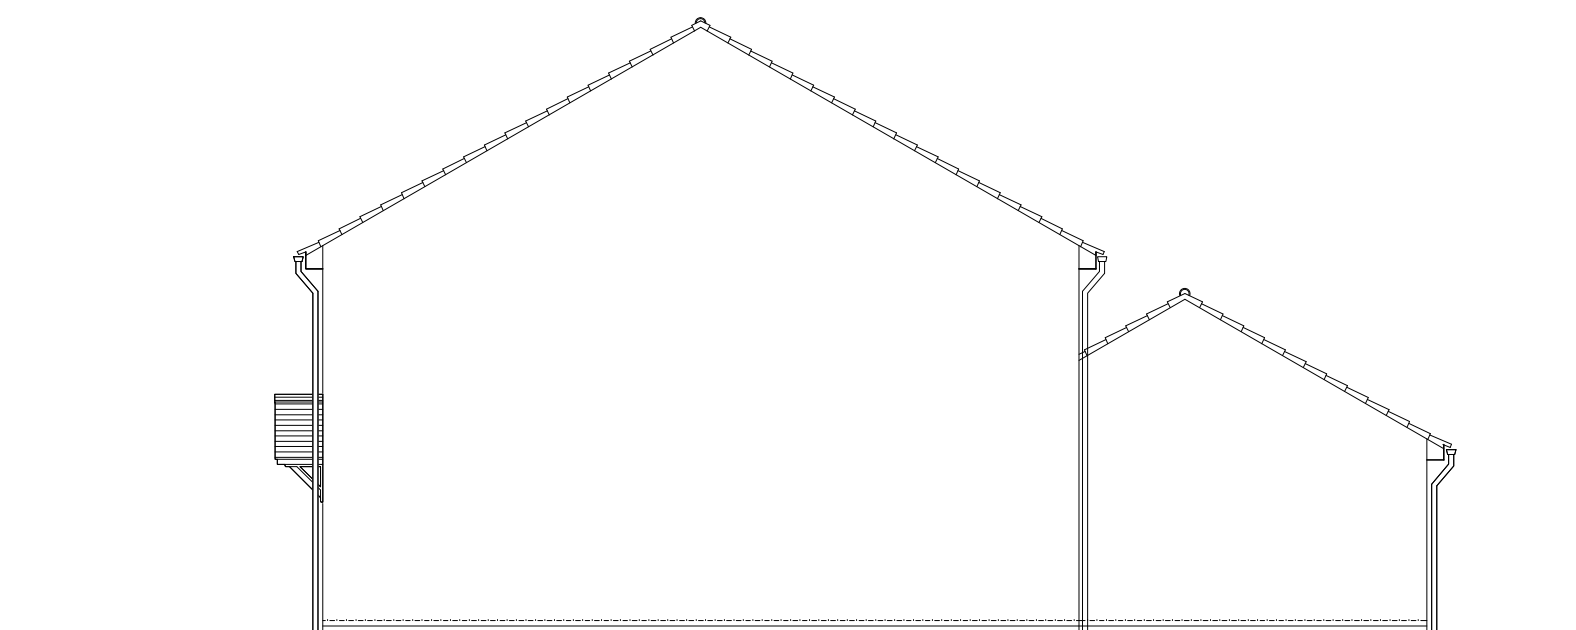

SIDE ELEVATION

Plot 51
4 BED HOUSE - NA42.
109.275 sq.m. / 1175 sq.ft.
Private

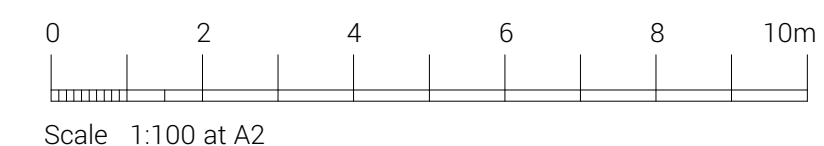

Scale 1:100 at A2

FATHOM'S REACH
HAYLING ISLAND

TAYLOR WIMPEY SOUTHERN COUNTIES

+(44) 1962 589 030
designs@sdadesigngroup.com
Ground Floor Studio, Unit 2,
East Horton Business Park,
Knowle Lane, Fair Oak,
Hampshire, SO50 7HN



DRAWING TITLE
PLOT 51 HOUSE
TYPE NA42 FLOOR
PLANS &
ELEVATIONS

SCALE	SHEET SIZE	DRAWN	CHEK	DATE
1:100	A2	ML		25/11/2021

DETAIL PLANNING

19-1105-044-1ST