





LOCATION PLAN

Scale 1:1250


OS UK 100065752

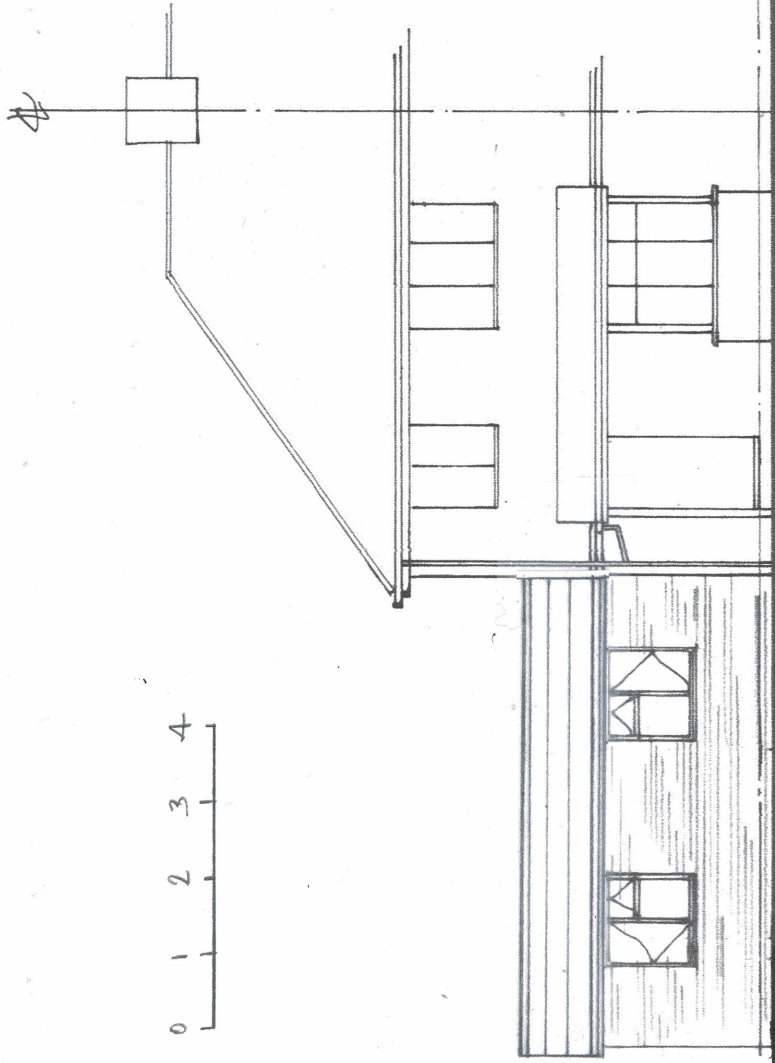


FRONT

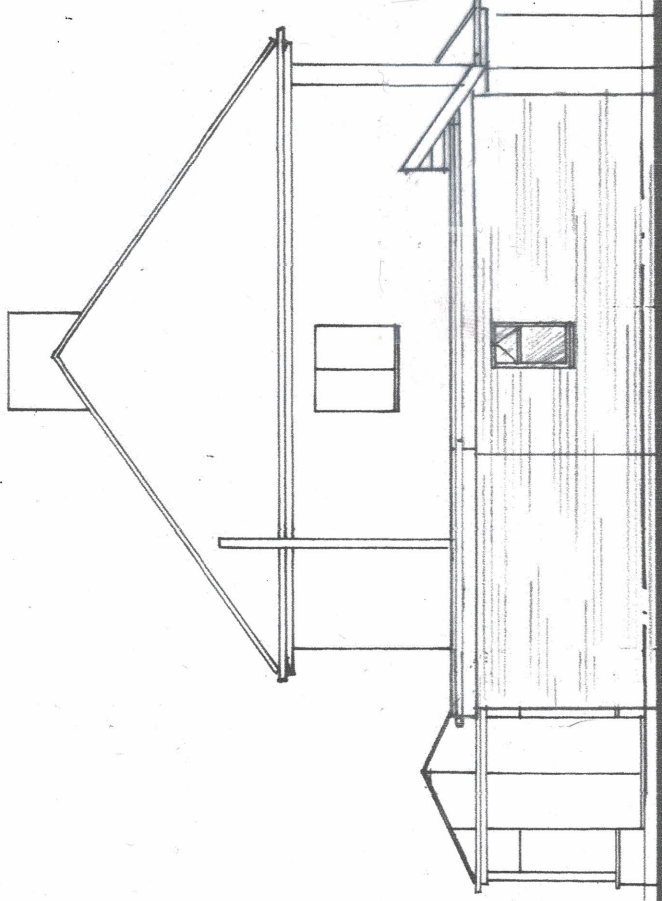

SIDE

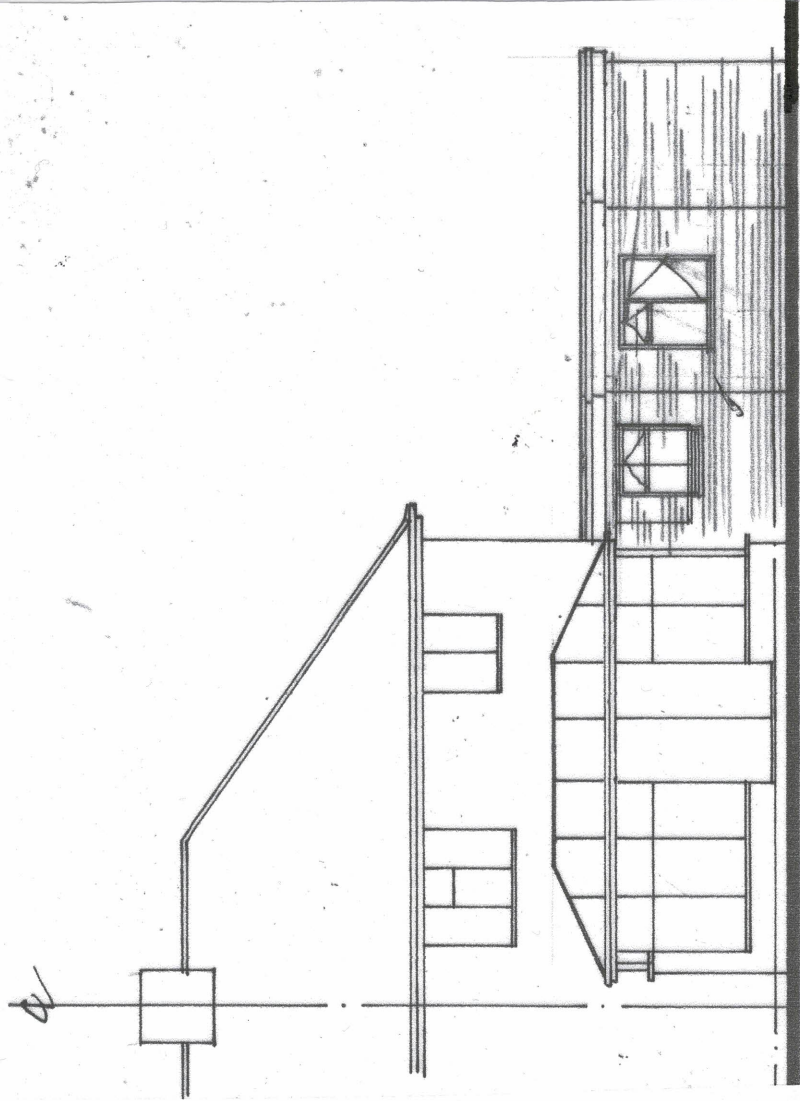

REAR

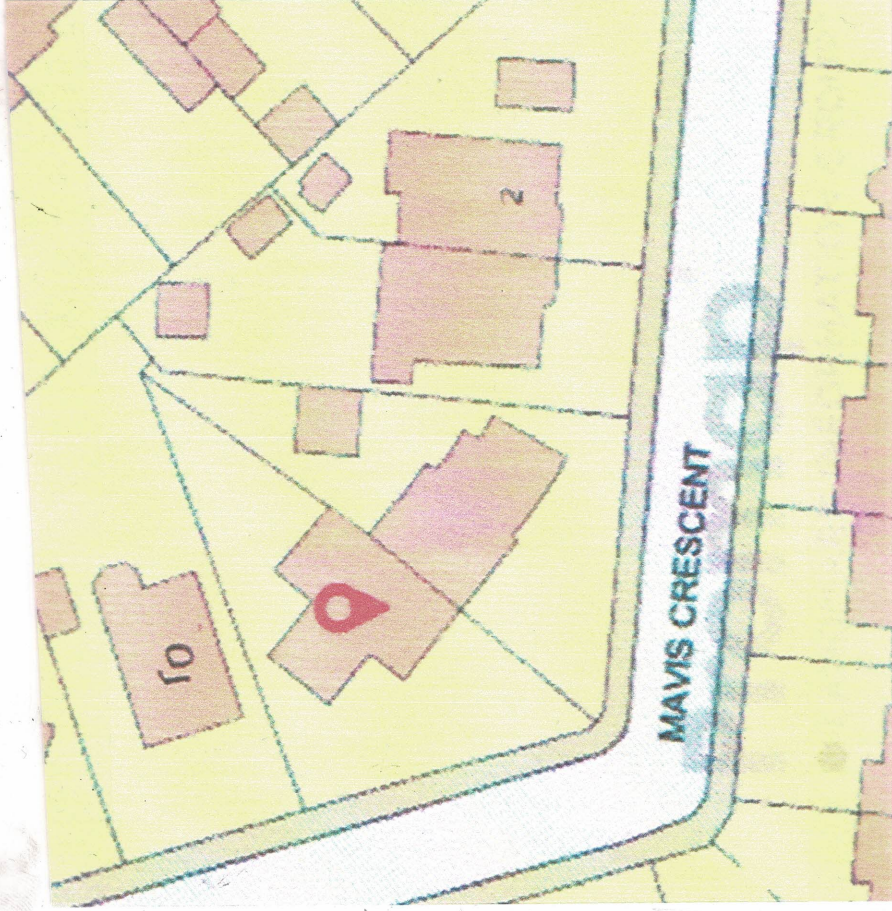

SITE PLAN

Scale 1:500



DEREK TREAGUS ASSOCIATES ARCHITECTURAL SERVICES

Tel: 07956 624094

Email: derek.treagus@gmail.com

Project

SIDE EXTENSION AT
8 MAVIS CRESCENT,
HAVANT, HAMPSHIRE.

Client

Mr & Mrs S Galmoye-Webster

Subject

Planning Drawing
Proposed Elevations & Location Plan

Date:

April 2024

Scale: 1:100, 1:1250

Rev:

Drg. No. 24/381/03

• Copyright reserved.

• All dimensions are to be site confirmed and should not be scaled unless for Planning purposes.

• Verify all queries with the office.