


Opaque privacy screens at each end of raised deck area

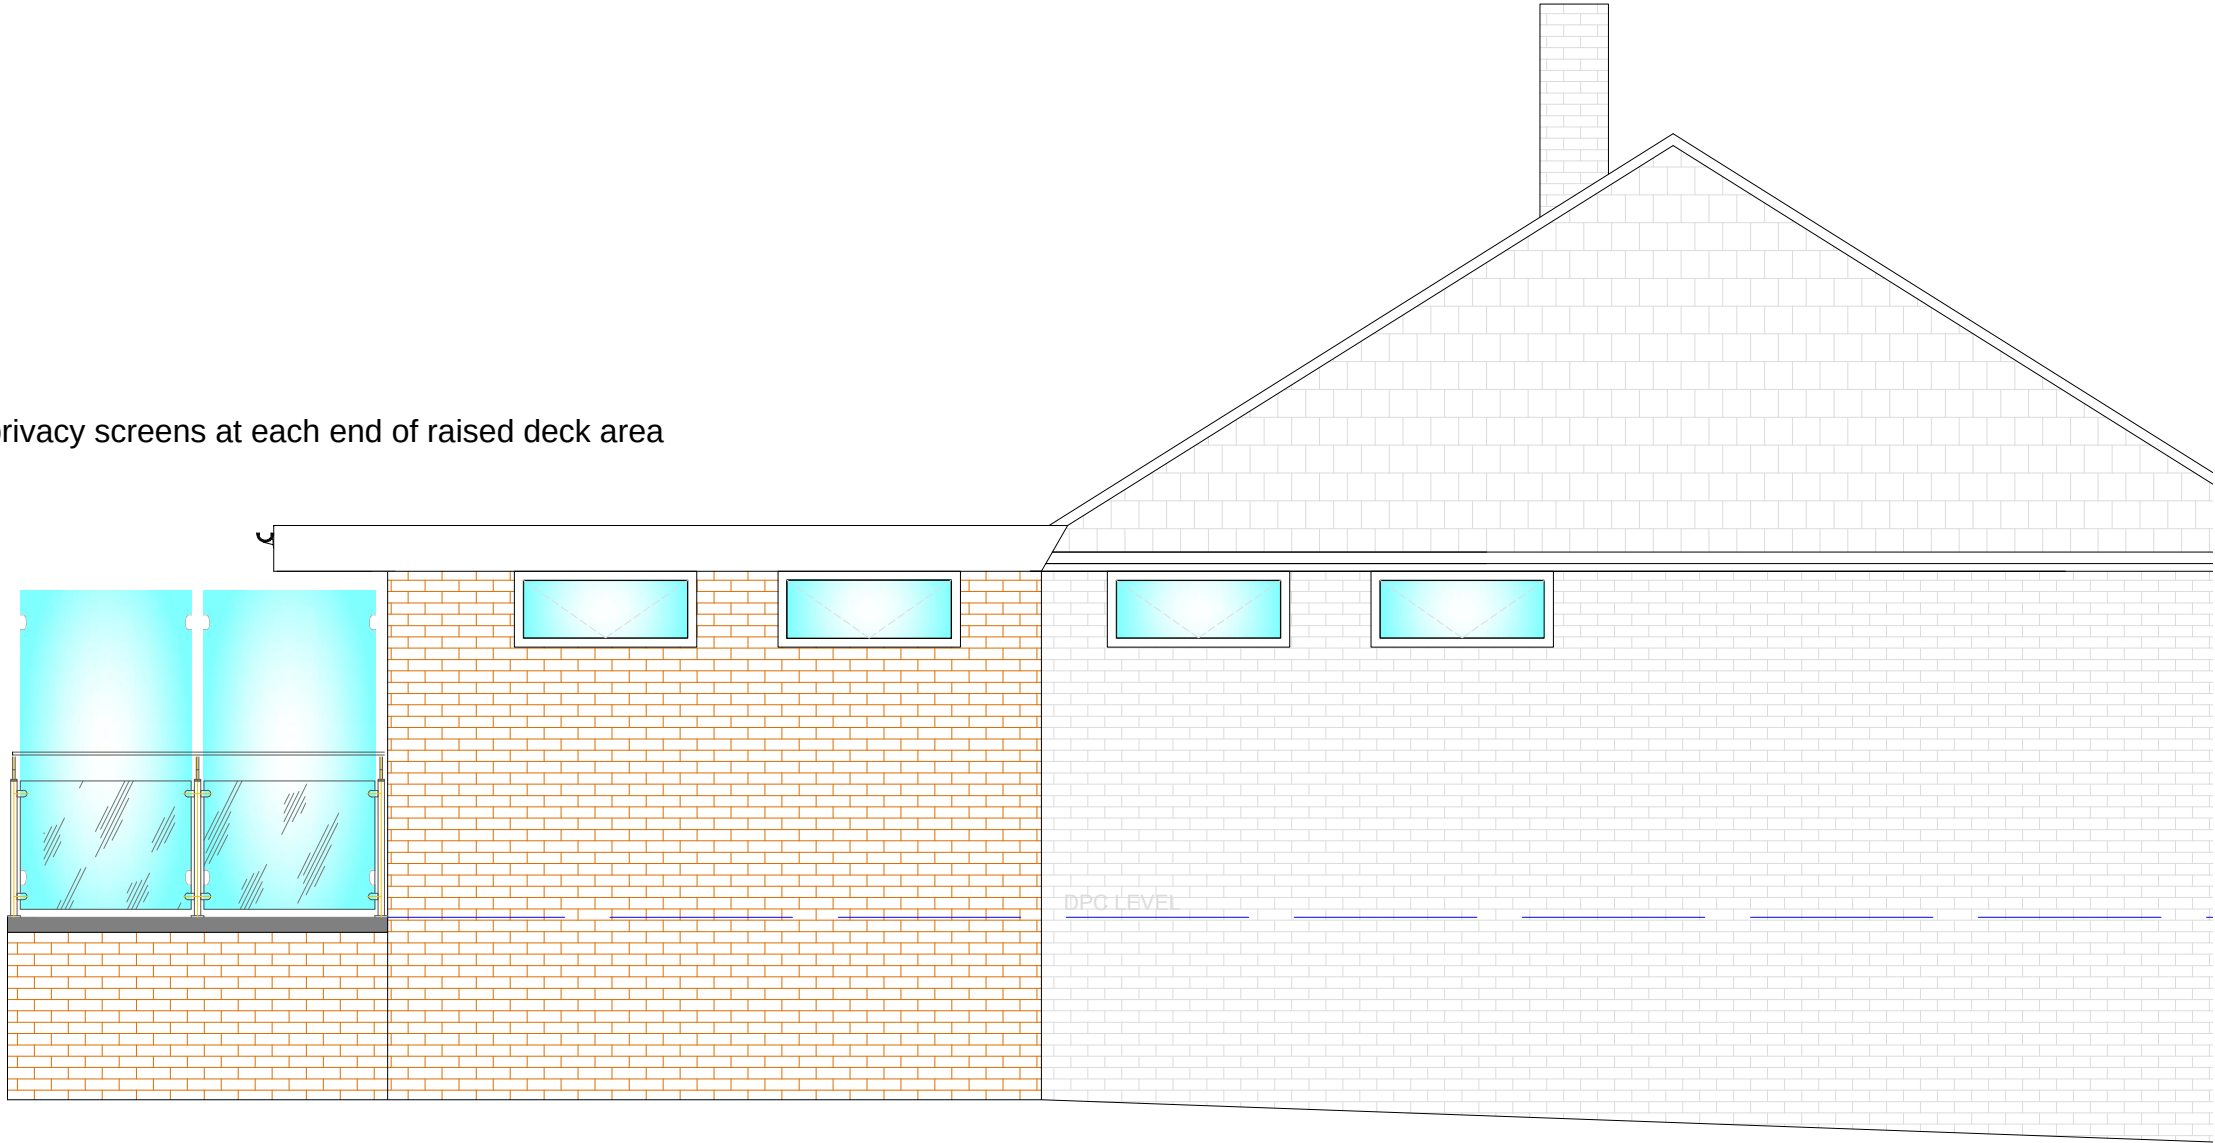

NOTES

- 01 All new and existing building work dimensions are critical to the construction process.
- 02 All drawings marked preliminary are not to be built or manufactured from.
- 03 This drawing is subject to copyright of **home owner** reproduction only with written authority.
- 04 Please report any discrepancies.
- 05 All structural work where mentioned on this drawing is subject to a qualified structural and civil engineer calculations before building work commences.
- 06 These plans may be subject to "Planning & Building Regulation Approval" or any other statute in law before the commencement of building works.

PRELIMINARY

SITE PLANS

MR CHIRS BYLES
15 OAKWOOD AVENUE
PO9 3RA

DRAWN:AJ

-

SCALE @ A3: 1:50

DATE: 16-01-2023

DWG NO: 00-06A1 PROPOSED SIDE
ELEVATION WITH DECK

ALL NEW MATERIALS TO
MATCH EXISTING