

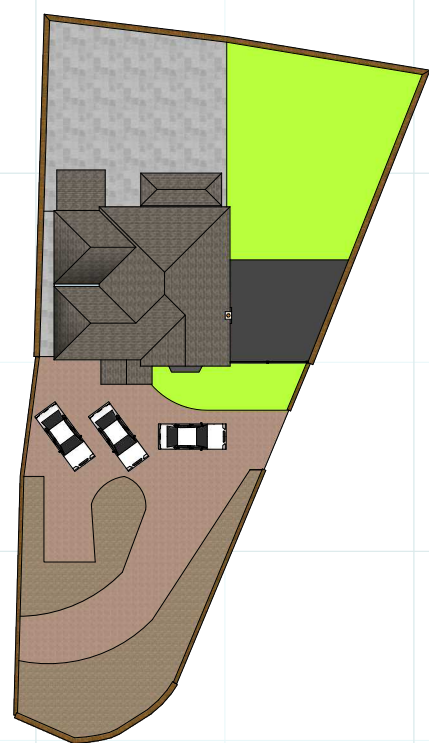


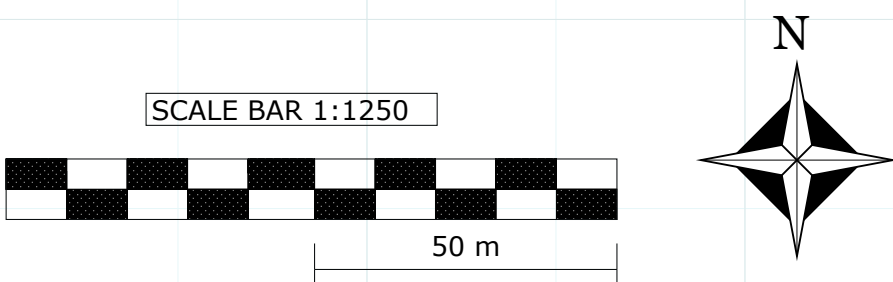

EXISTING BLOCK PLAN
SCALE 1:200

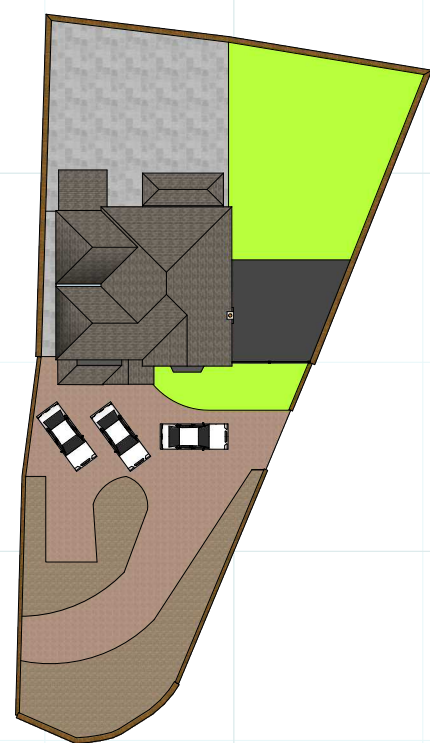

PROPOSED BLOCK PLAN
SCALE 1:200


5 HIGHFIELD AVE WATERLOOVILLE PO7 7PY	PLANNING APPLICATION: SINGLE STOREY FRONT EXTENSION. SCALE 1:100/200/1250	DATE: 8/5 /24
---	--	------------------



EXISTING FRONT ELEVATION




EXISTING REAR ELEVATION

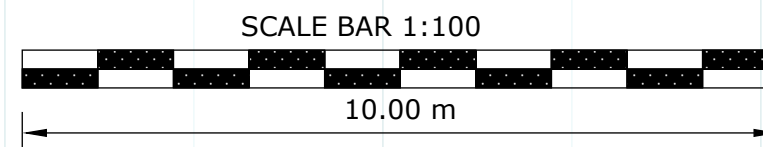

PROPOSED FRONT ELEVATION





PROPOSED REAR ELEVATION

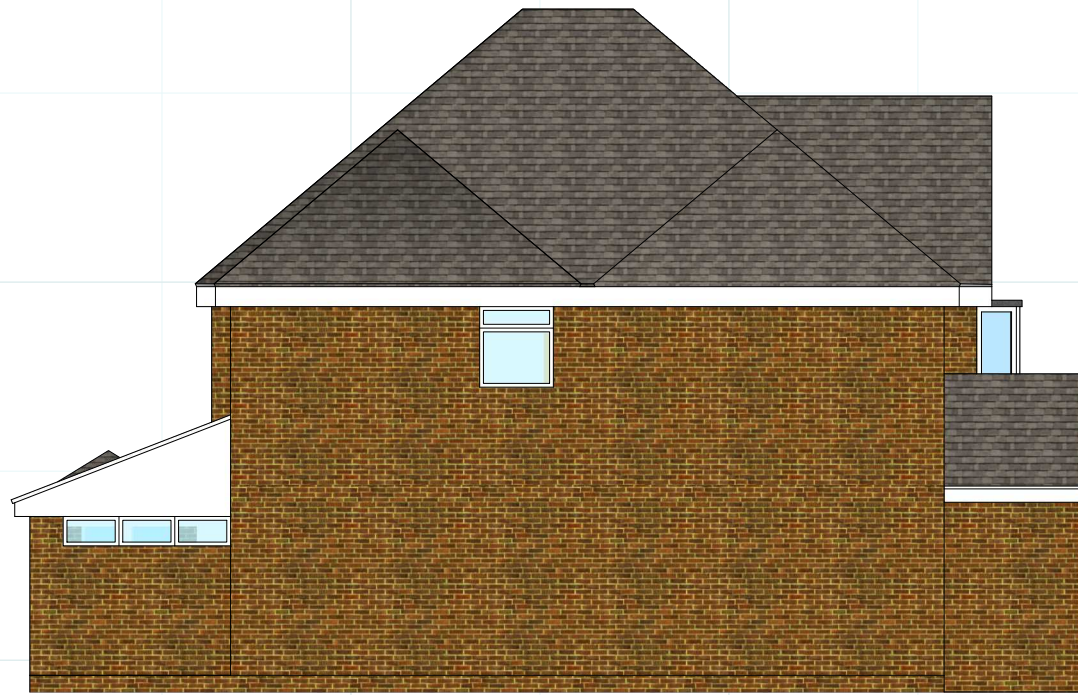

EXISTING SIDE ELEVATION





EXISTING SIDE ELEVATION

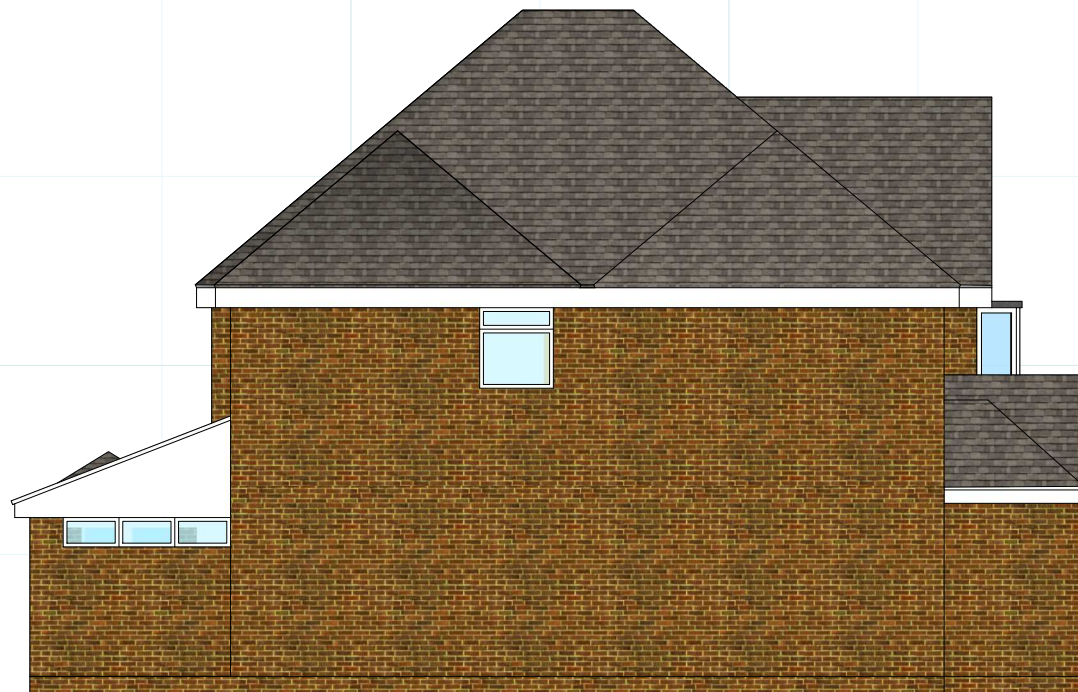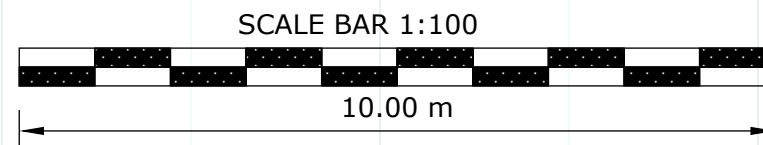


PROPOSED SIDE ELEVATION




PROPOSED SIDE ELEVATION

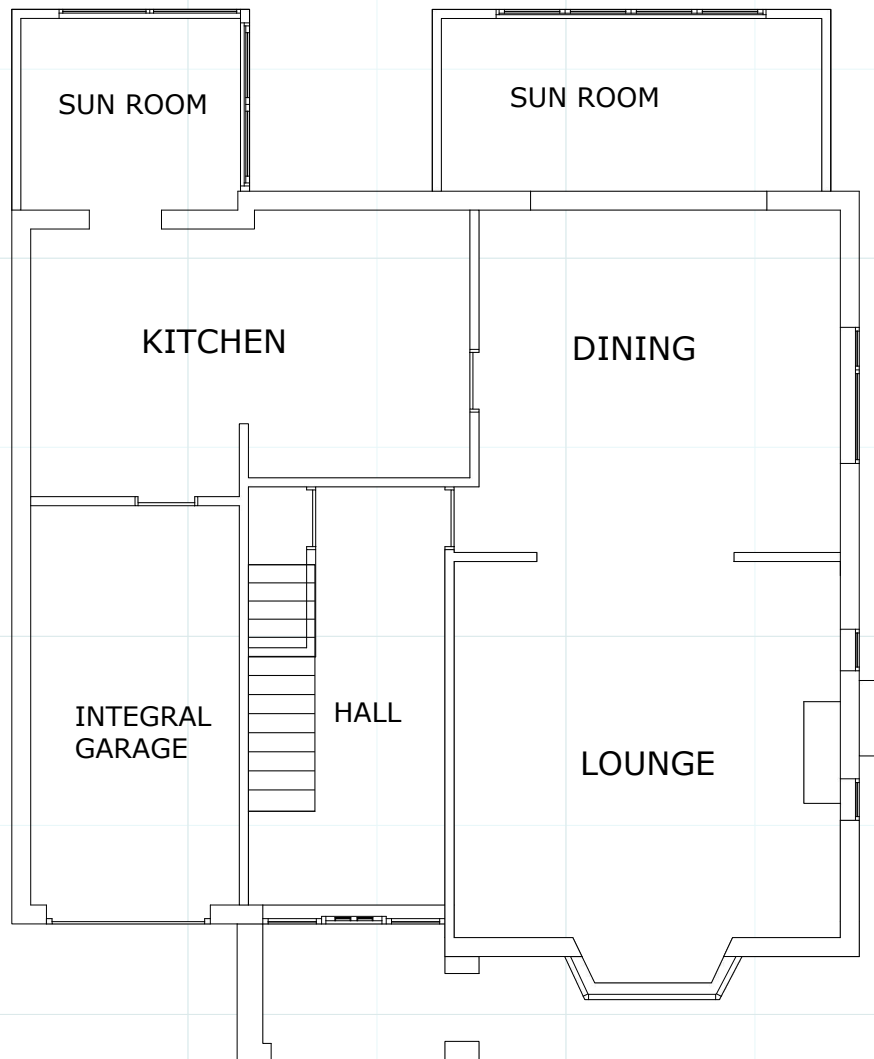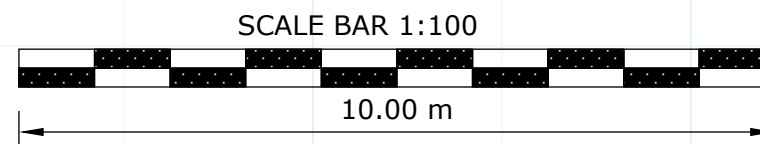



EXISTING GROUND FLOOR PLAN

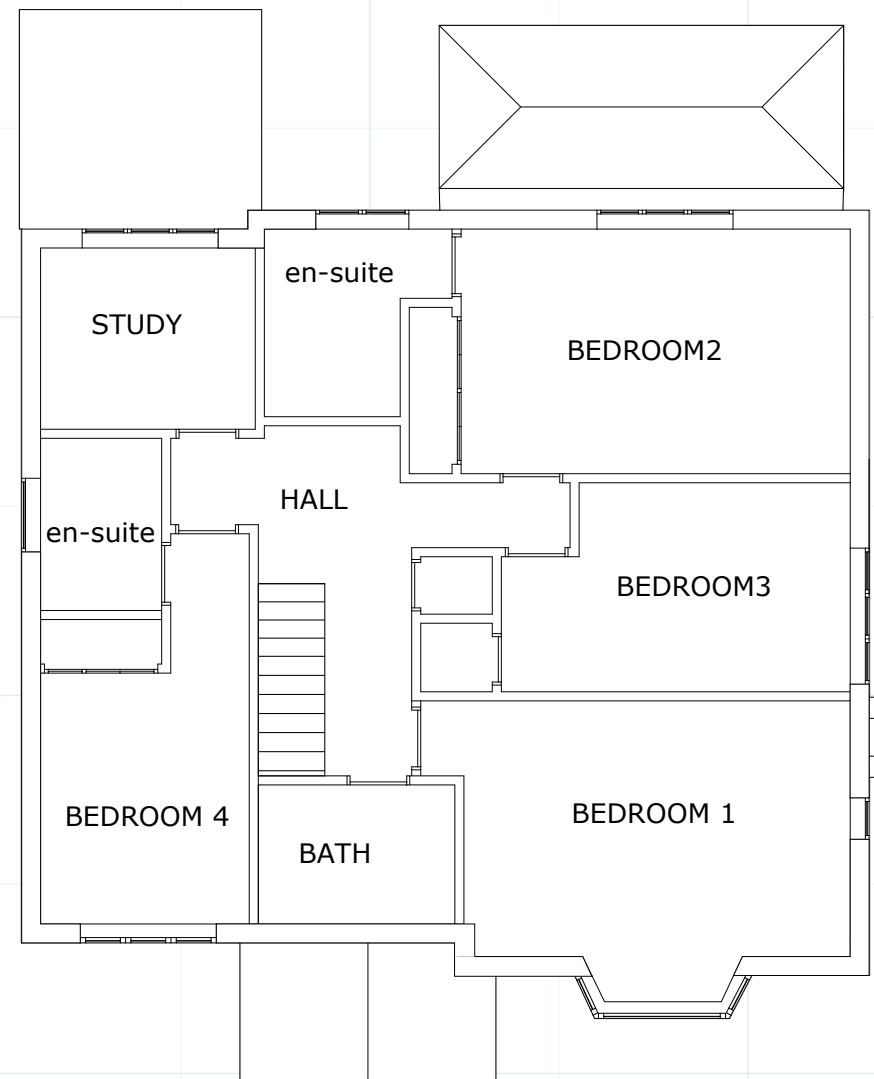


EXISTING FIRST FLOOR PLAN

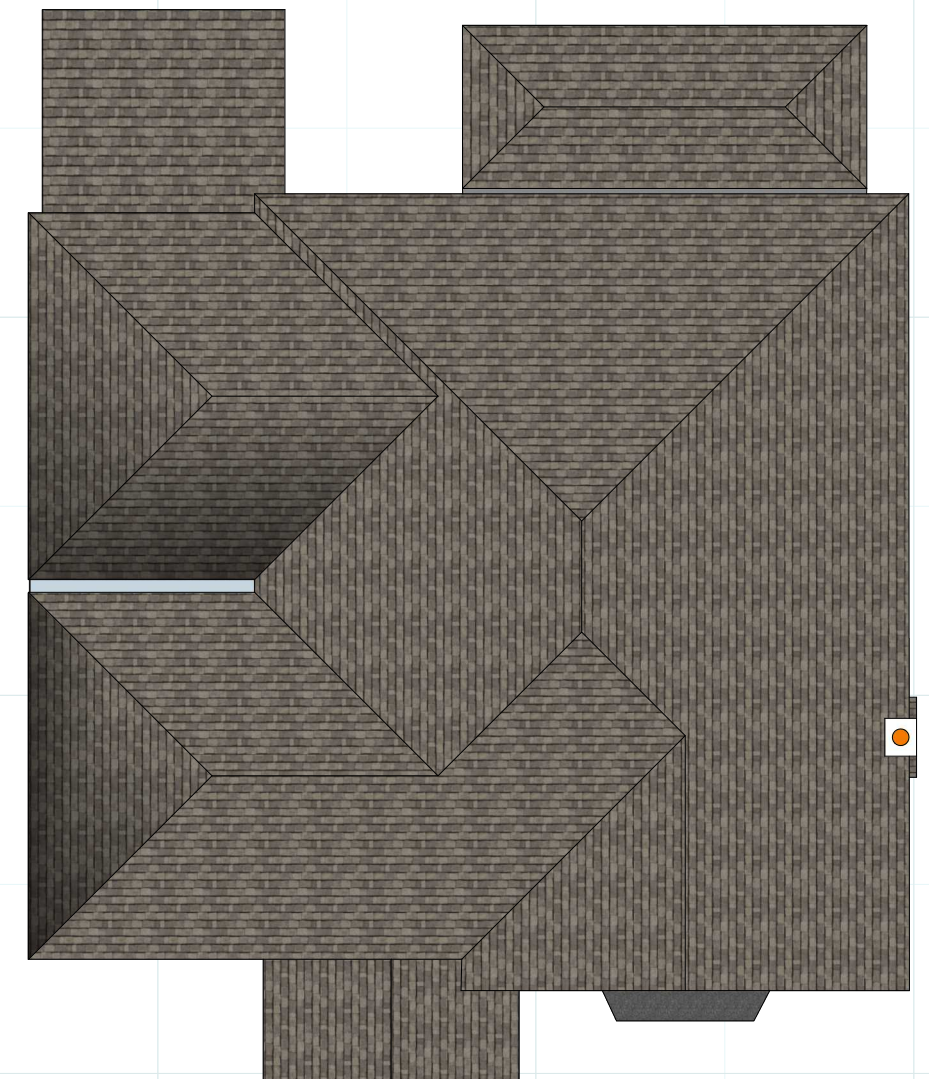


EXISTING ROOF PLAN

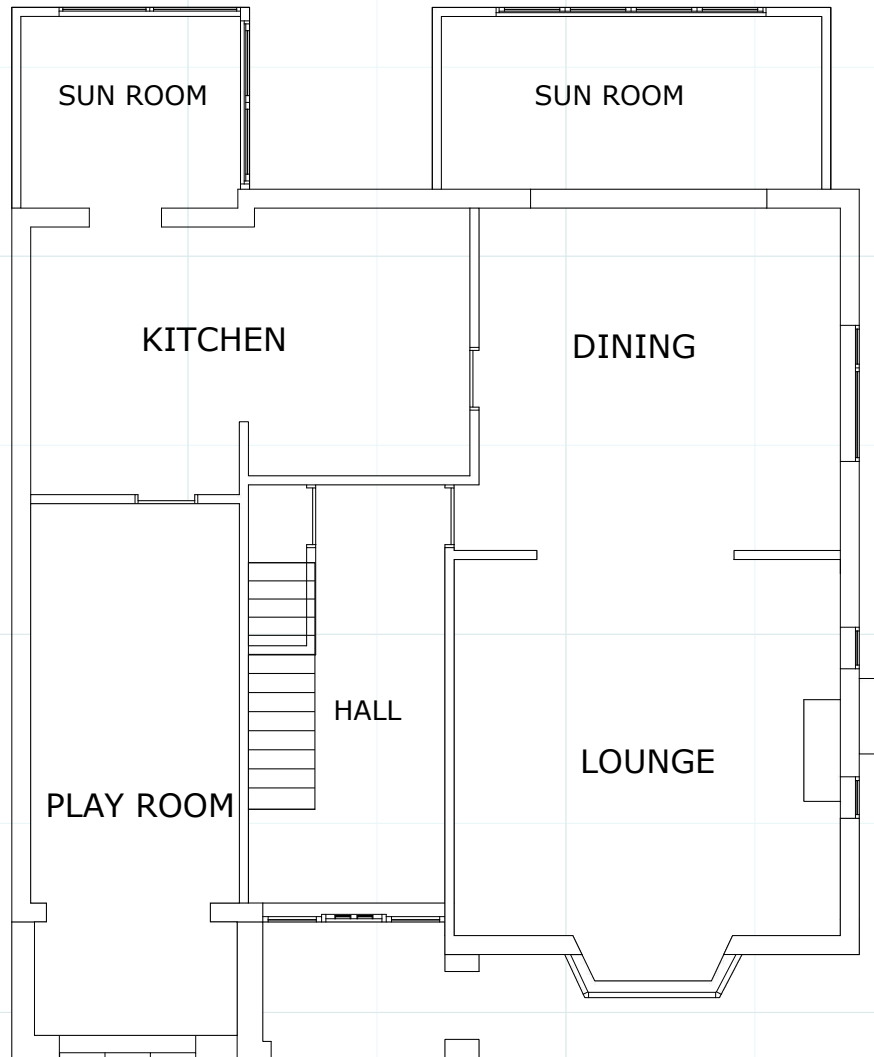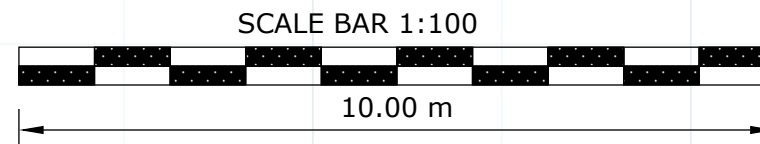



PROPOSED GROUND FLOOR PLAN

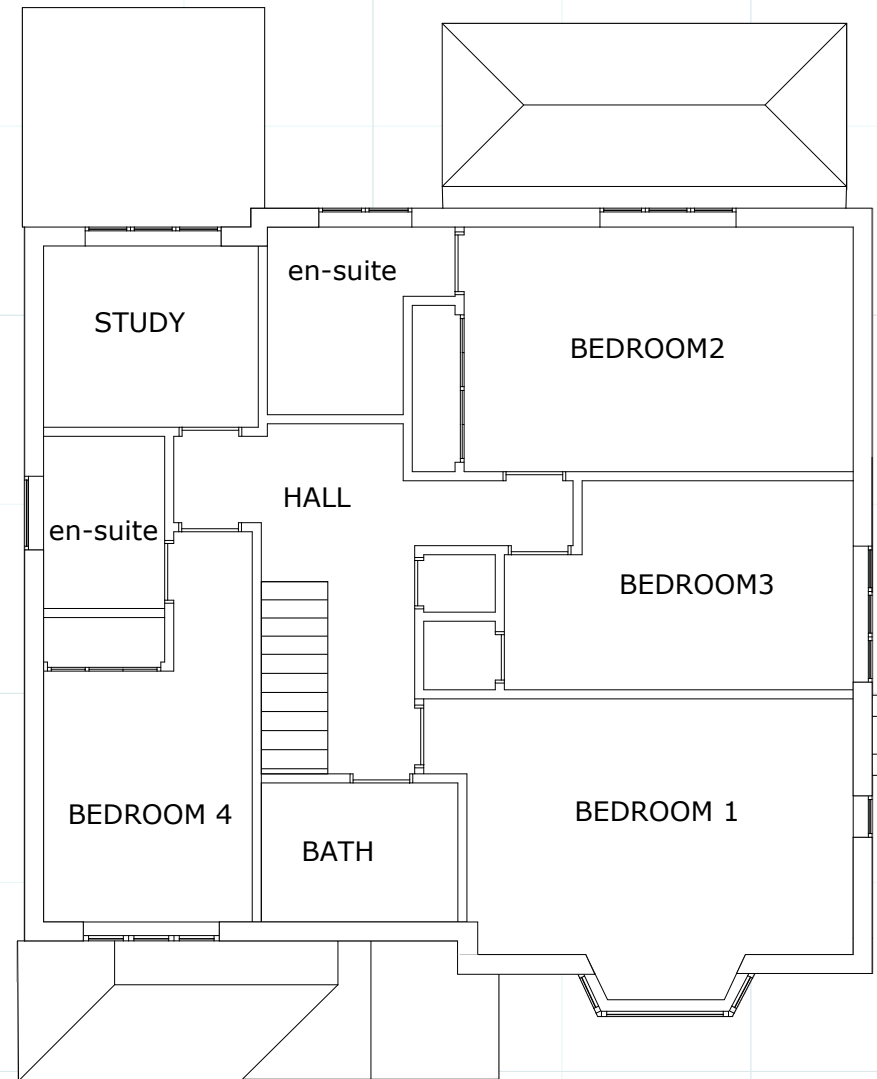



PROPOSED FIRST FLOOR PLAN

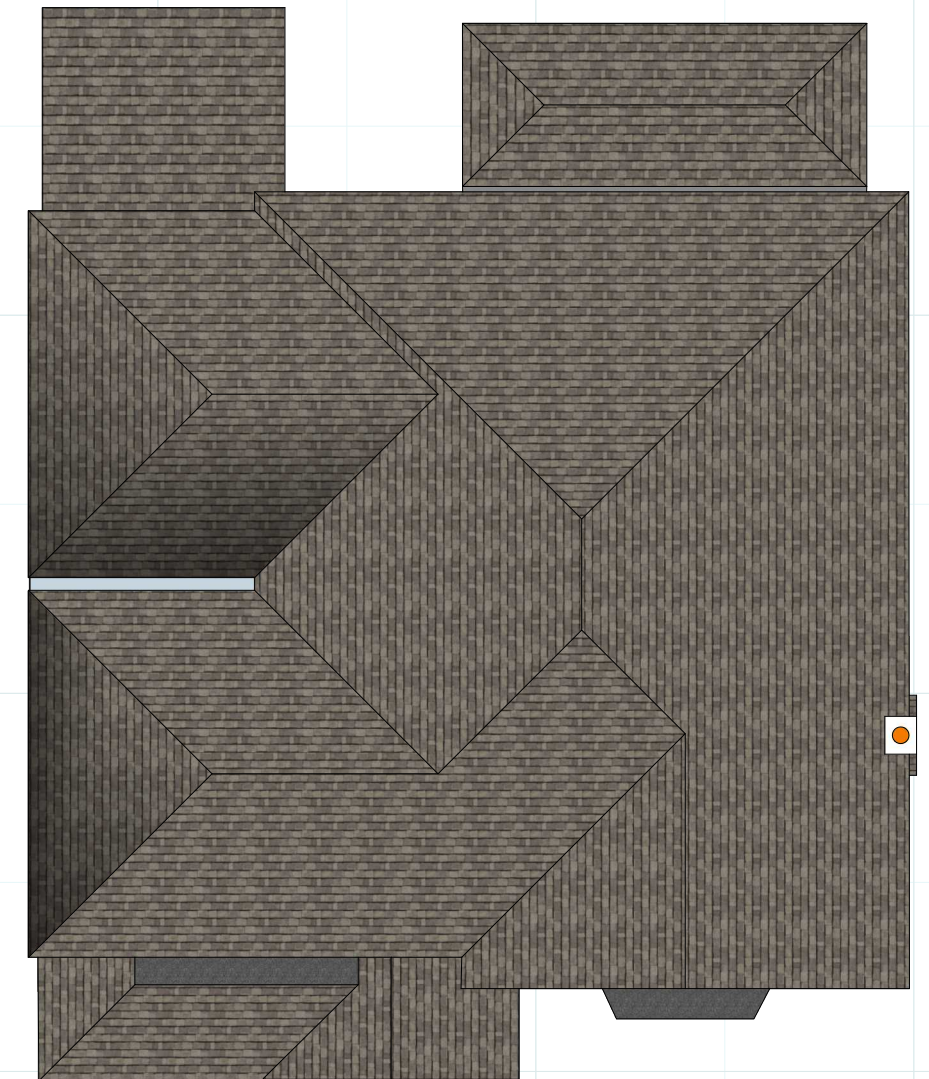


PROPOSED ROOF PLAN

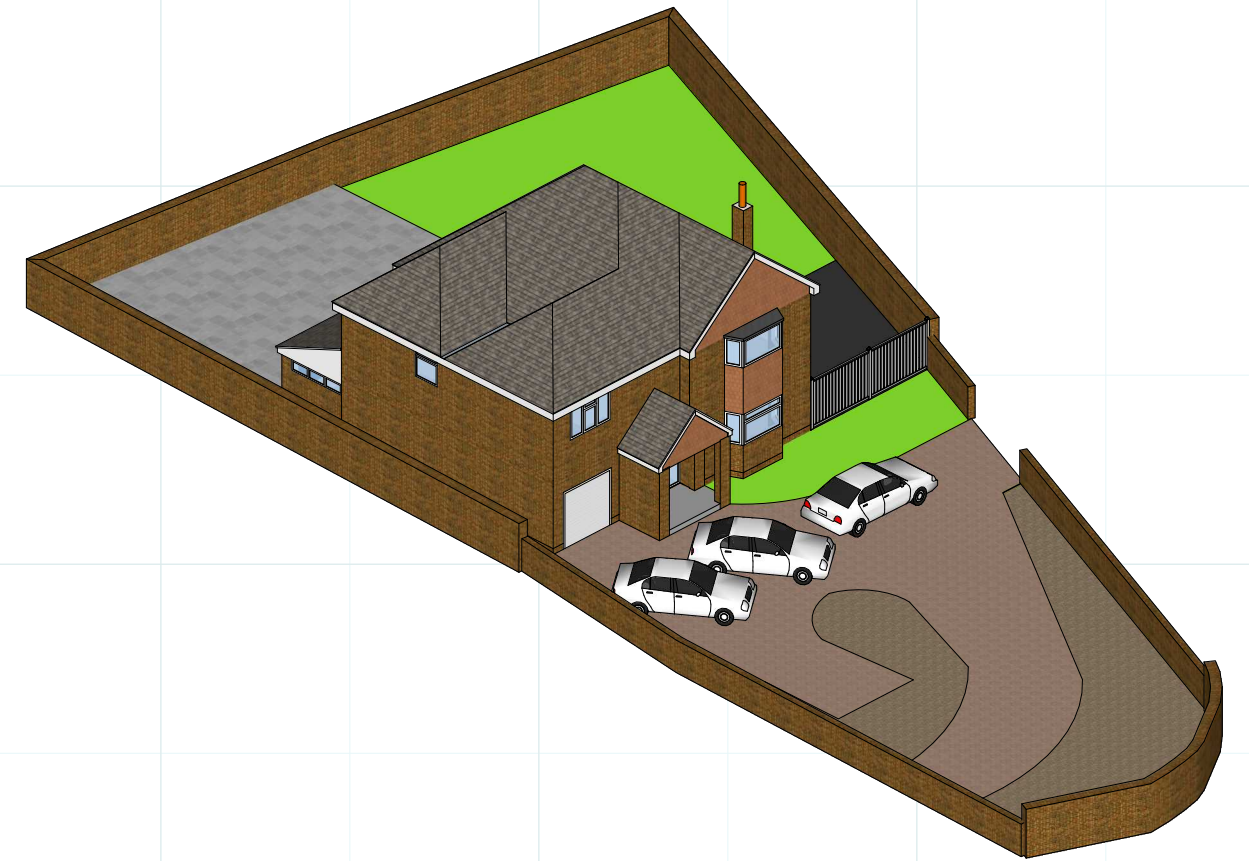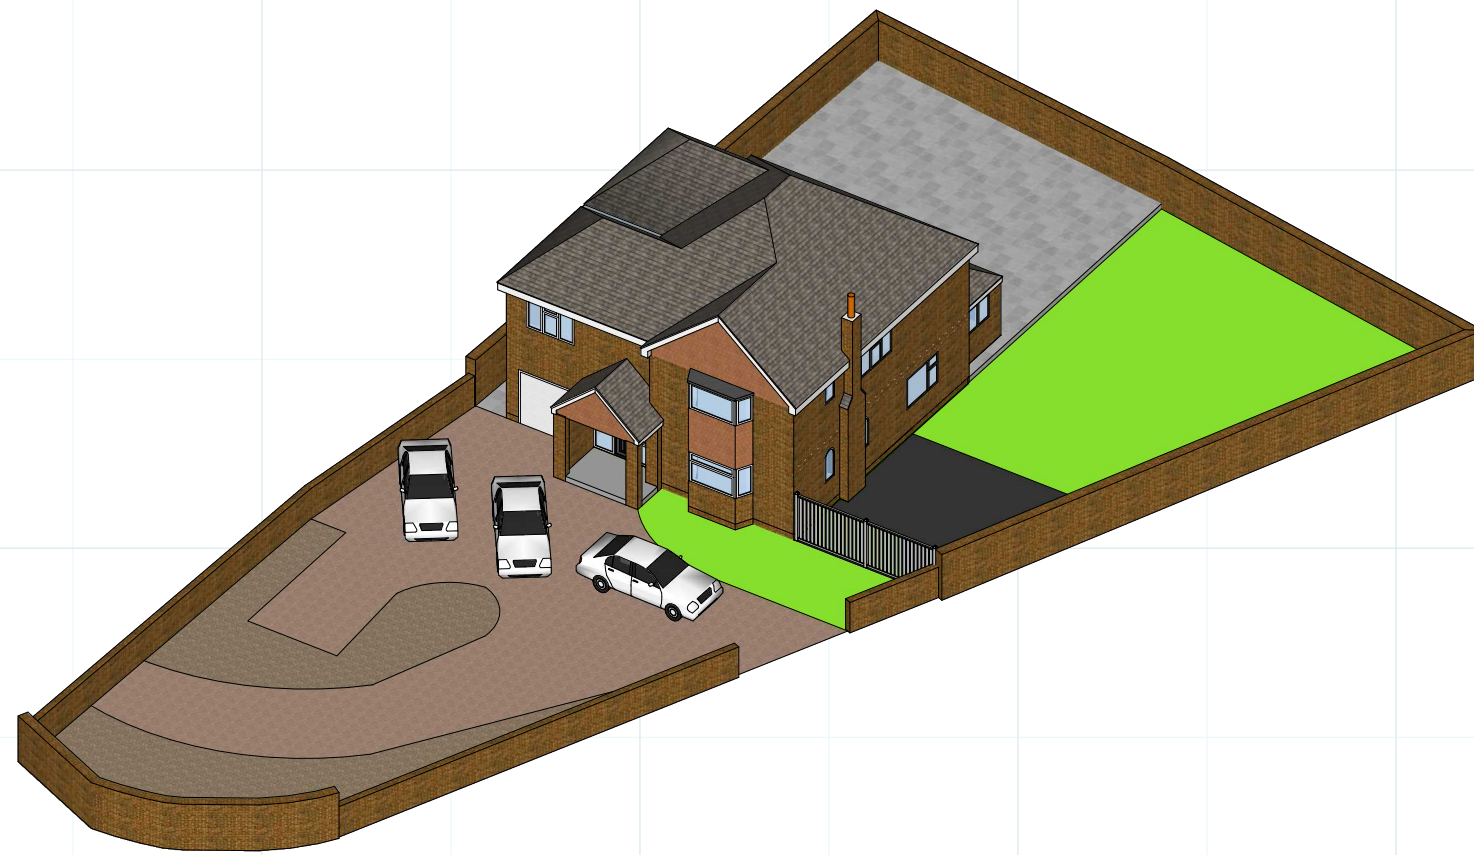


EXISTING ORTHO VIEWS

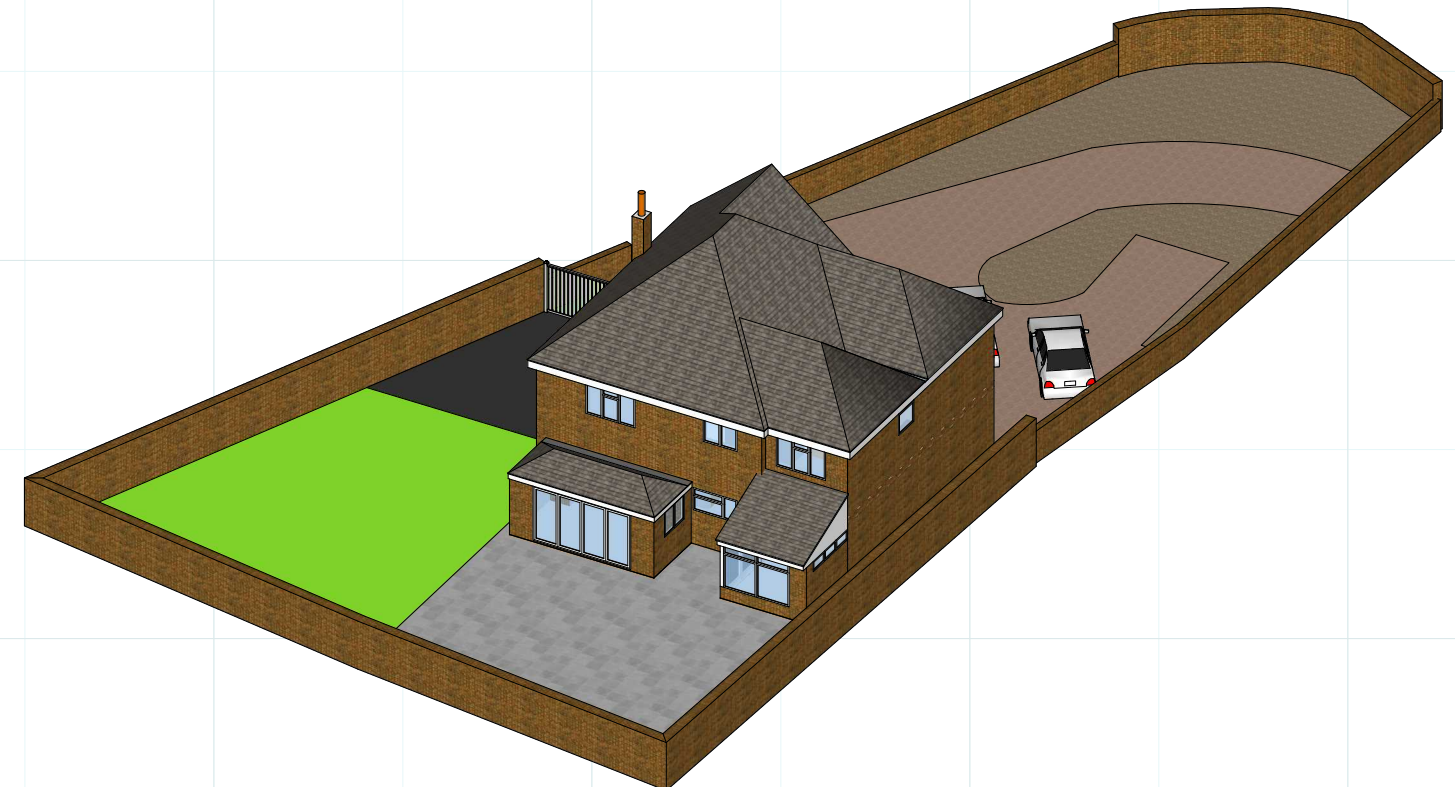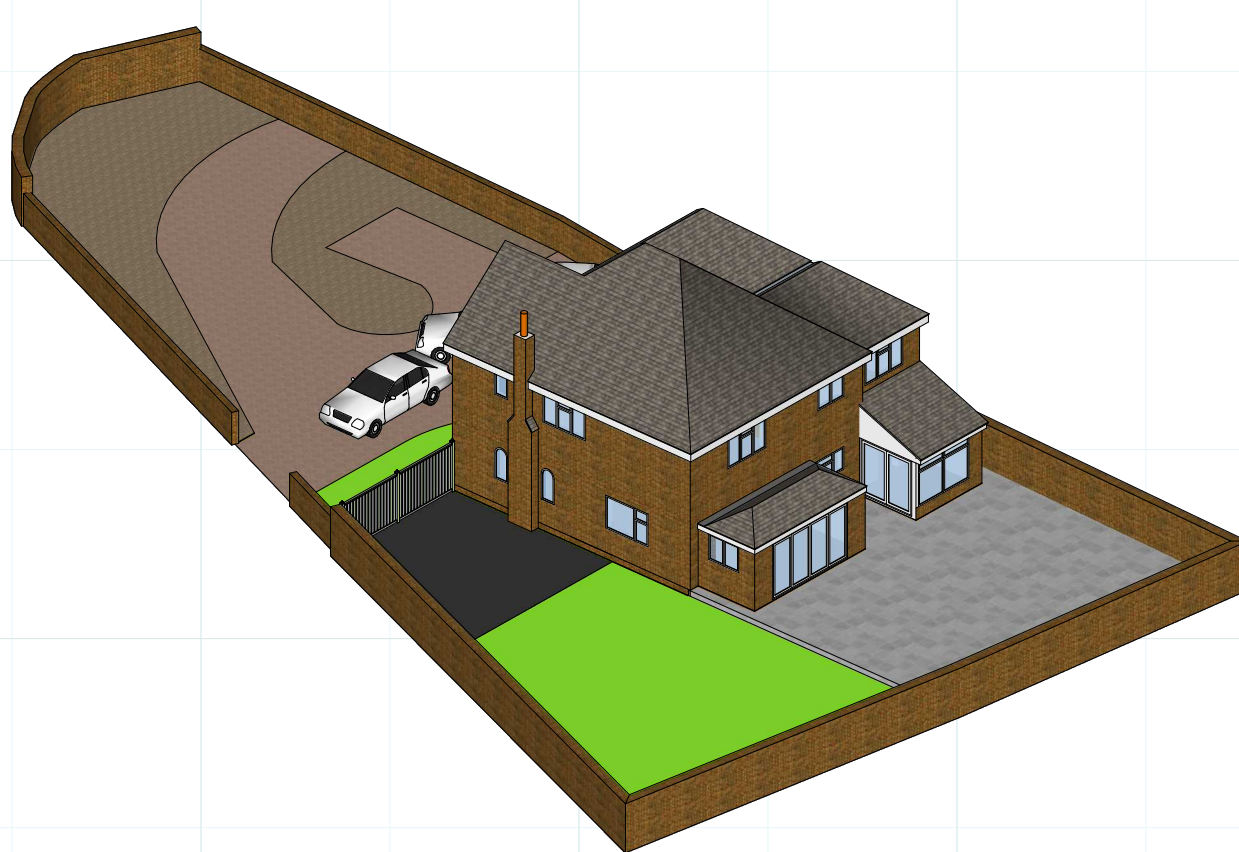

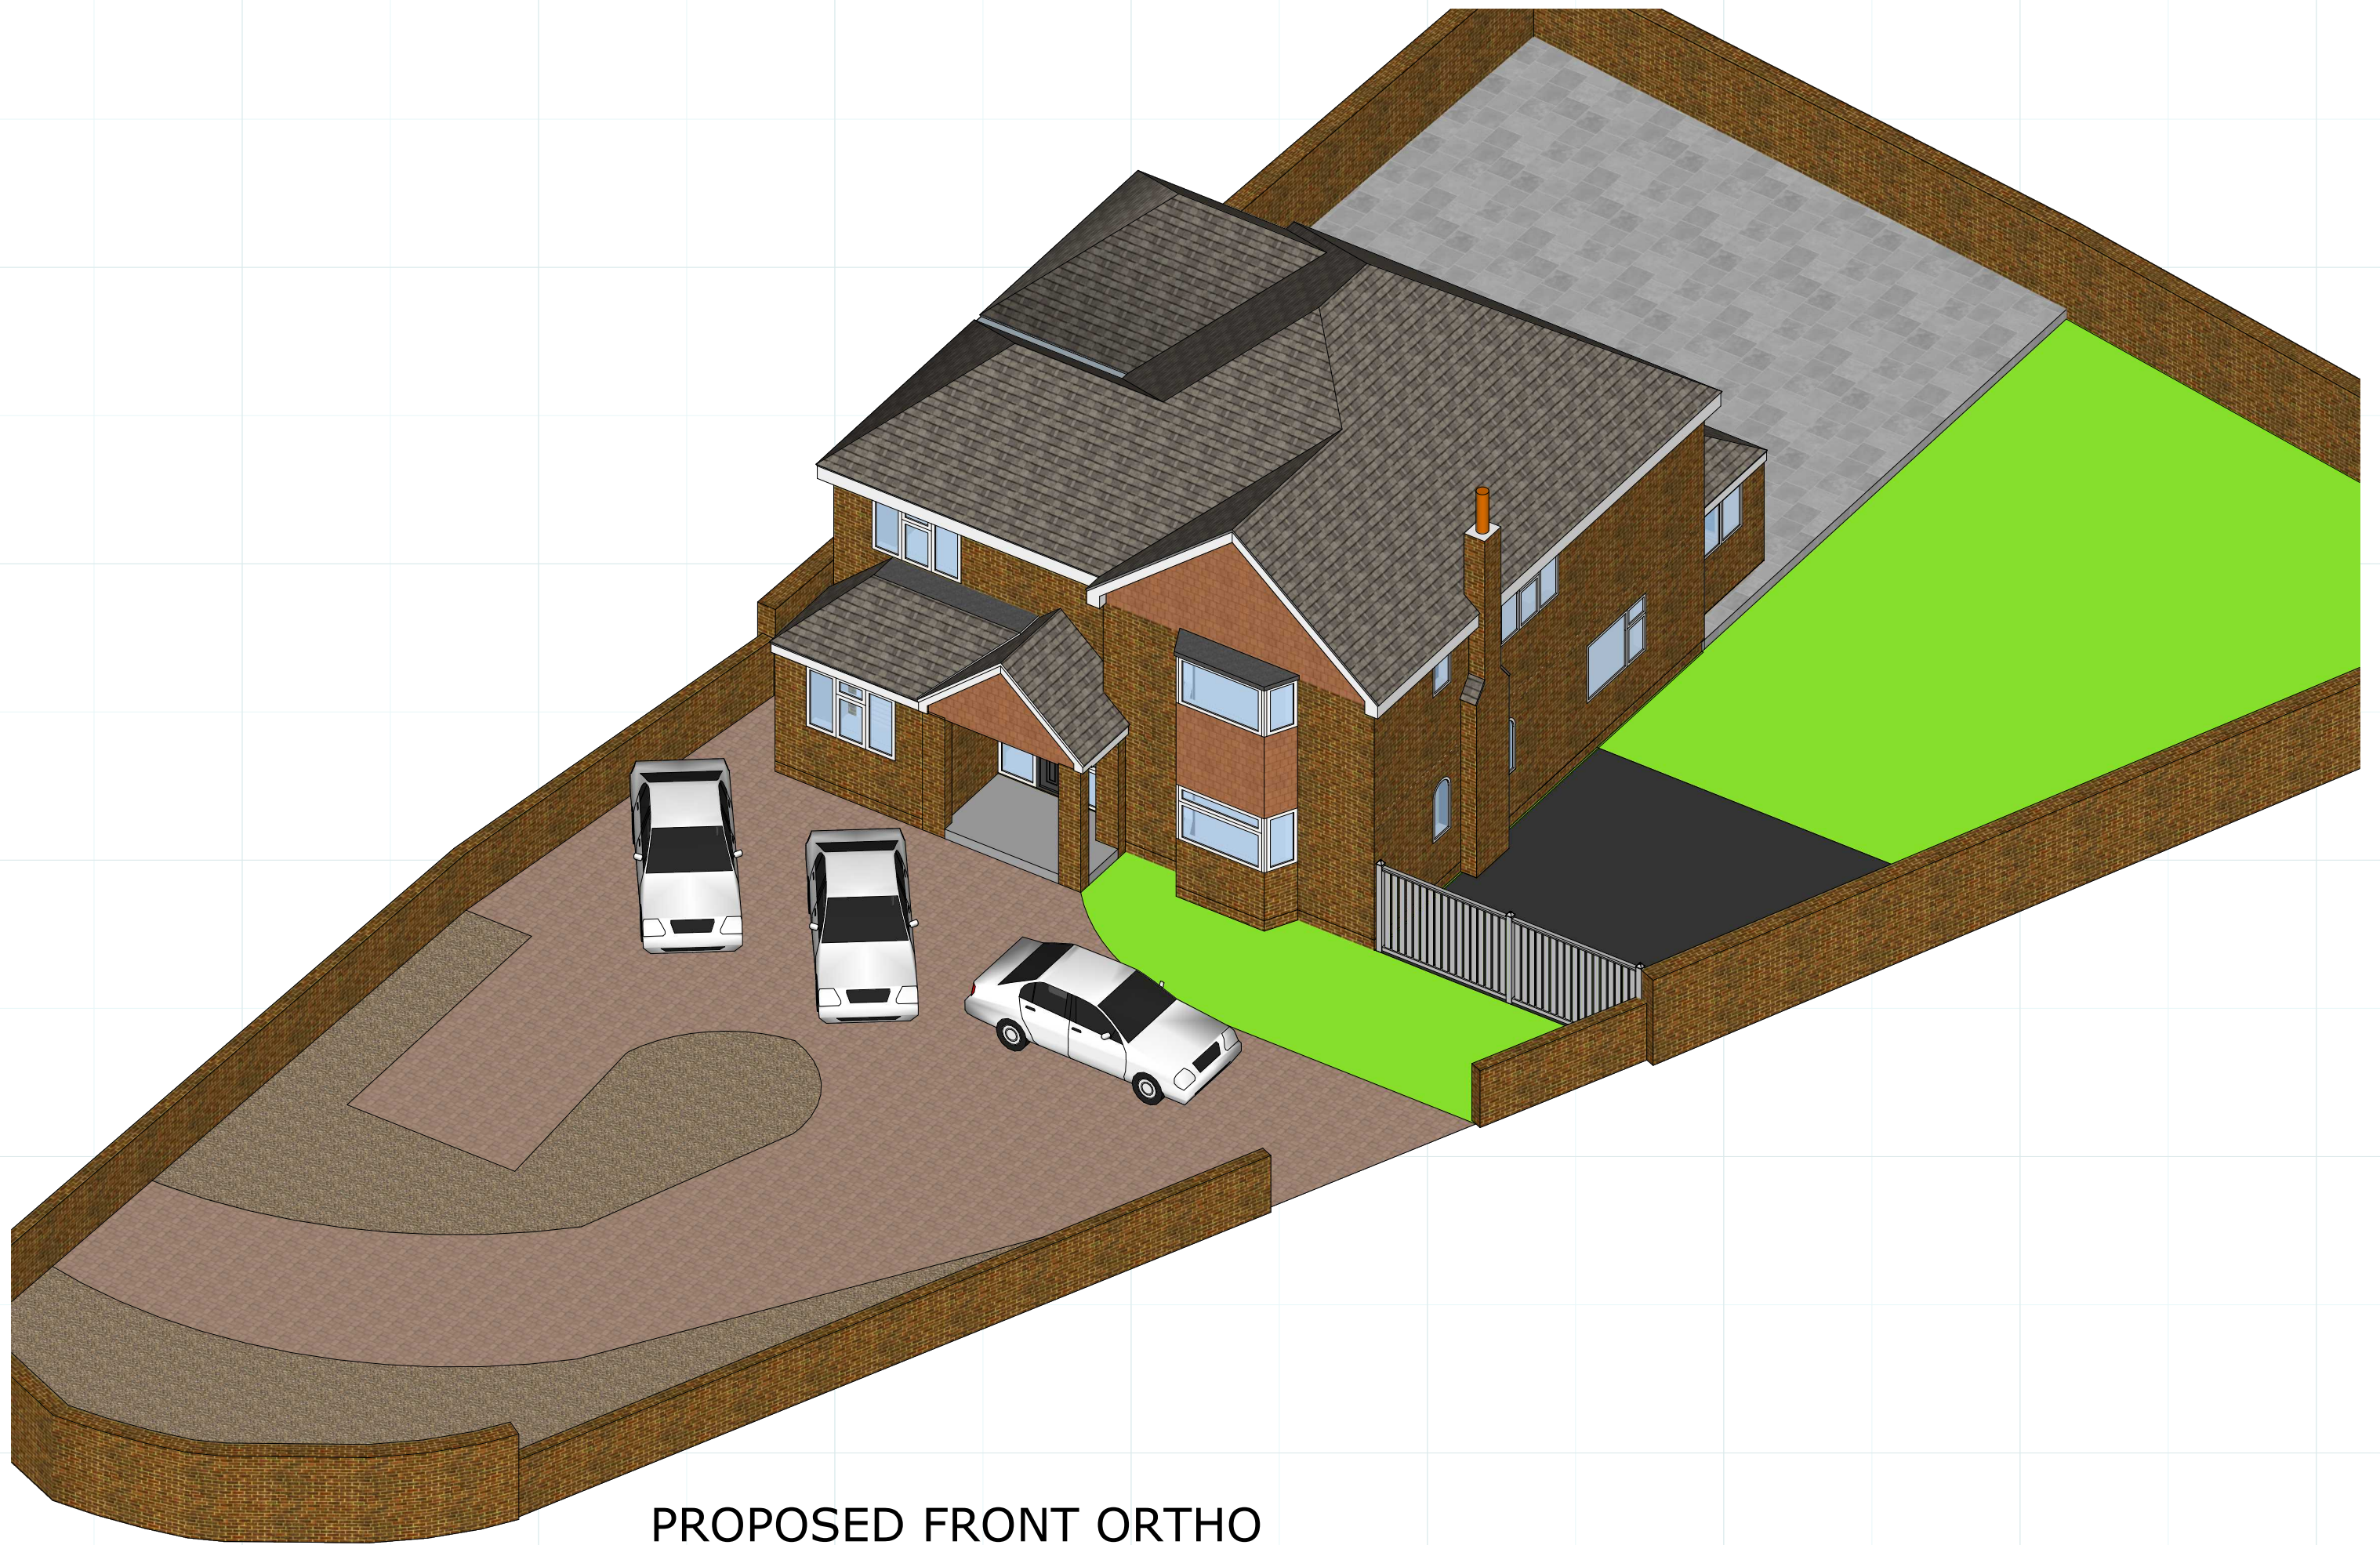


PROPOSED FRONT ORTHO

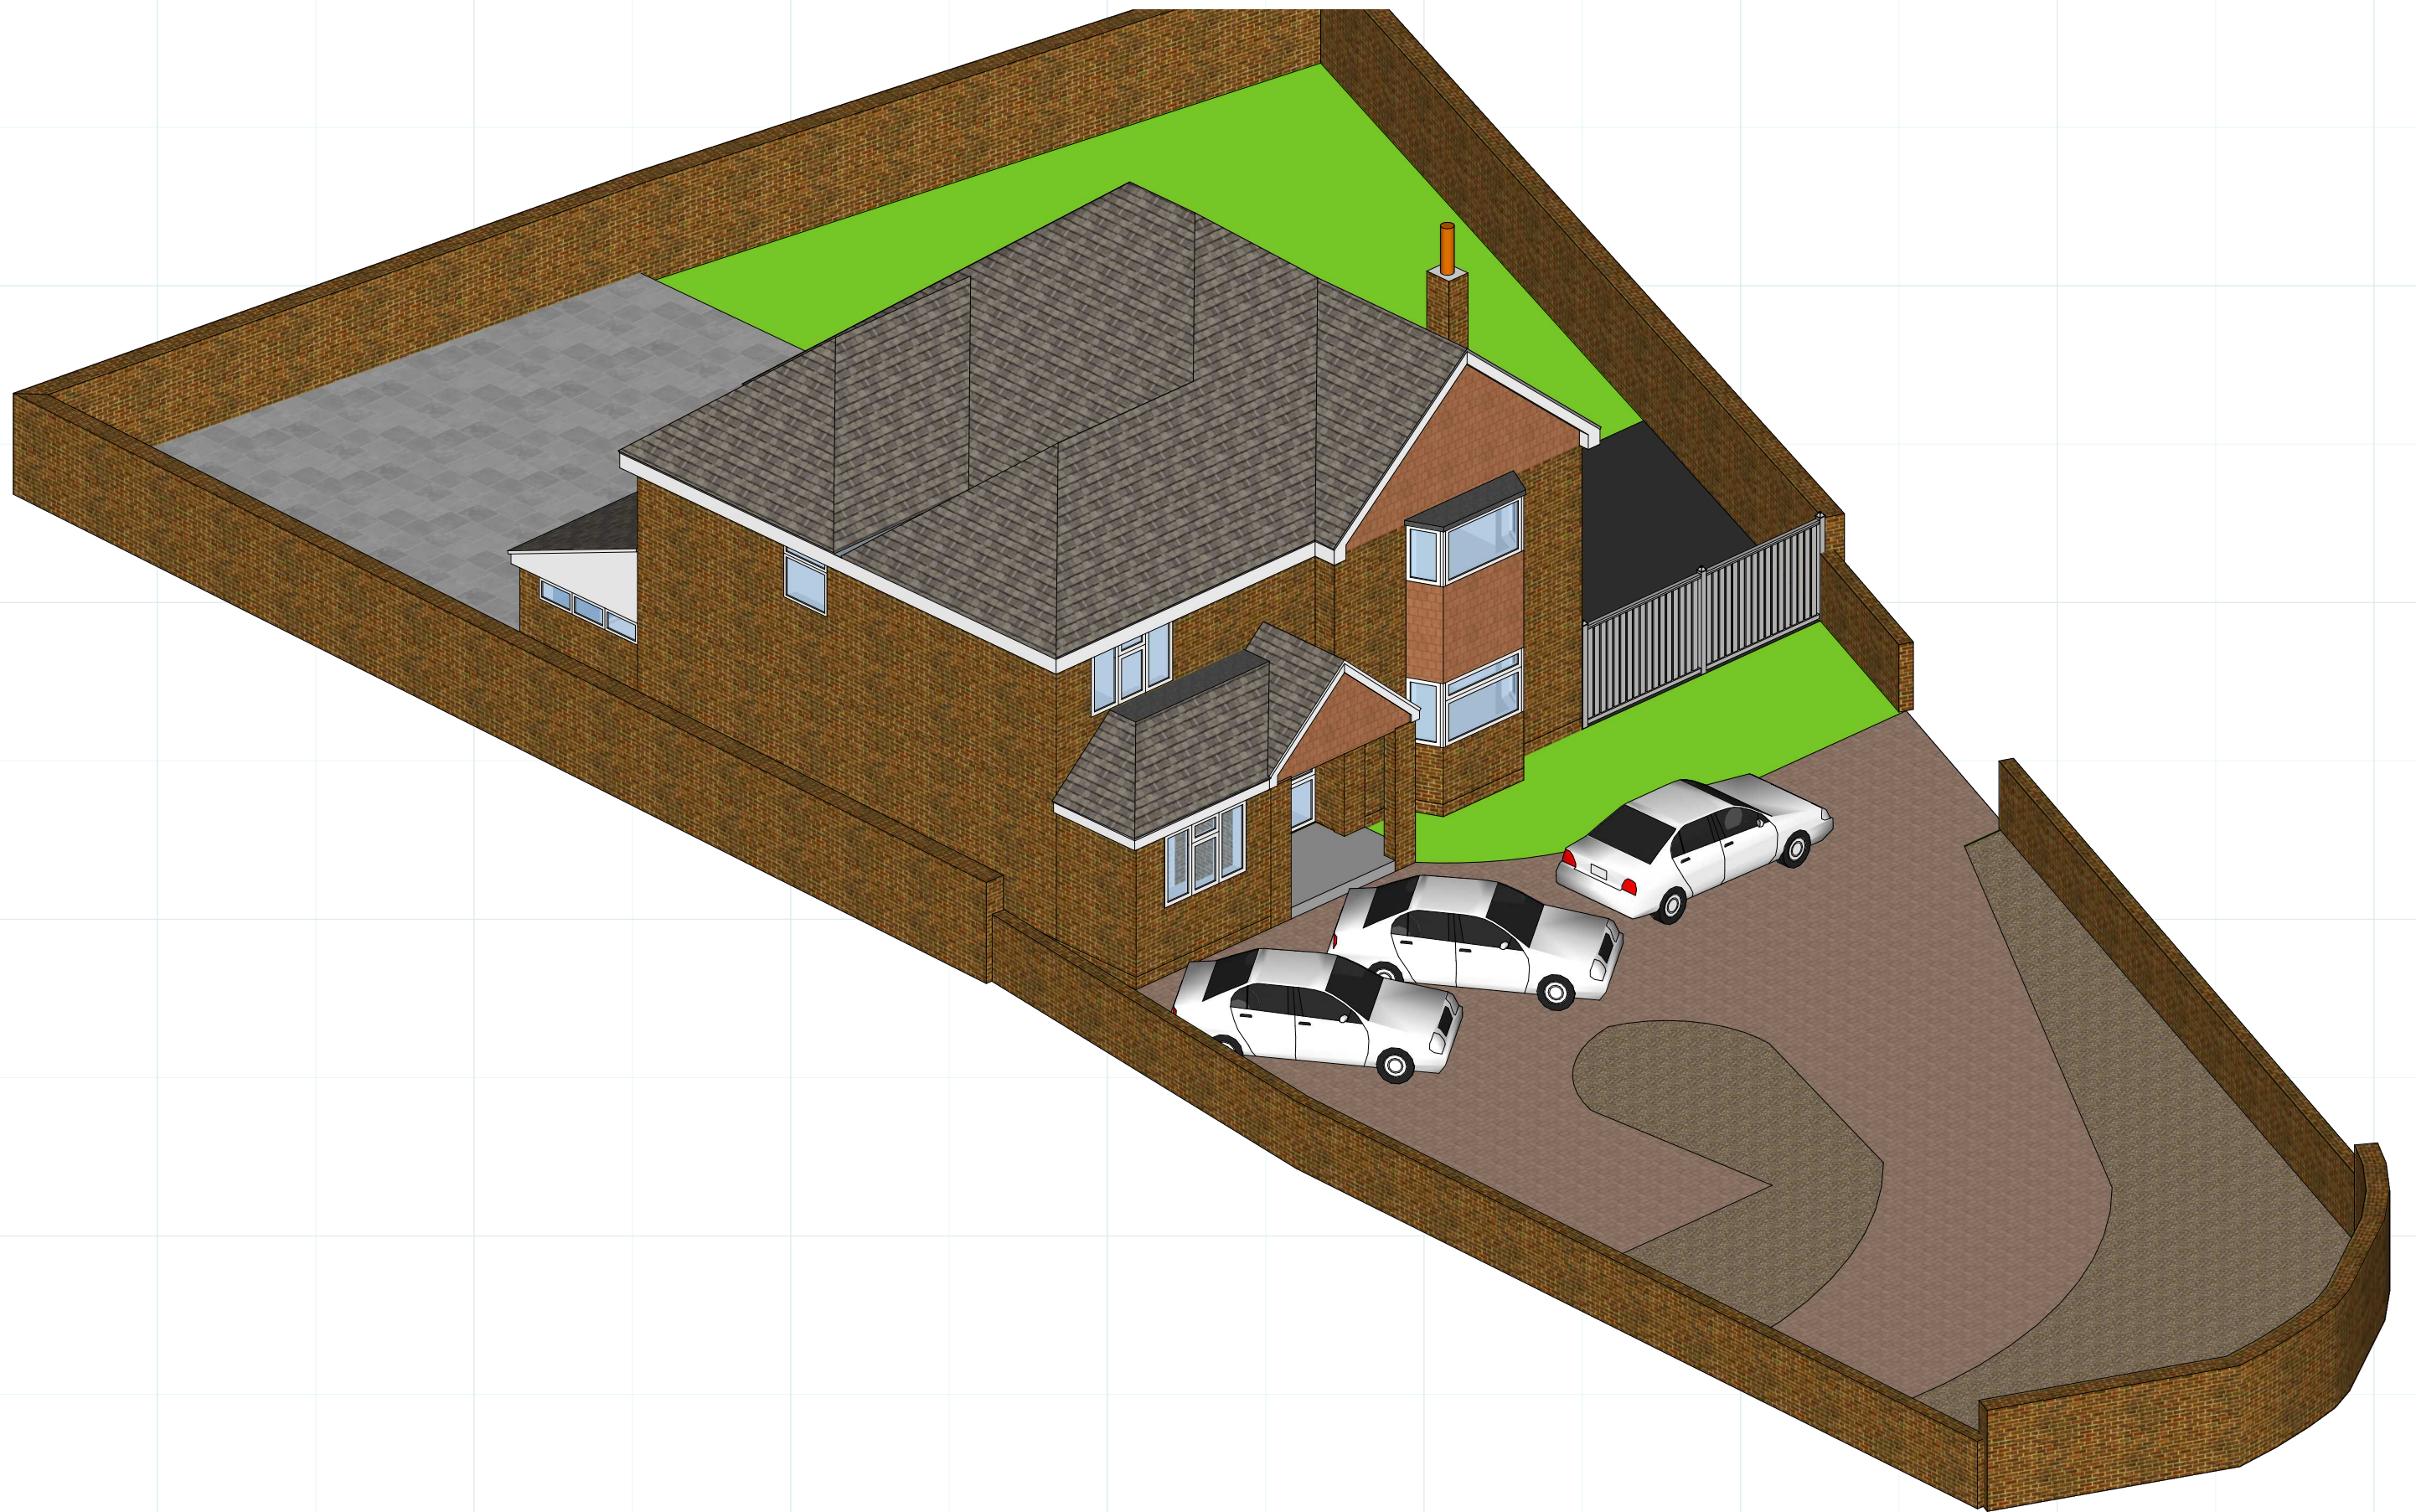

PROPOSED FRONT ORTHO 2



PROPOSED REAR ORTHO

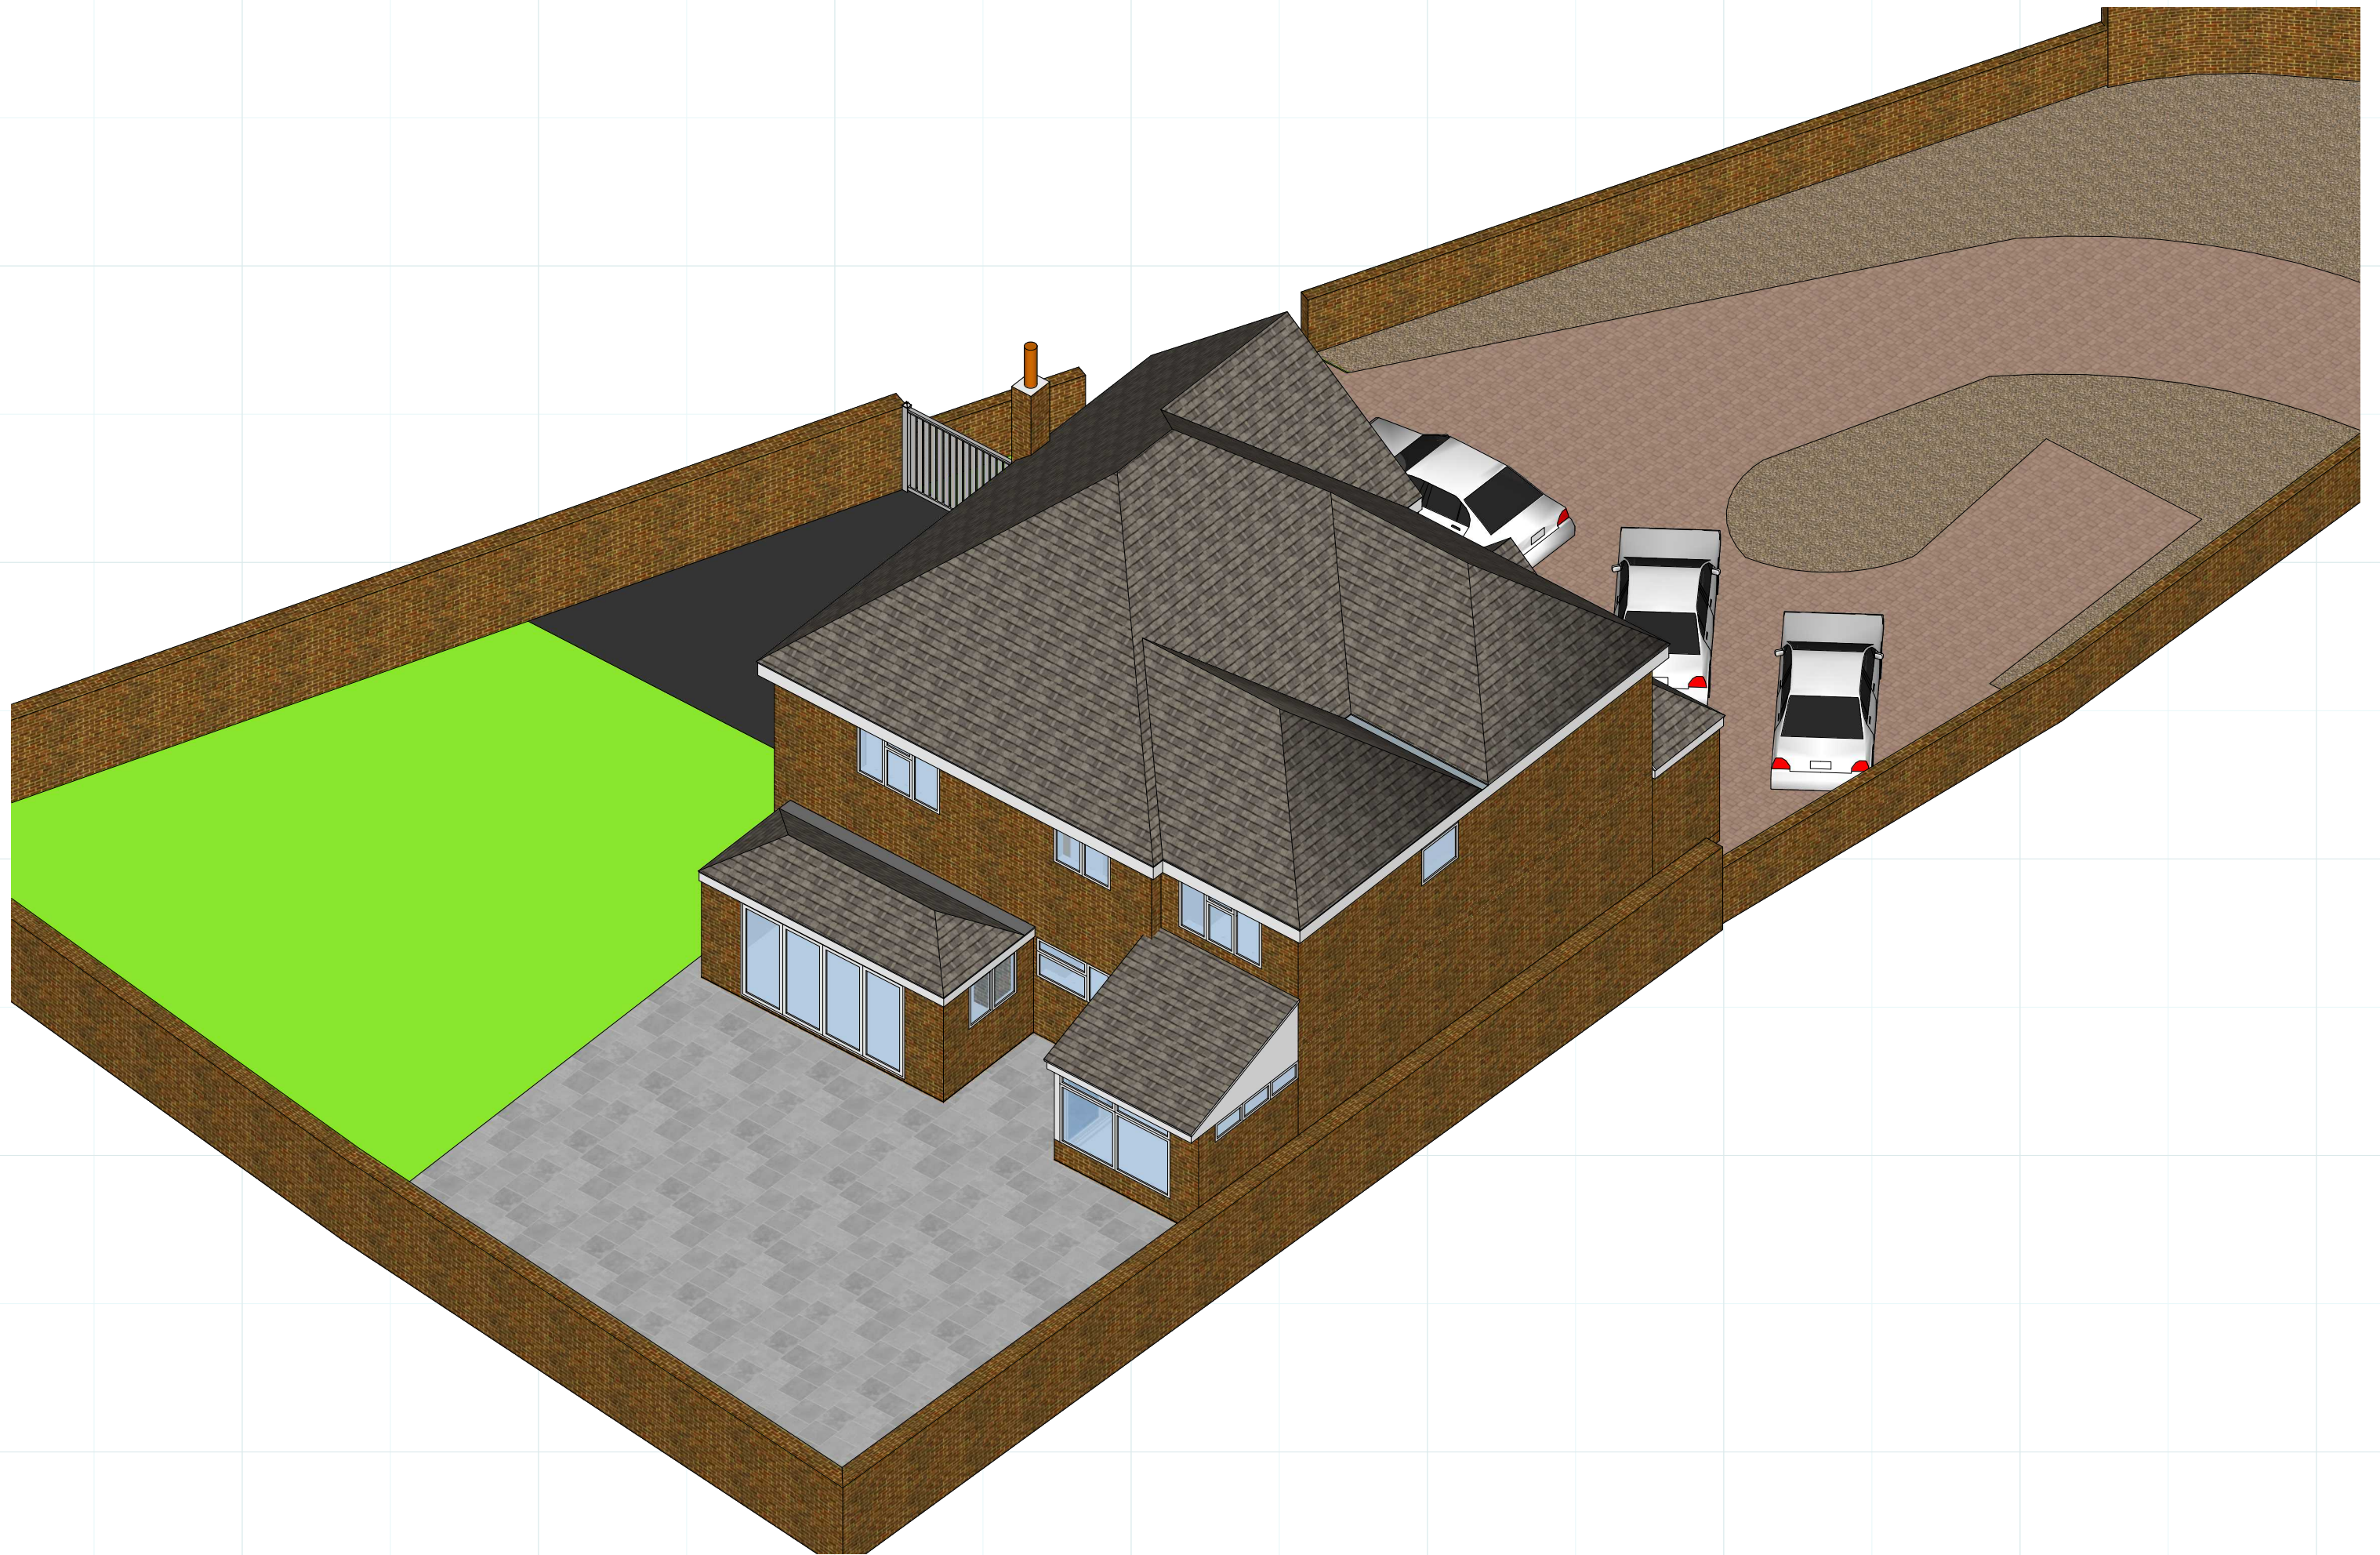

PROPOSED REAR ORTHO 2