



Proposed Ground Floor Plan - Goodwood Block 004

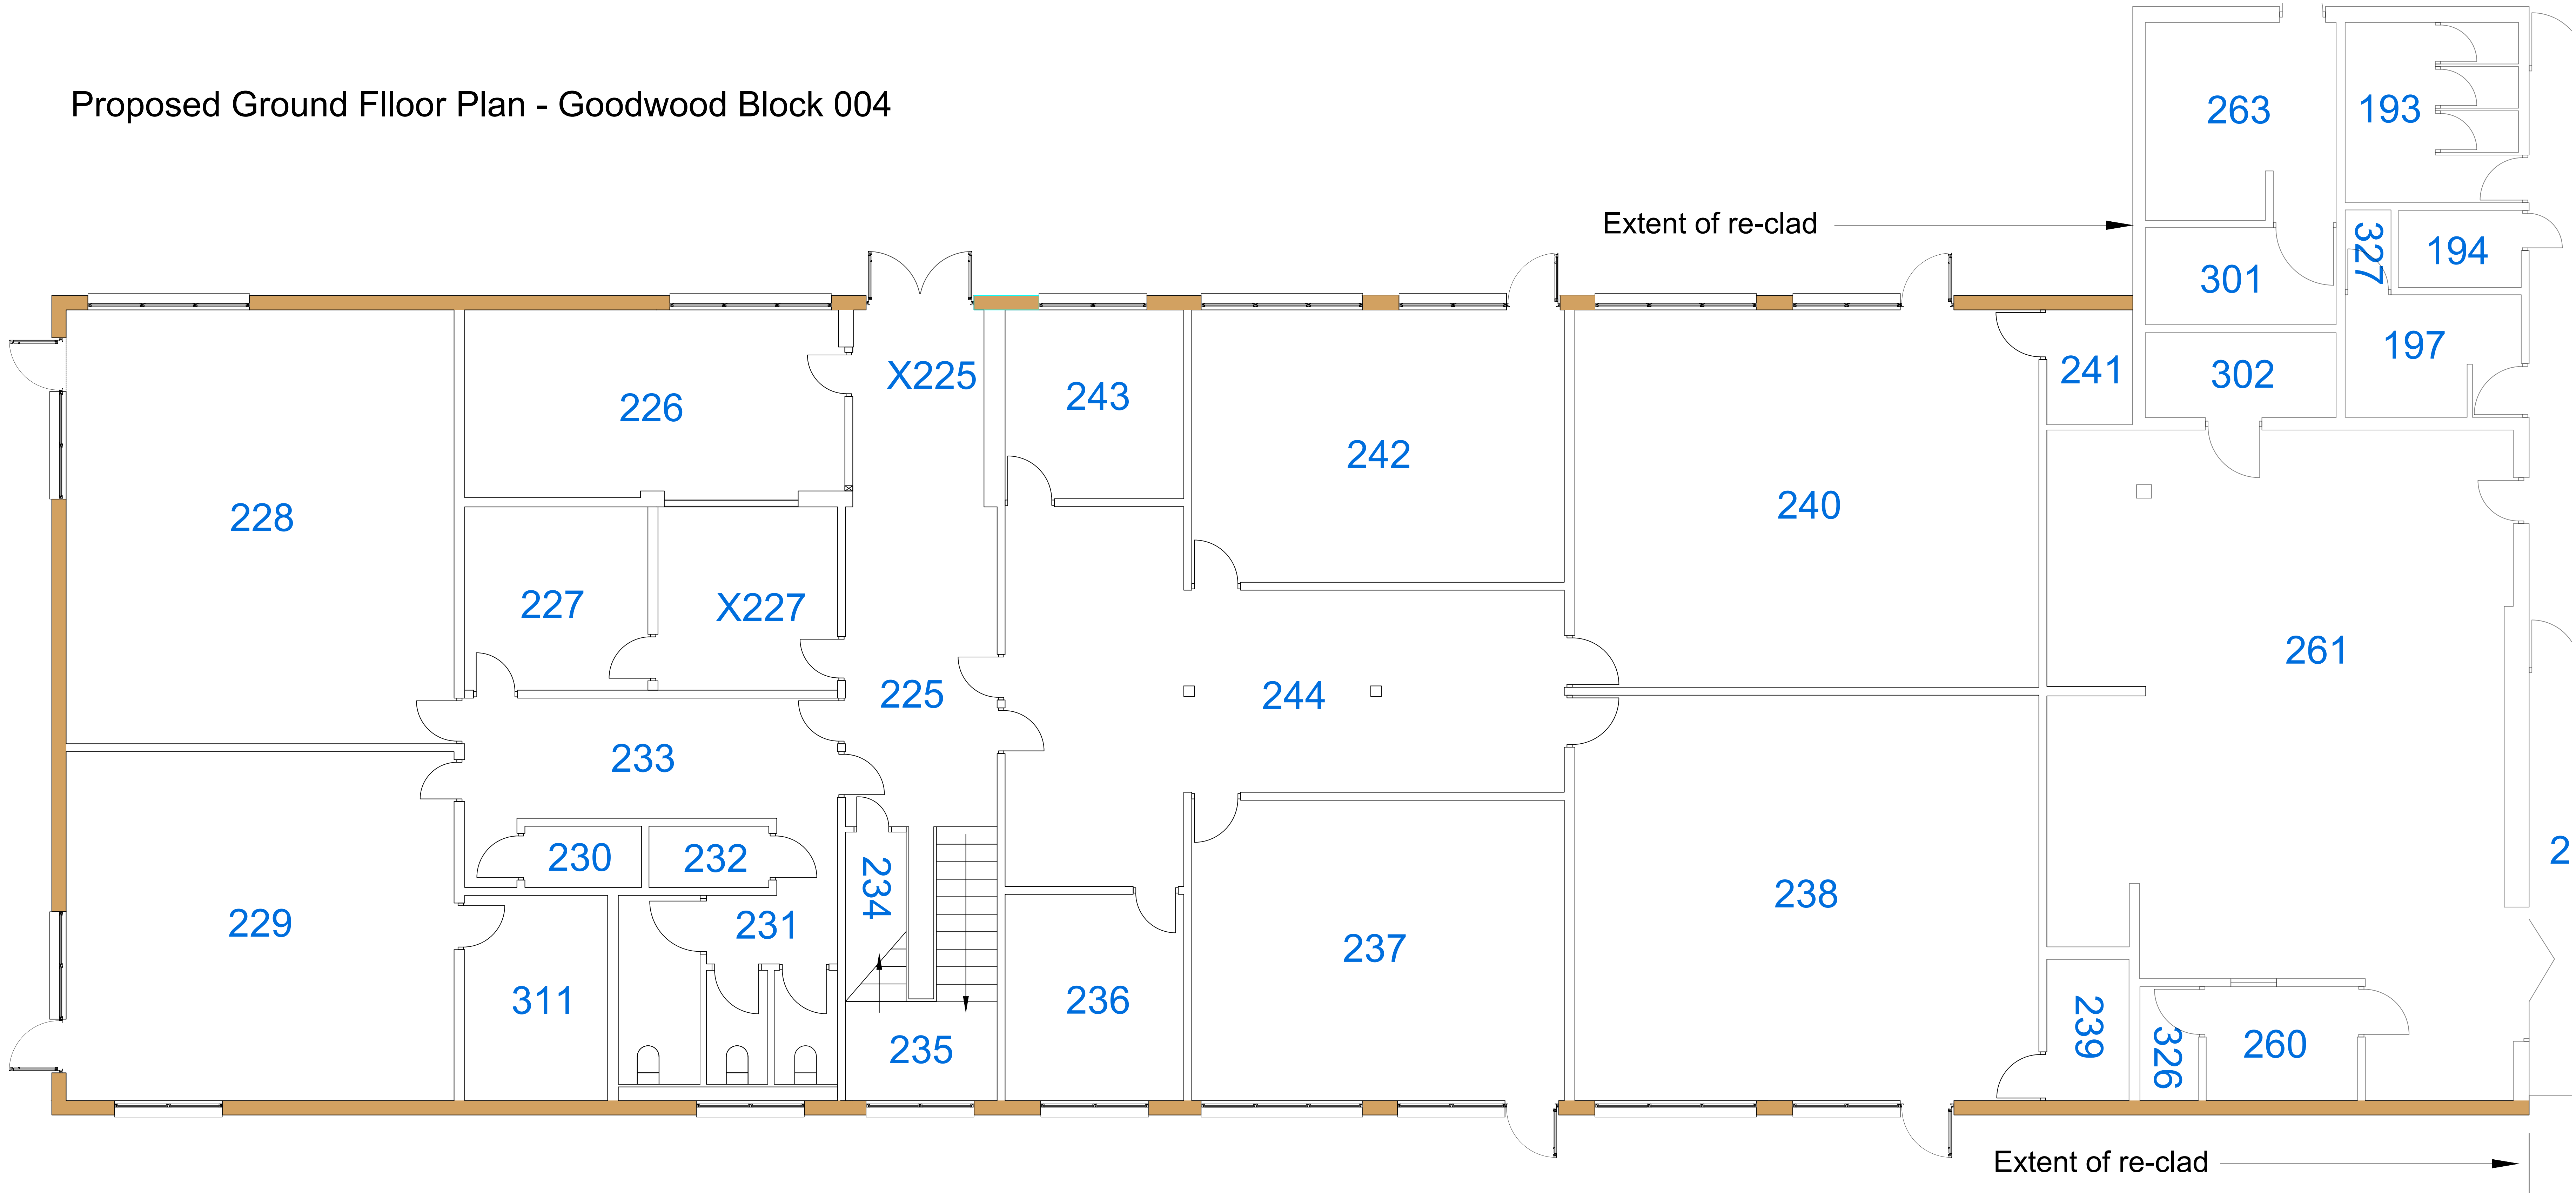

Proposed First Floor Plan - Goodwood Block 004

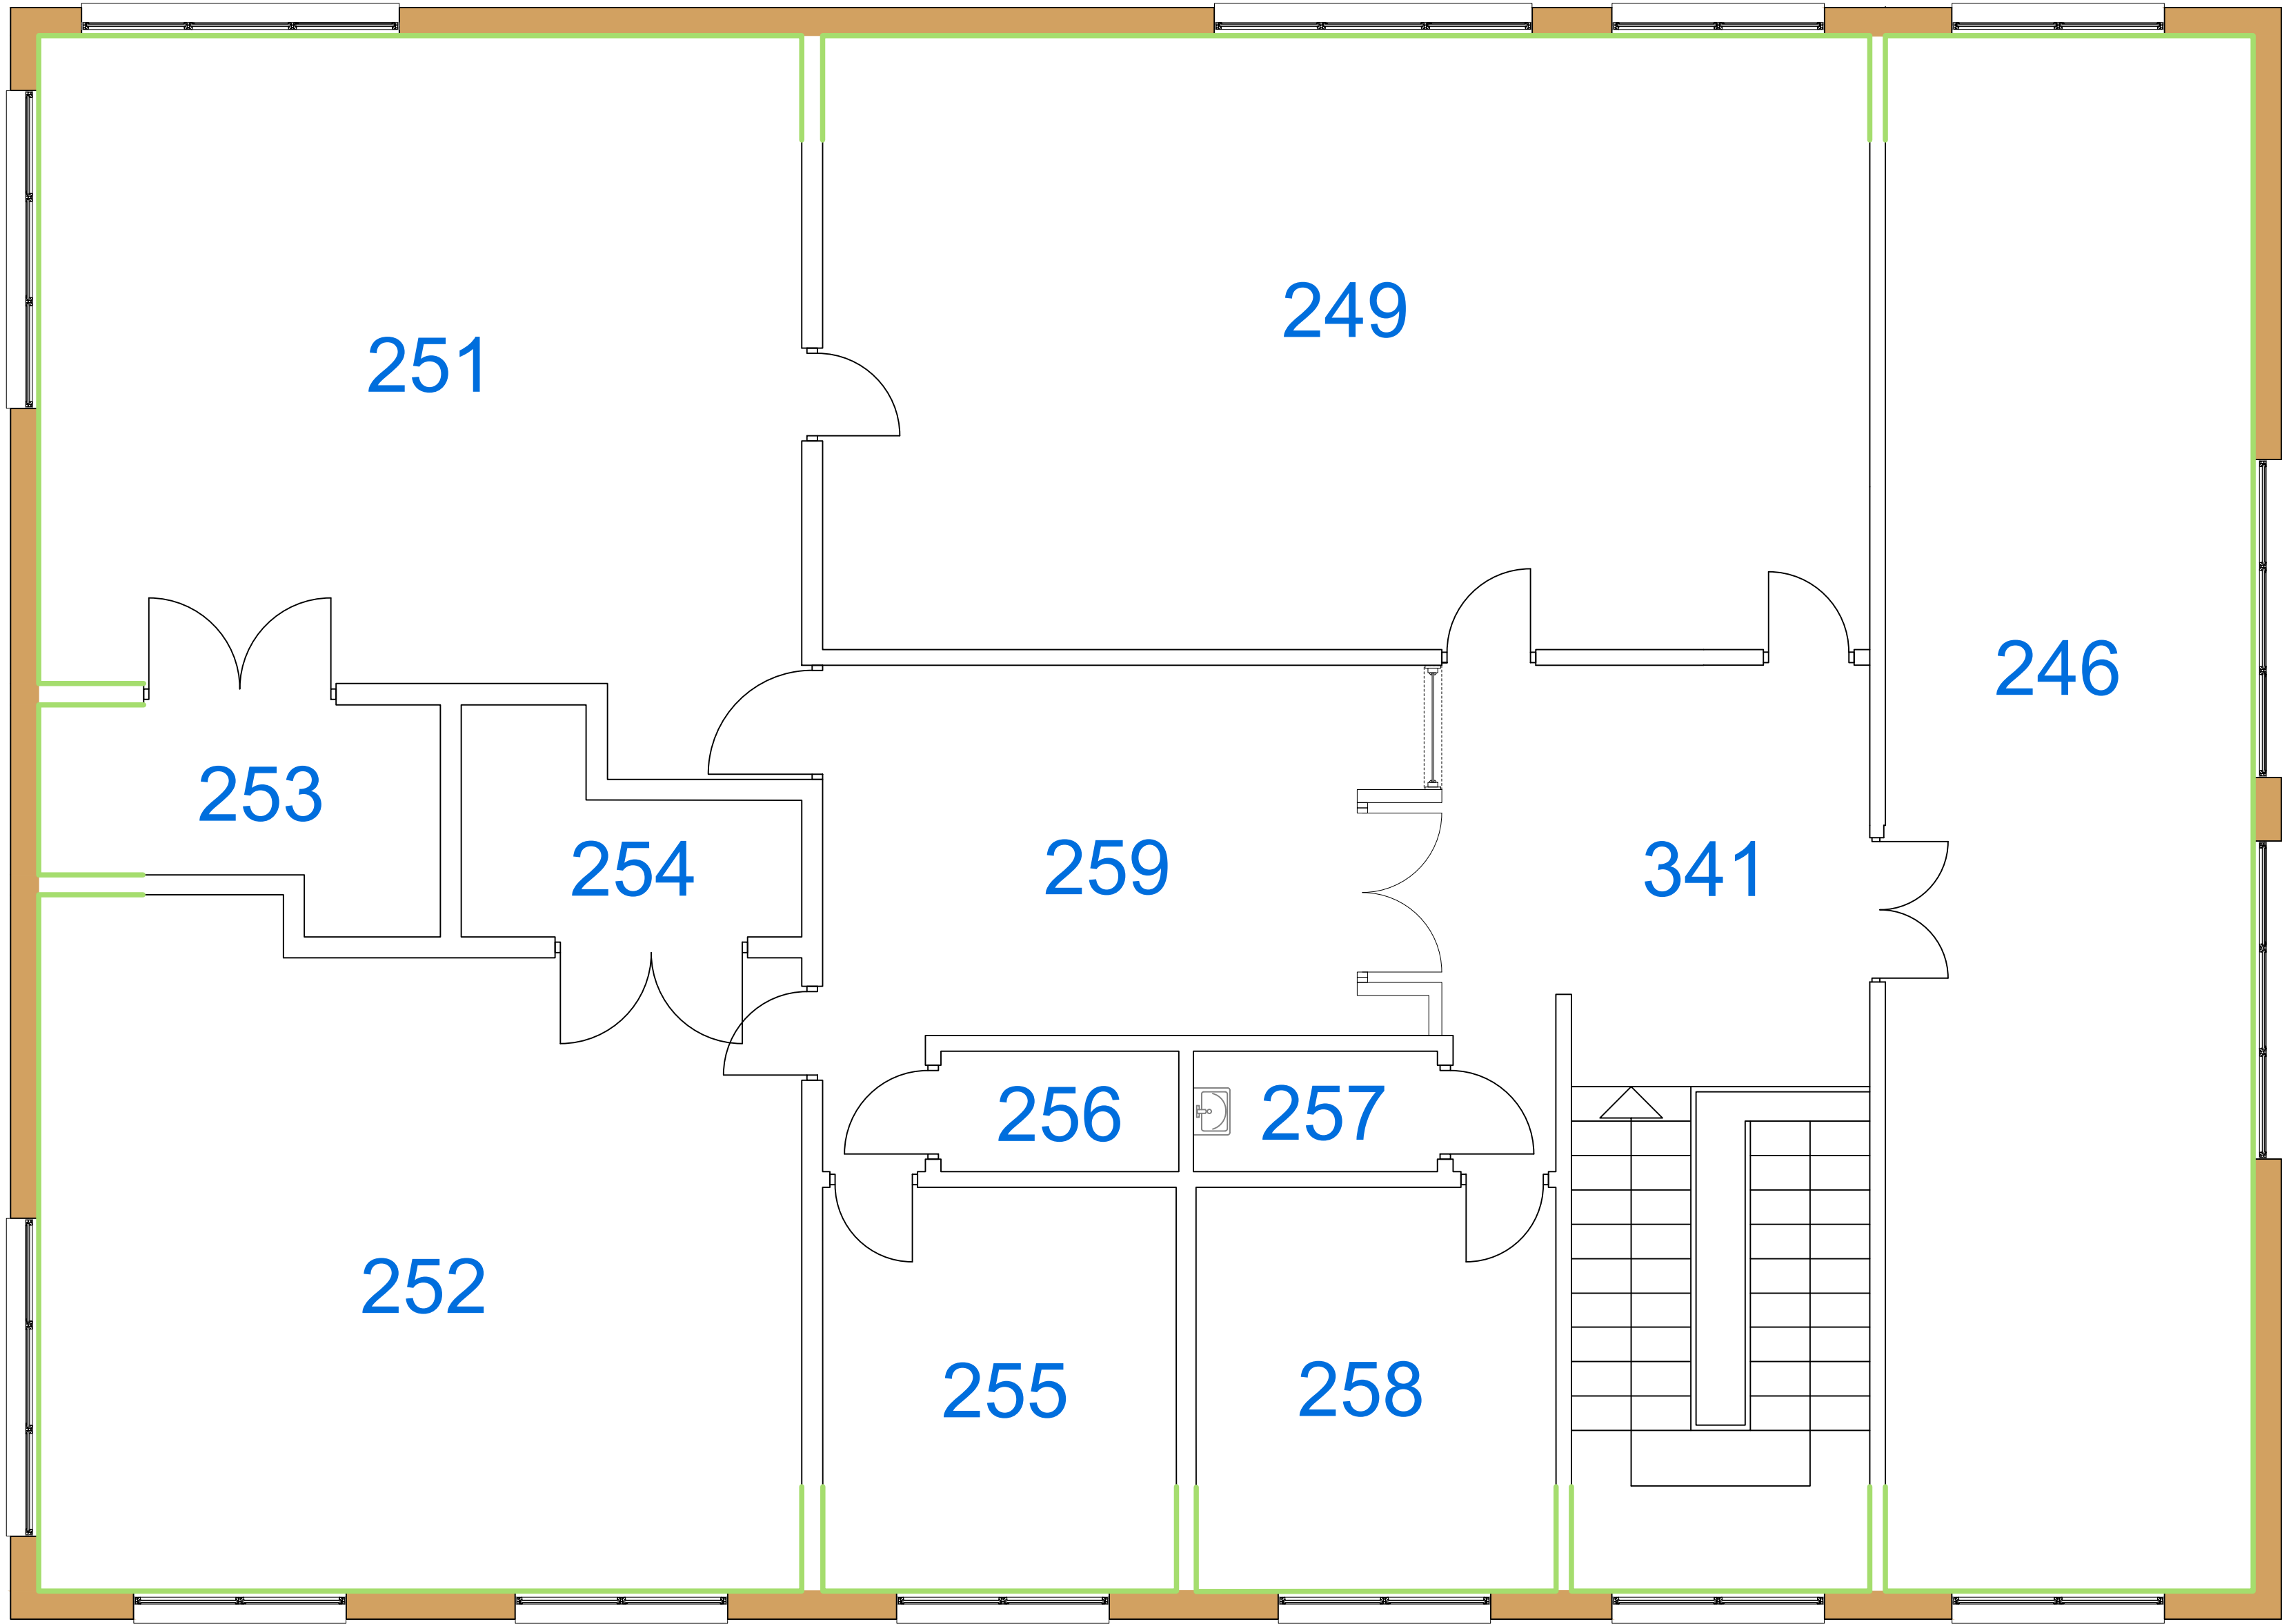

General Notes

1. This drawing is © copyright Hampshire County Council 2023. No unauthorised reproduction of any kind is permitted.

2. No dimensions to be scaled from this drawing. Verify all dimensions prior to construction. Immediately report any discrepancies on the document to the Architect/Contract Administrator. This document shall be read in conjunction with associated models, specifications and related consultant's documents.


3. Drawing to be read with all relevant Architectural, Interiors, Structural, M&E, Drainage/Public Health, Landscape, Civils and Interiors drawings and specifications.


4. This map is reproduced from Ordnance Survey material with the permission of Ordnance Survey on behalf of the controller of Her Majesty's Stationery Office © Crown copyright. Unauthorised reproduction infringes Crown Copyright & may lead to prosecution or civil proceedings (100019180) 2023.

 Hampshire County Council

Notes:

Key

  External walls re-clad

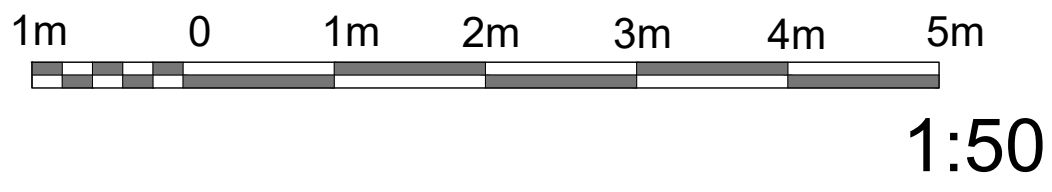

PLANNING

-	Planning Application	21.03.2024	PV	

Rev	Description	Date	By	Chkd
-----	-------------	------	----	------

HCC Property Services,
Three Minsters House,
76 High Street, Winchester SO23 8UL
tel: (01962) 847801

 HCC
Property Services

PROJECT NAME
Crookhorn College - Block 004 SCOLA Reclad

SHEET NAME
Proposed Floor Plans

SCALE
1:50 @ A0

DRAWN
PV

CHKD
PV

APRV
PV

DRAWING No.
project code - originator - volume - level - type - role - number version

C10191-HCC-ZZ-DR-B-2001 -

code description