


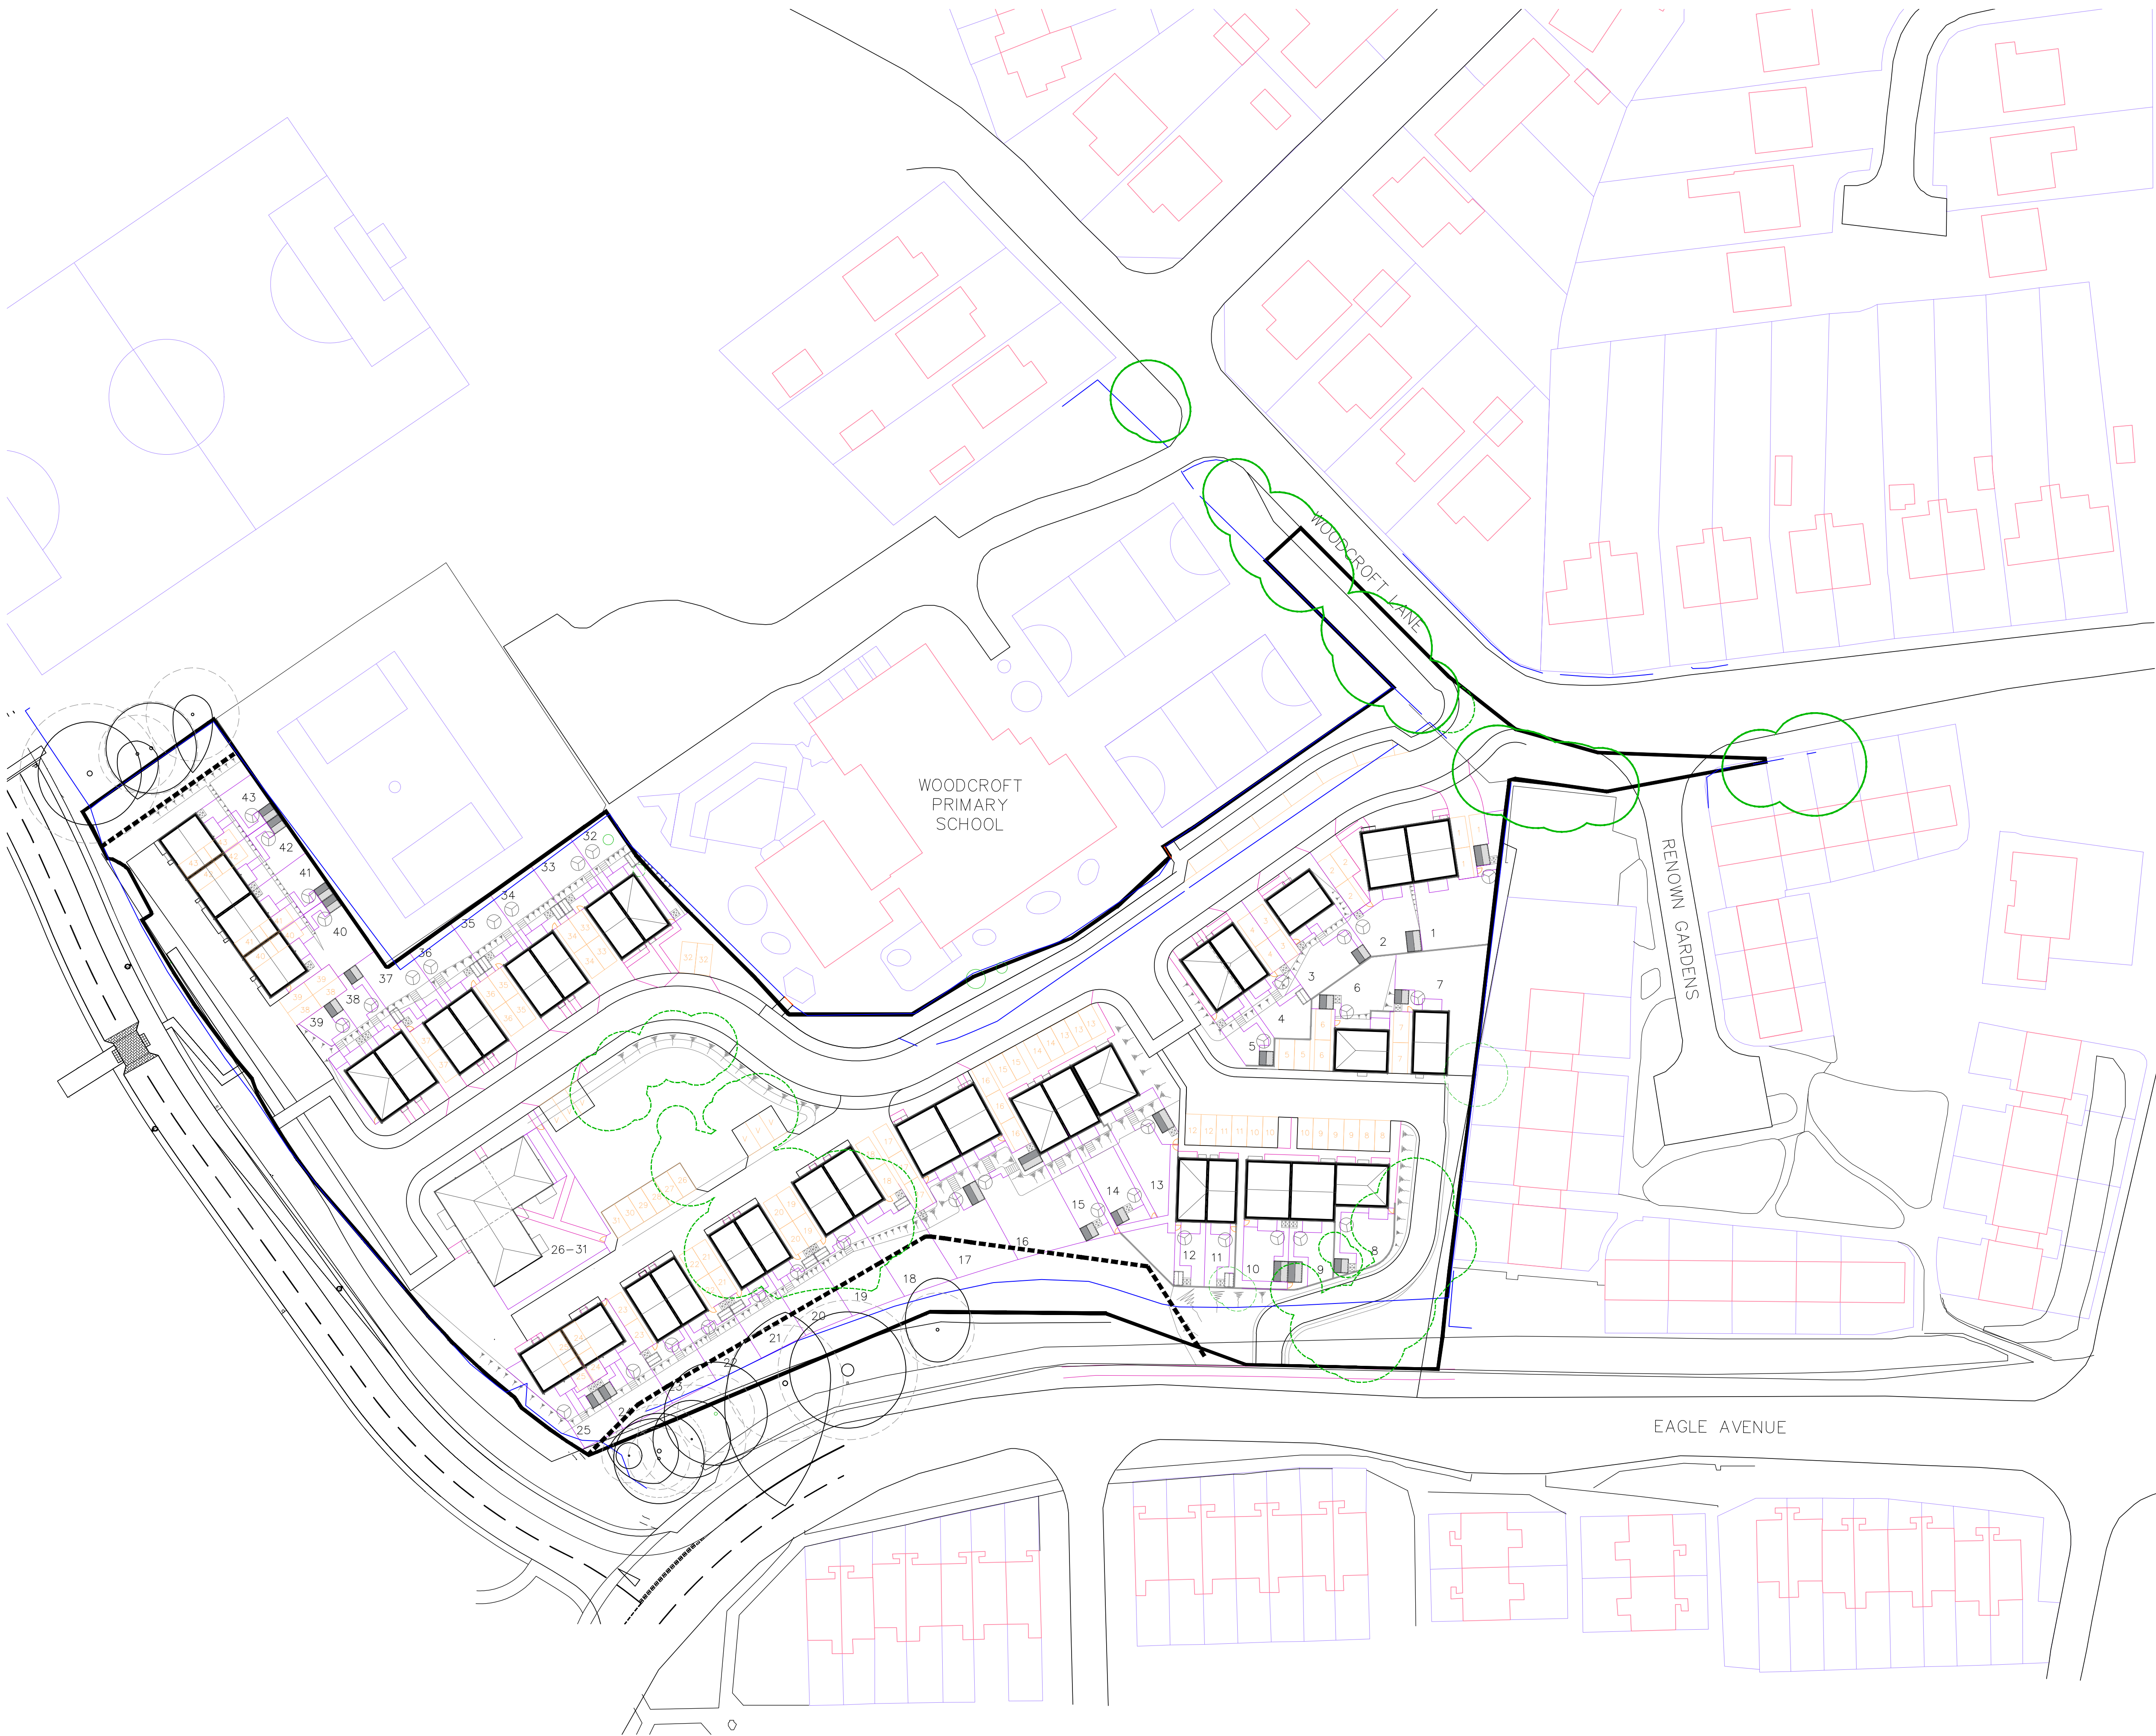

Key Information

- Fence line relating to topographical survey drawing number S418/0306/P/0001
- Red line relating to Ownership boundary drawing number A/13/732 provided by HCC

Note

This drawing is based is on the overlay of topographical survey drg no.S418/0306/P/0002 – Warner Surveys, OS data drg no. E793/2007/500 – Site Survey on OS, Section 38 general arrangement – Road_drg no. 17–110/1100 –Odyssey.

The red line is based on the site boundary from Hampshire County Council Property Services, drg no. A/13/732, which has then been amended to follow fence lines on the topo survey.

Q	Nov 2024	Block F roof type amended	RB
P	30-09-19	ABMH amendments	
O	08-08-19	ABMH amendments	IC RS
N	07-08-19	Hammerhead amended following comments from ABMH	IC RS
M	05-08-19	Hammerhead near Plots 24 & 25 revised	IC RS
L	01-08-19	Hammerhead near Plots 24 & 25 revised	IC RS
K	29-07-19	Dimensions revised	IC RS
J	26-07-19	Dimensions added for Fire Service	IC RS
I	19-07-19	Arboricultural information added	IC RS
H	02-07-19	Plot 18, 19 amended to semi-detached House Type D, Plot 20, 21, 22, 23 amended to semi-detached House Type C, Plot 2, 17, 33 paths amended, Plot 24, 25 moved NE to increase distance to SW side boundary.	IC RS
G	06-03-19	Plot 13,14,15 rear gardens amended to suite engineer feedback, Site Boundary amended to include road. Rear emergency access road realigned.	JG PF
F	19-02-19	Plot 13 adjoined to plots 14,15. Footpaths, sheds, dryers, patios added to rear garden, site plan amended to suite.	JG PF
E	13-02-19	Plots 7 changed to House Type D, parking reorganised SE of site, House Type E re-sized to be 1m deeper, roof pitches added	JG PF
D	22-01-19	Plots 1,2,5,7 re-orientated to suit engineers notes, minor parking layout amendment for mix flats	JG PF
C	11-01-19	Updated topographical survey	JG PF
B	04-01-19	Redesign of road, plots re-arranged to suite	JG PF
A	03-01-19	Layout change for Plots 8,9,10,11,12, car parking added to east of site	JG PF
Rev.	Date	Description	Drawn Check

Client	Amiri Homes Ltd.
Project	Woodcroft Lane, Waterloooville
Title	SITE_LAYOUT
DWG:	17053 - 2001 - Q

Date	Scale @ A1	Drawn	Checked
Nov 24	1: 500@A1	RB	–

