



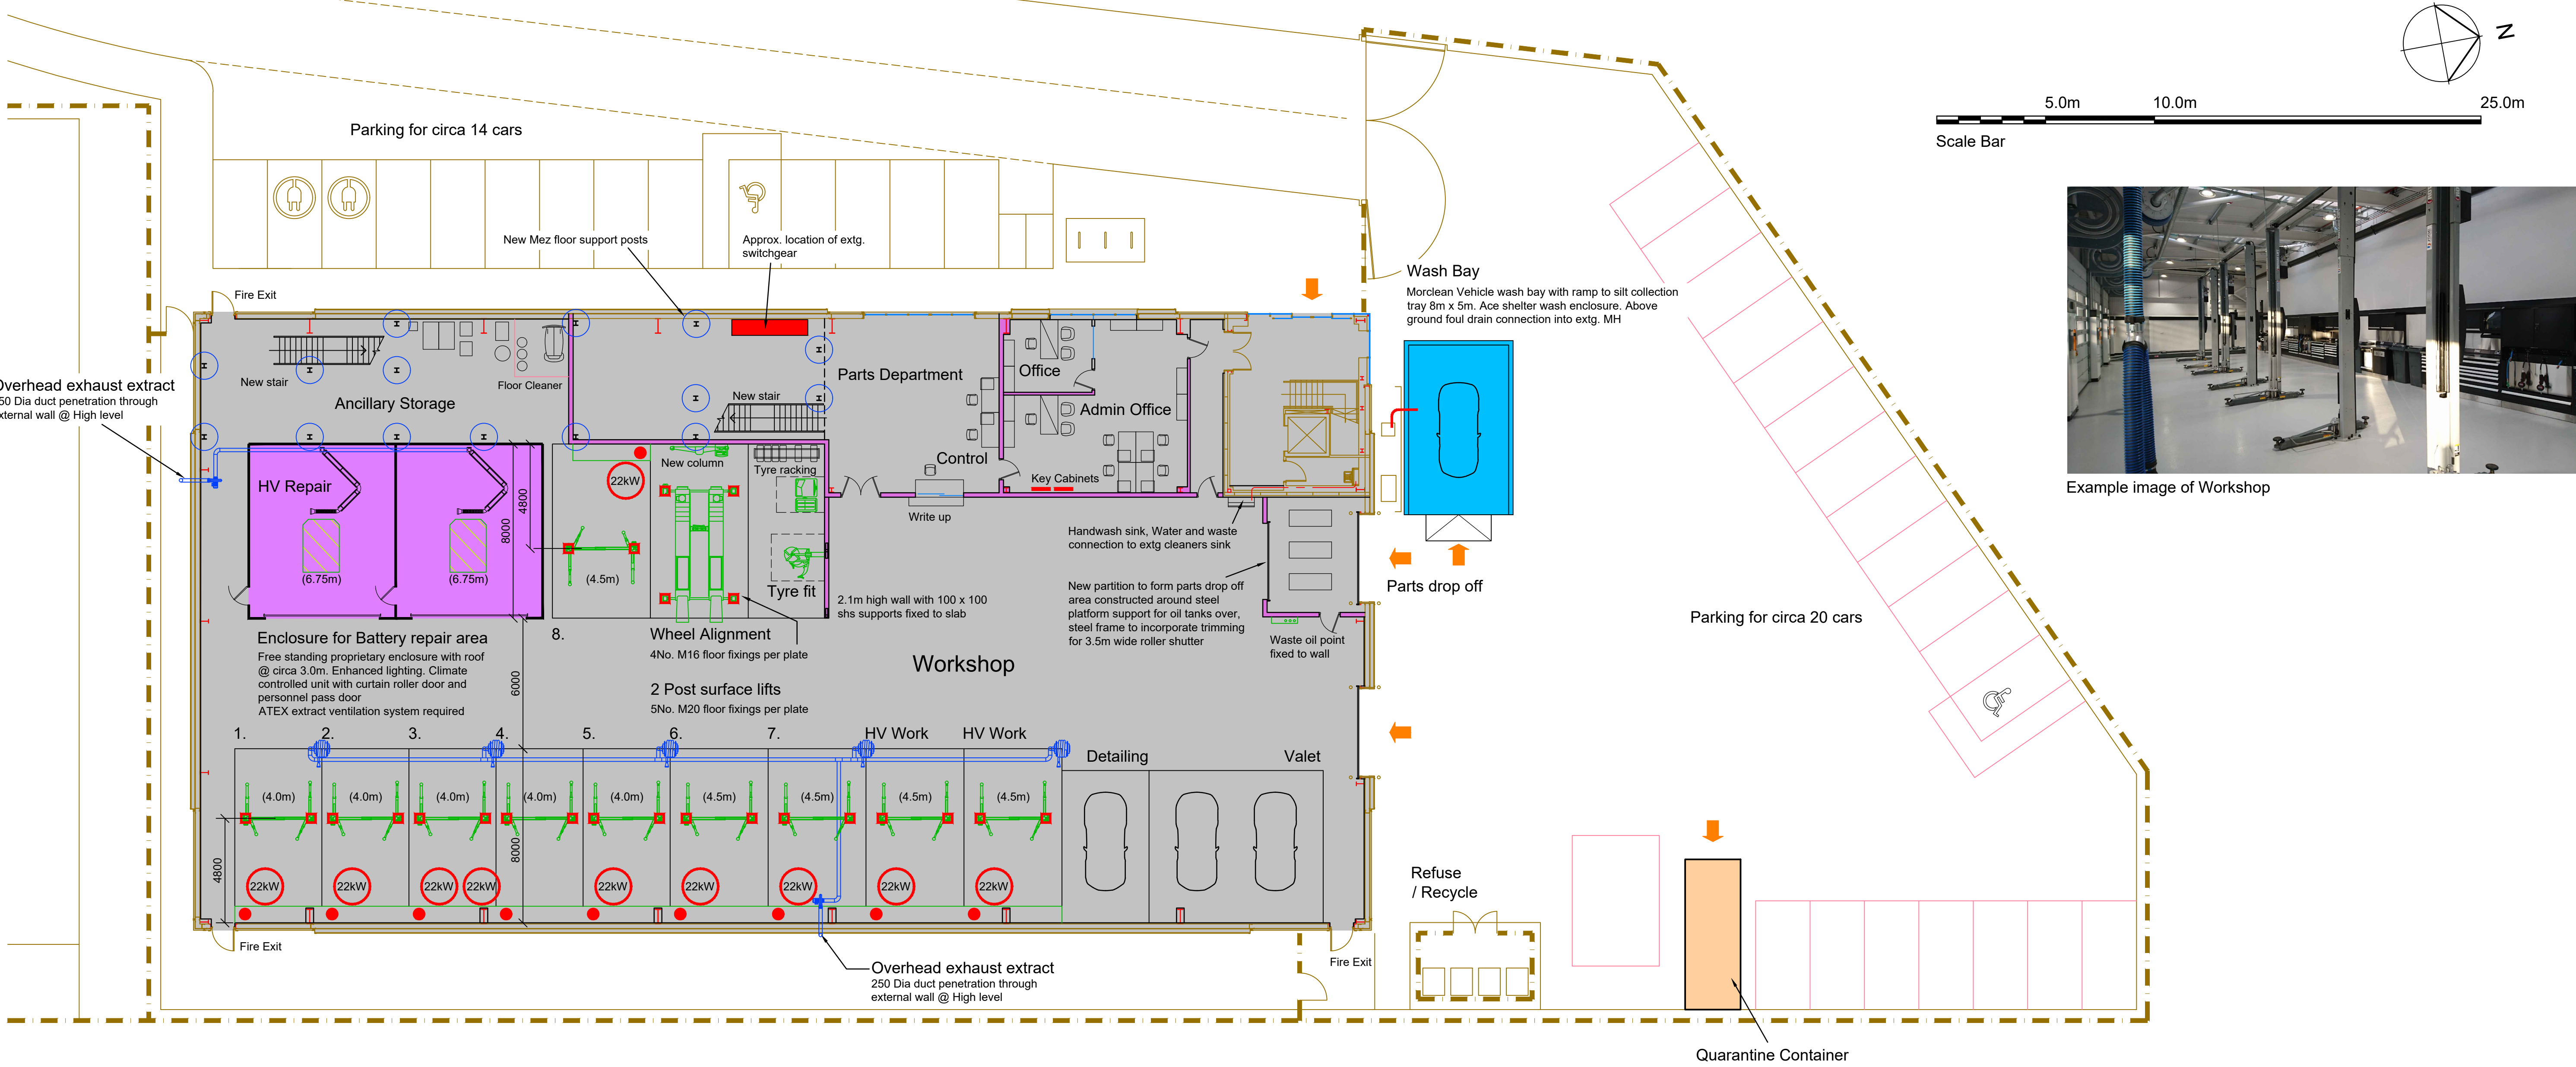

PROPOSED SITE AND GROUND FLOOR PLAN

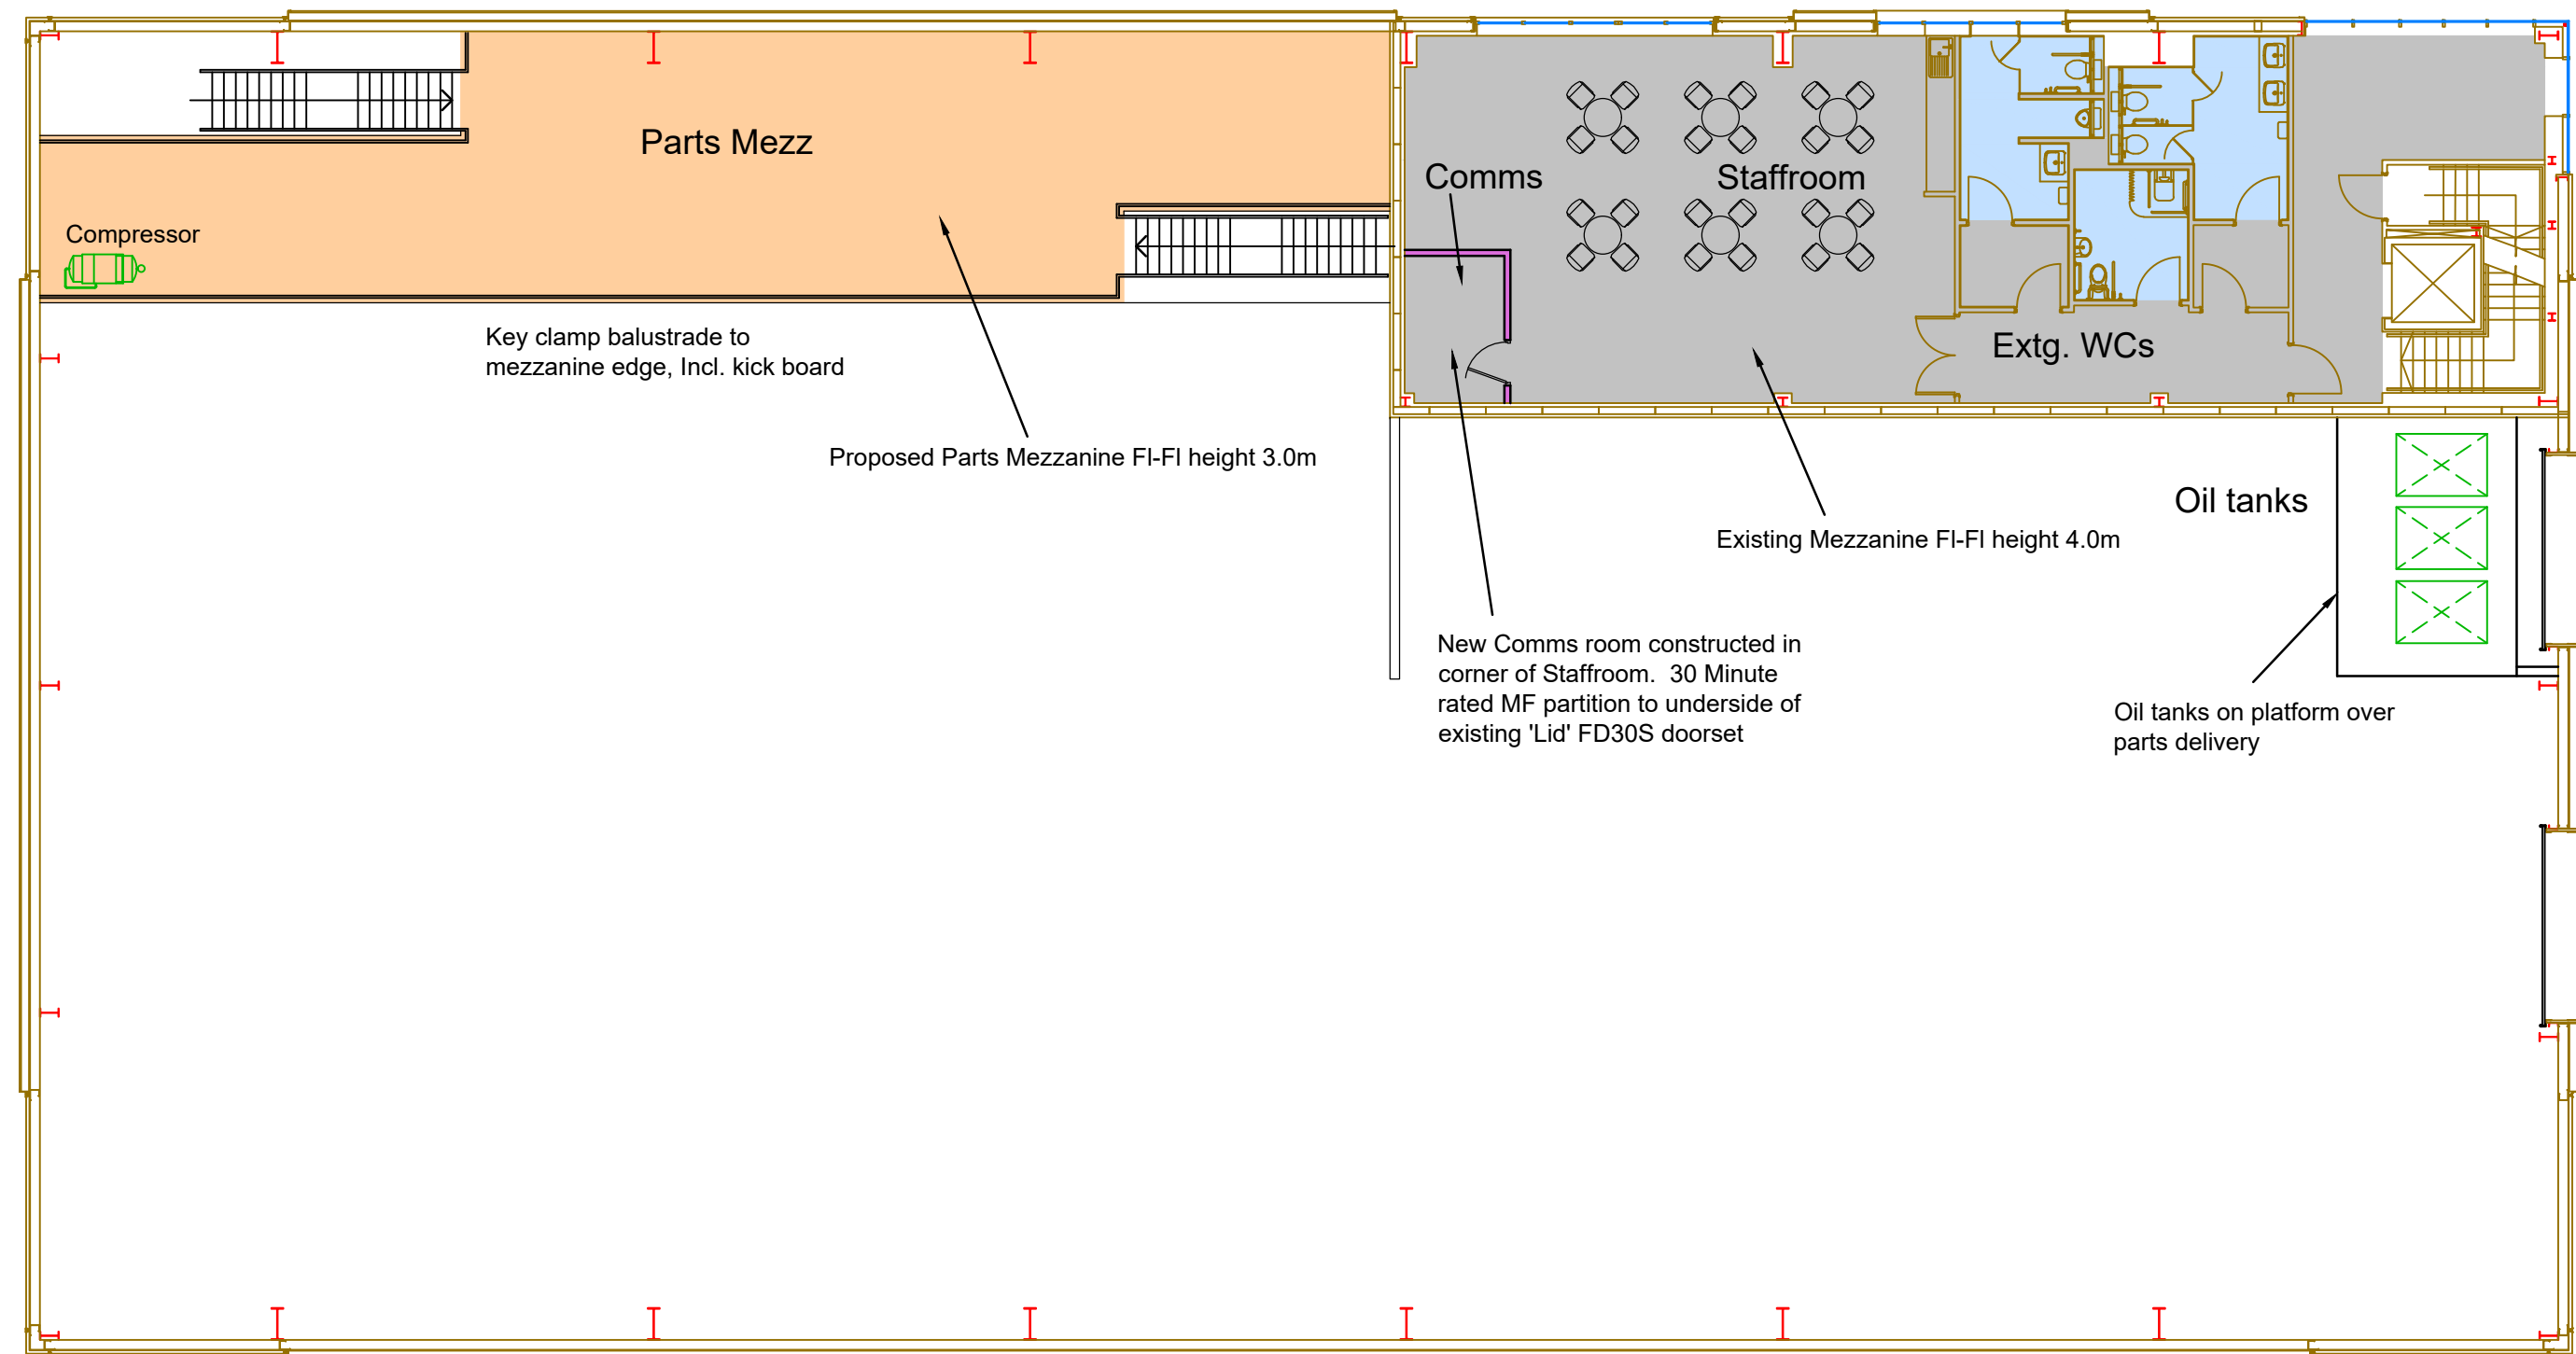

PROPOSED FIRST FLOOR GA PLAN



Example image of Quarantine Container



Example image of Ace shelter wash enclosure

- Rev. E Parking next to container updated. Parking no. adjusted. RMN 16/05/24
- Rev. D HGV turning removed, please see drawings from Stantec. parking bay near waste collection point removed. RMN 30/04/24
- Rev. C Disabled parking bay added within compound. Parking no. in compounded updated to 24 space. RMN 07/03/24
- Rev. B HGV turn within compound updated to reflect B2 use under original planning. RMN 07/03/24

Project		
PORSCHE PORTSMOUTH UNIT 502 DUNSBUY PARK		
SERVICE FACTORY		
Axis 3 Design architectural design and services		
Unit 10 Athena Court Athena Drive Tachbrook Park Warwick CV34 6RT Telephone : 01926 833570		
Drawing		
SITE AND FLOOR PLANS		
Scale	Date	Drawn
1:150@A1	11/12/23	RMN
Job No.	Drawing No.	Revision
P315	P2	E

Planning