



Tree Protection Plan Overlay
by Arboricultural Consultant Kim Gifford
kim@treetesting.com 07831488456
To be read in conjunction with Tree Report
19/01/2024

- BS5837 2012 Protective Fencing
- Root Protection Area
- Tree Canopy

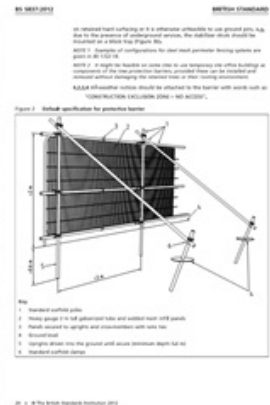


Ground Protection Plates to be installed before construction commences. To cover the whole area of drive within the RPA.

 

Foundations installation to be constructed with pile and beam foundations to minimise root damage.

Whole area of driveway to be installed with No Dig Cellular confinement surface.

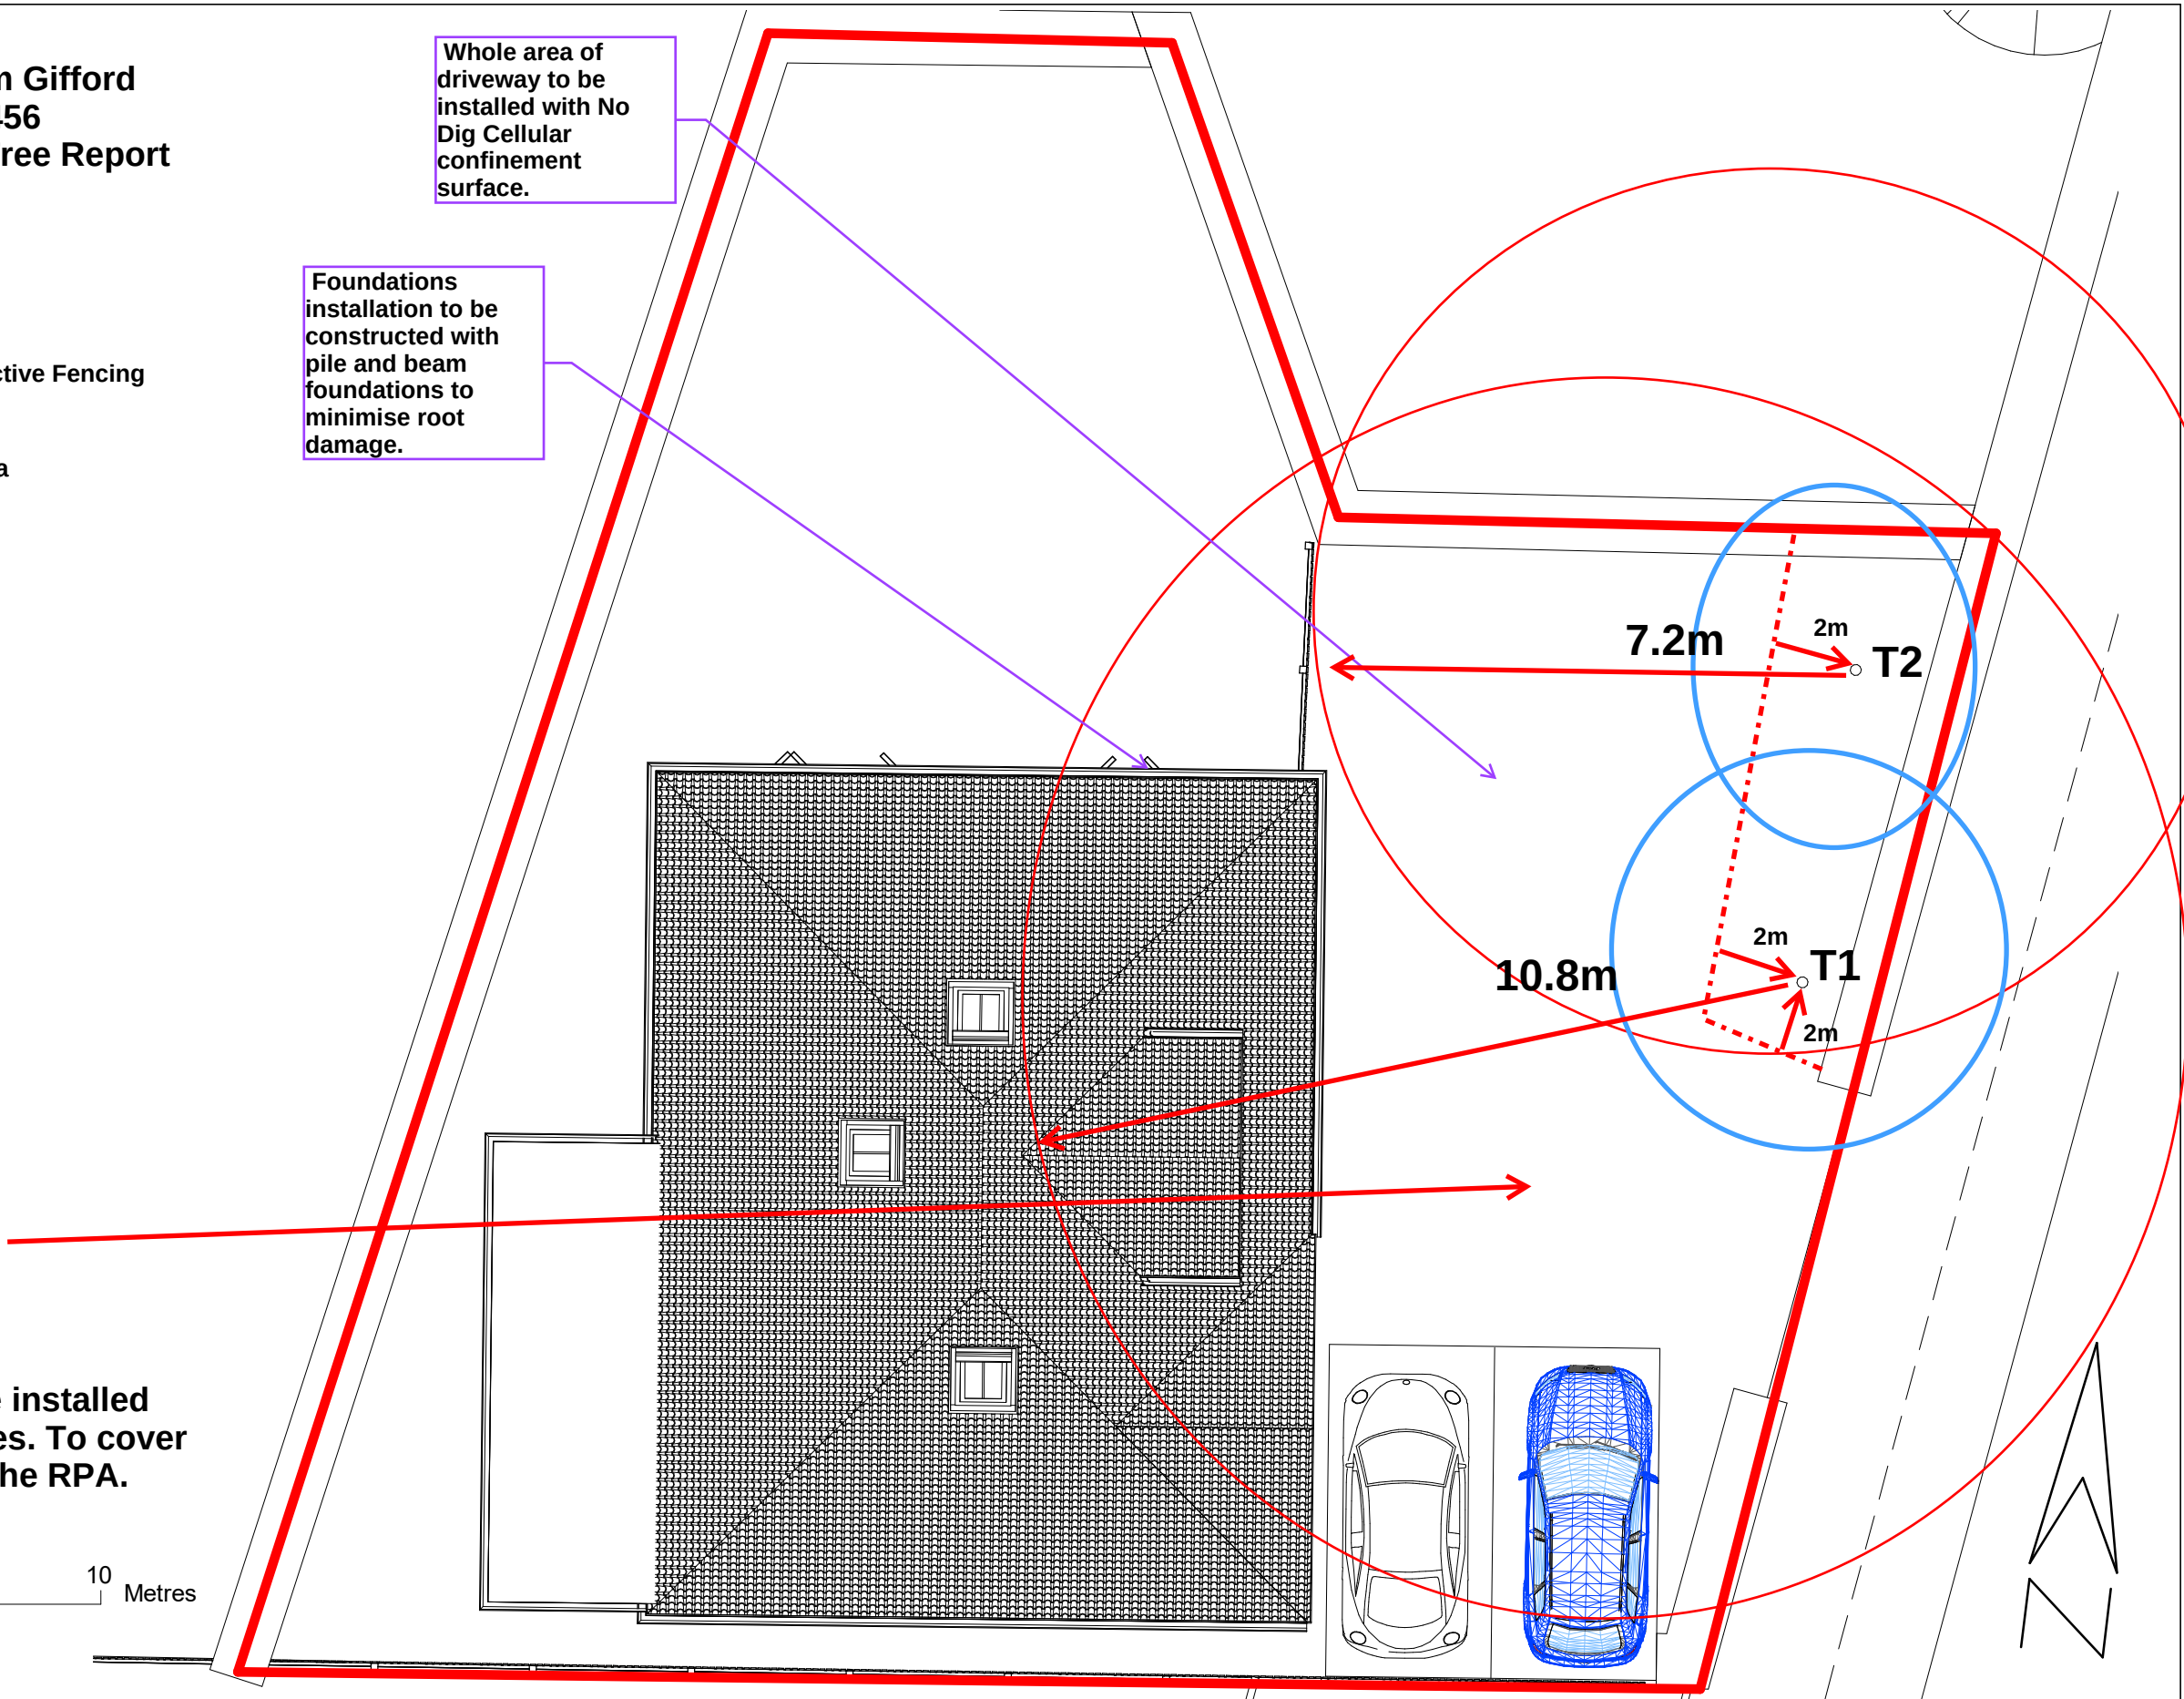

IJ Murray
Associates Ltd
www.ijma.co.uk



I J Murray Associates
Ltd
200 Seafront
Hayling Island
Hampshire
PO11 9HR
Phone 07779 246915
e-mail ian@ijma.co.uk

These drawings are for planning and, if specified, building regulation purposes only and are not for construction. All dimensions should be checked on site before work commences

These drawings are the property of IJ Murray Associates Ltd and should not be reproduced or used in any way without the permission of a Director of IJ Murray Associates Ltd

Bungalow to rear of 2
Alexandra Ave HI
Proposed V1

Site Plan 1 to 100 at A3

Project number	Project Number	A117
Date	Issue Date	
Drawn by	Author	
Paper size	A3 (Print 100% no borders)	
Scale		1 : 100