



LINEAR SCALE 1:100

A2 @ 1:100

PROPOSED PLANS & ELEVATIONS PLOT 2

Revisions

1

2

Elevations
Finished ground levels are indicative only, these are generally shown 150mm below dpc level. Please refer to engineers details or the external works layout for finished ground levels if applicable.

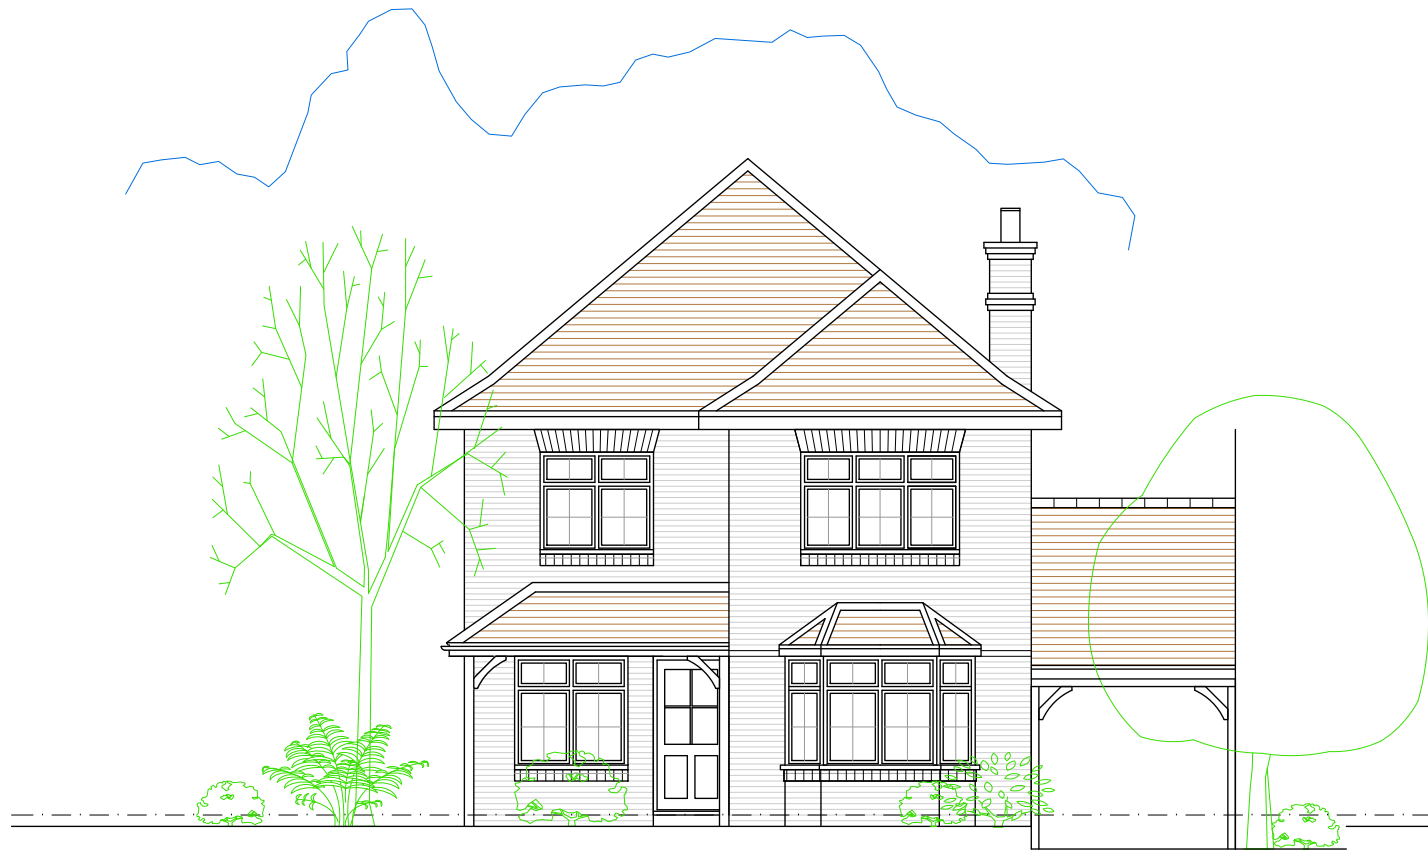


Front Elevation 1:100




Side Elevation

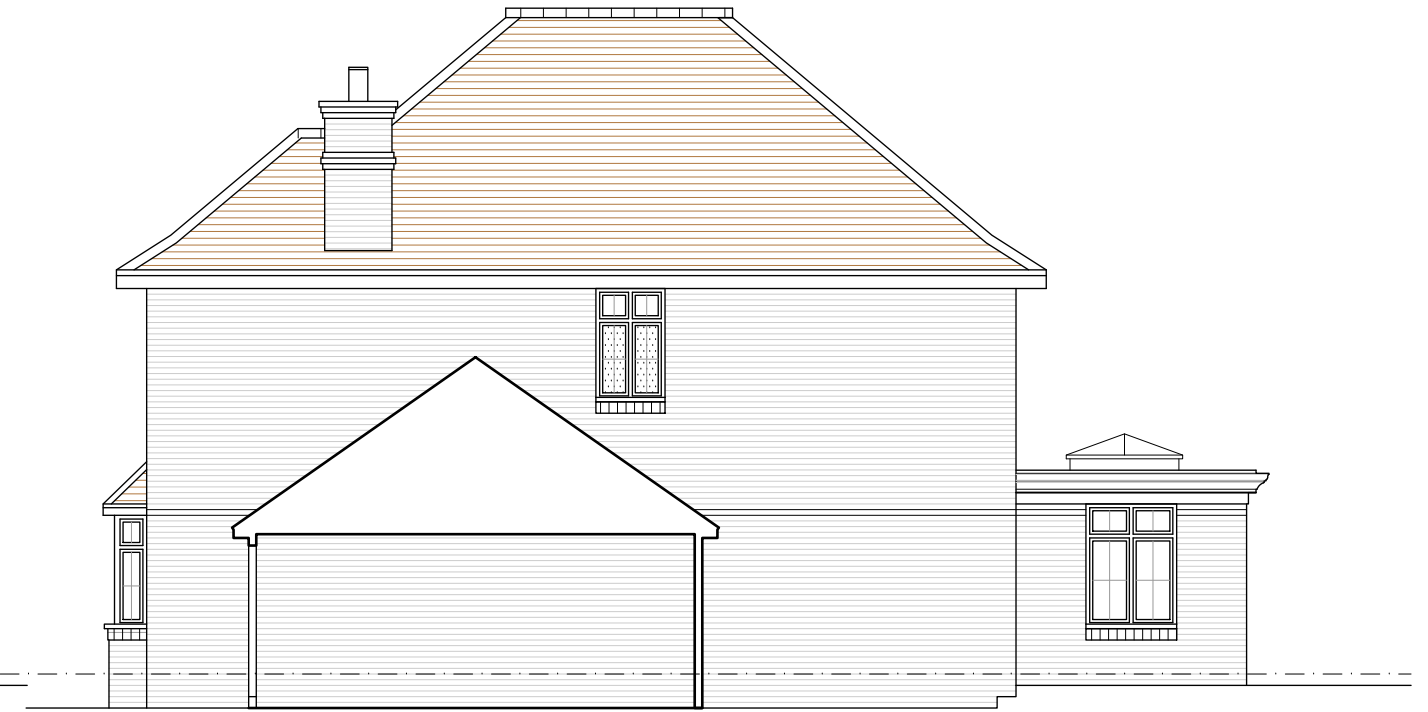

Side Elevation

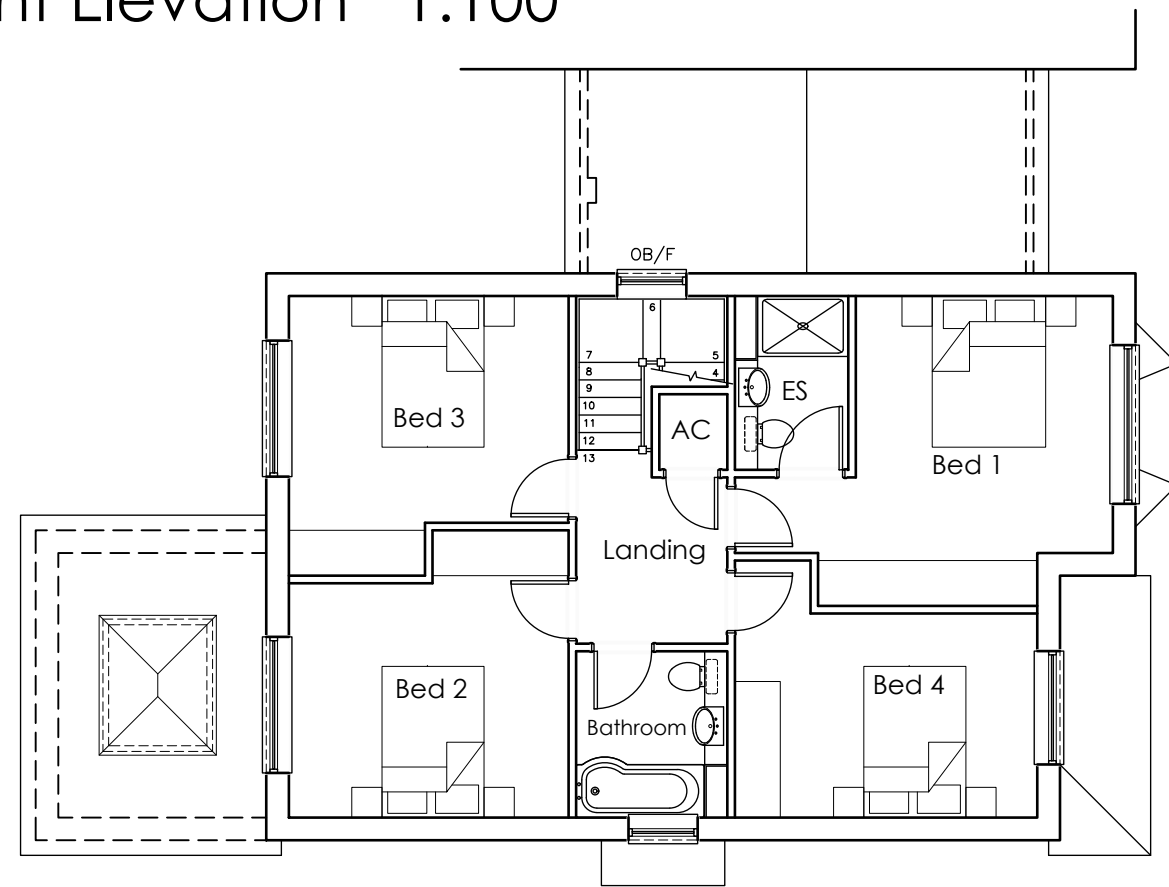

First Floor Plan

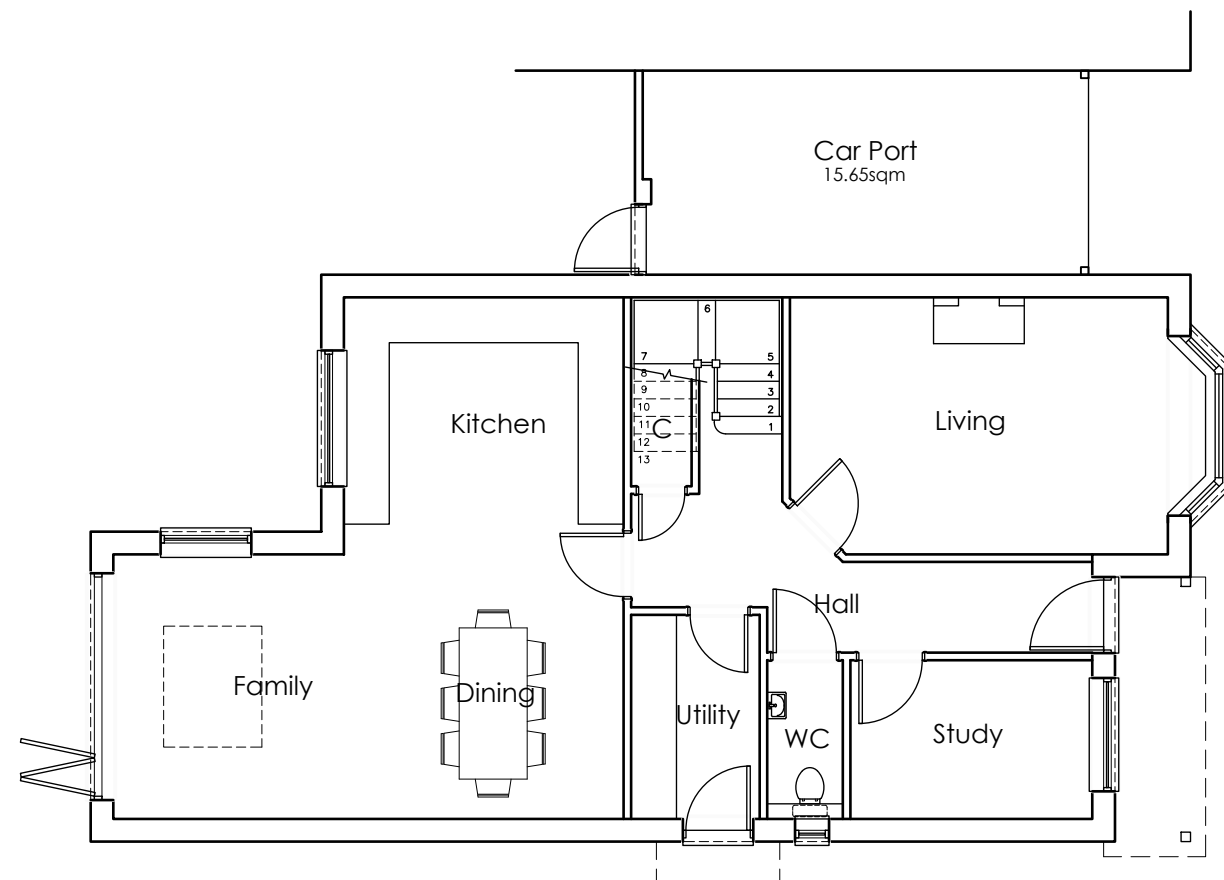


Ground Floor Plan 1:100

GIA
154.09sqm
1658sqft
Excludes car port



Rear Elevation

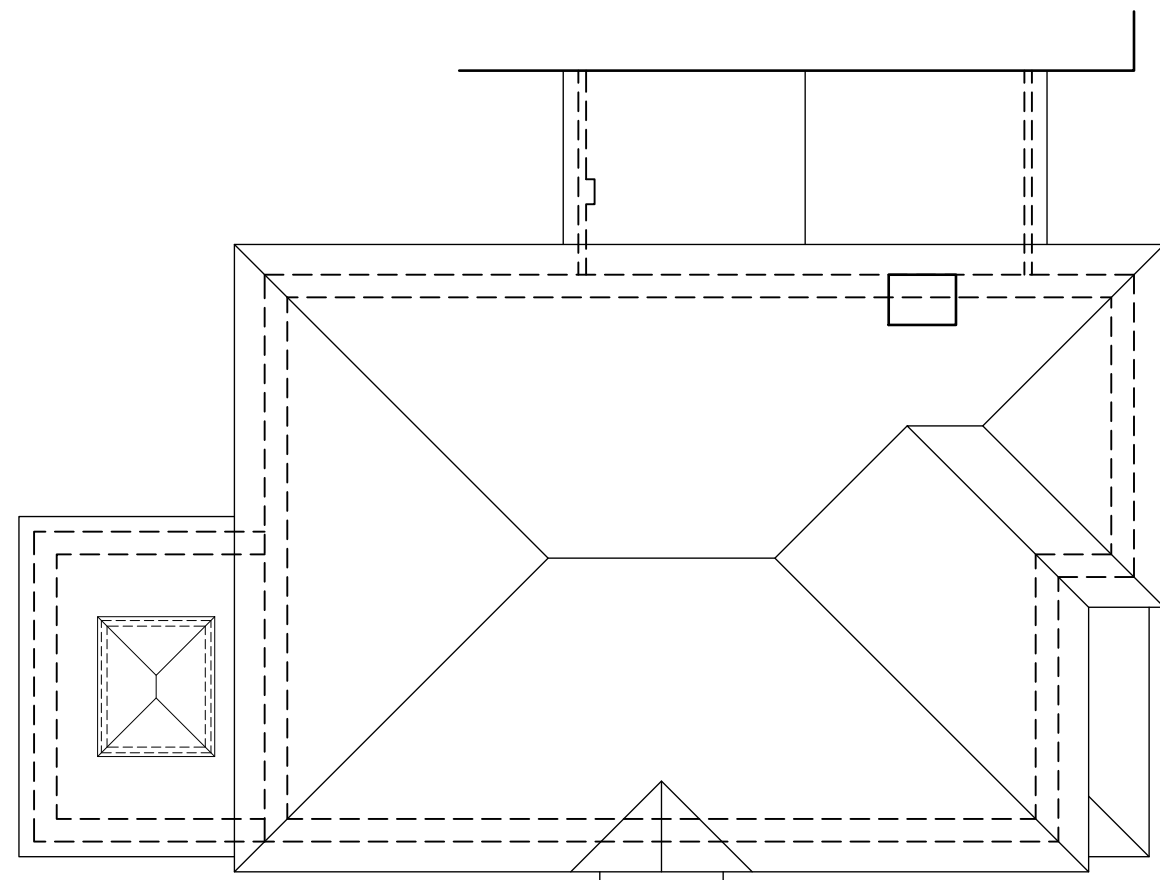

Roof Plan

Hatching denotes windows to be obscured glazed & fixed up to 1.7m above FFL (plan shows as OB/F)

rev: date: note:

adp

architects & urban designers

Tel: 0845 365 1475

Email: mail@adp-uk.co.uk

www.adparchitects.co.uk

Richmond Court, 94 Botley Road, Park Gate, Southampton, SO31 1BA

project name/address:
Residential Development
The Bus
Avenue Road
Hayling Island

client:
Mafair Hampshire Ltd

drawing title:
PLOT 2

job number: drawing number: revision:
1885 12

drawing scale/size: date: drawn:
1:100 (A2) July 21