




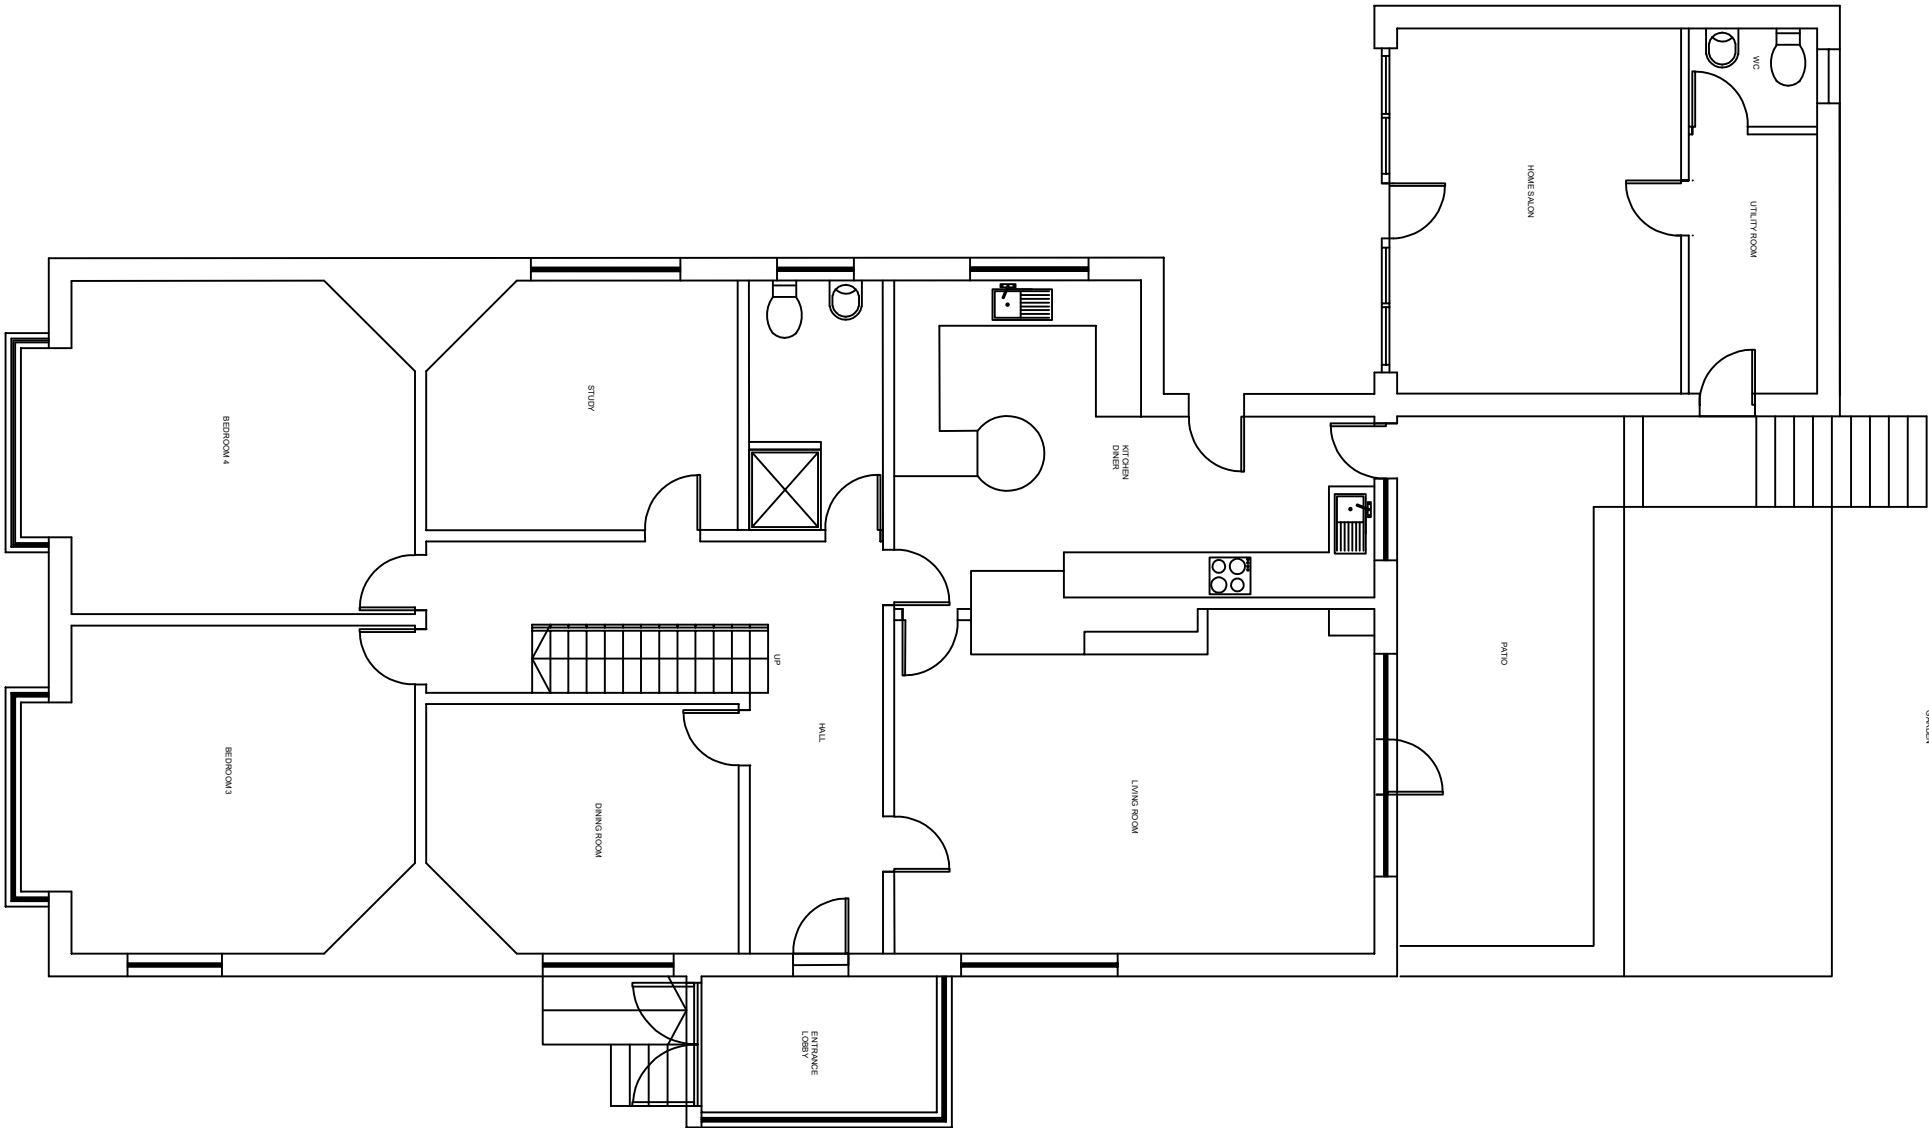

Ground floor plan

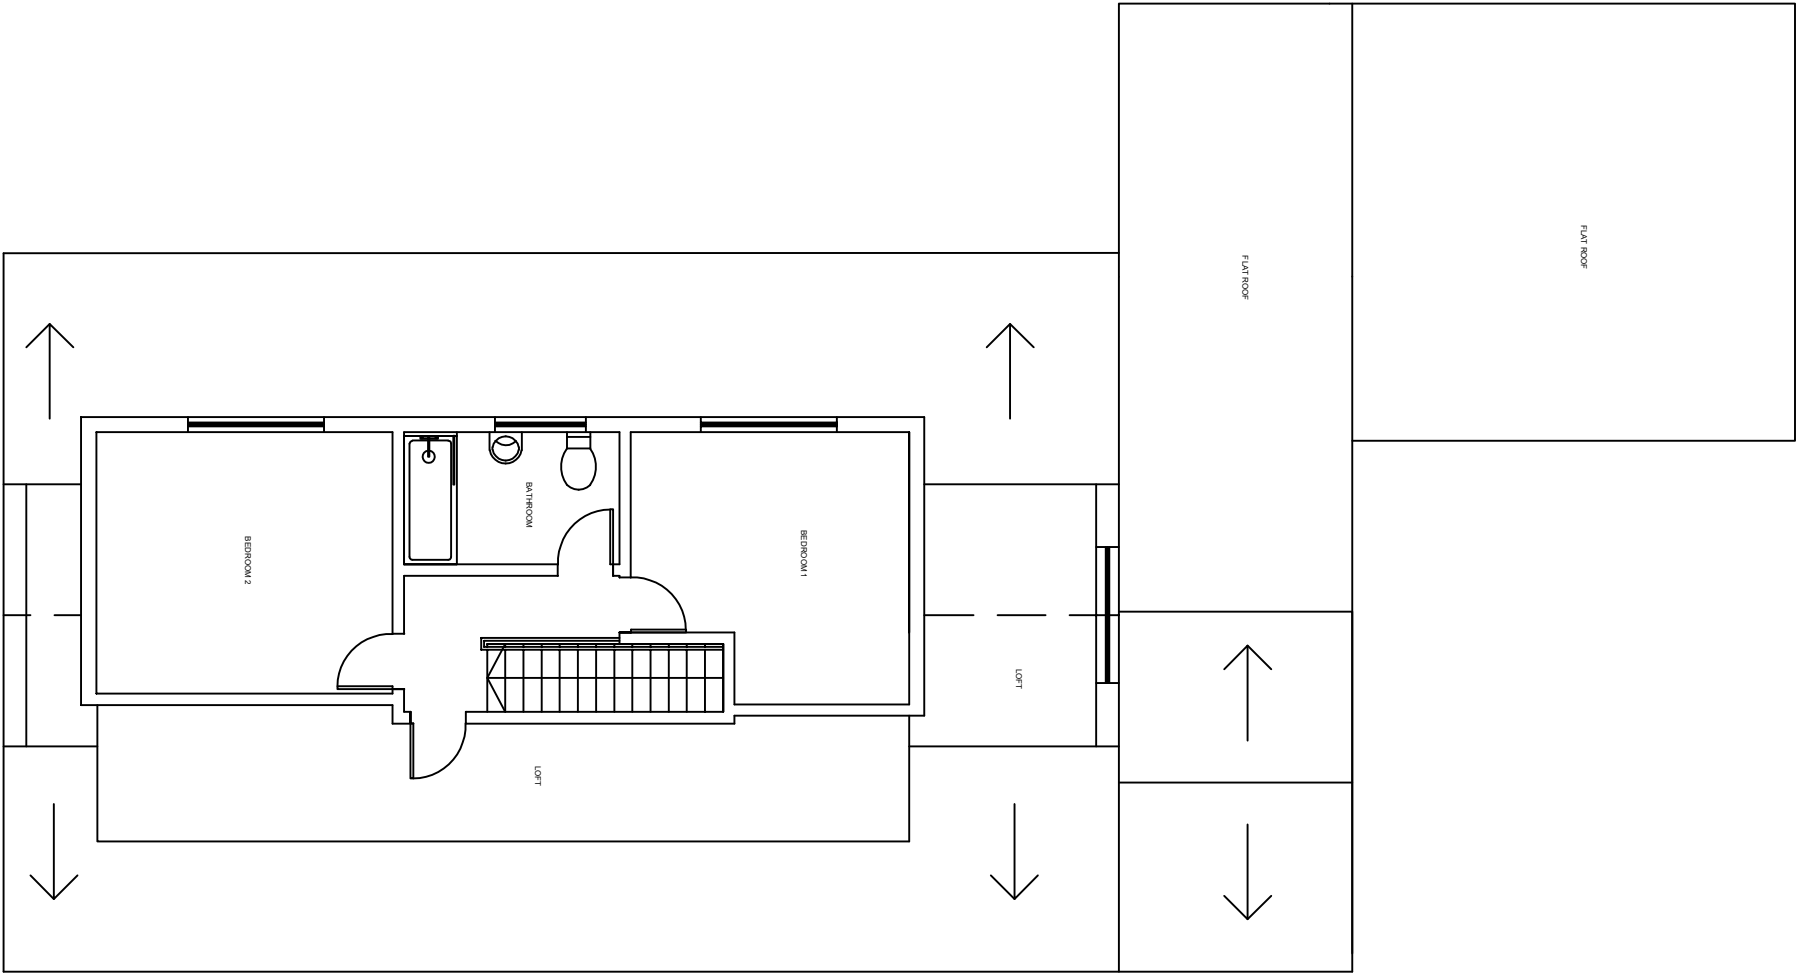

First floor plan

 

88 STAKES ROAD			
EXISTING			
FLOOR PLANS			
DATE:	JUN-24	SCALE:	1:100@A3
DWG No:		DRAWN:	
FILE:		REV. No:	