


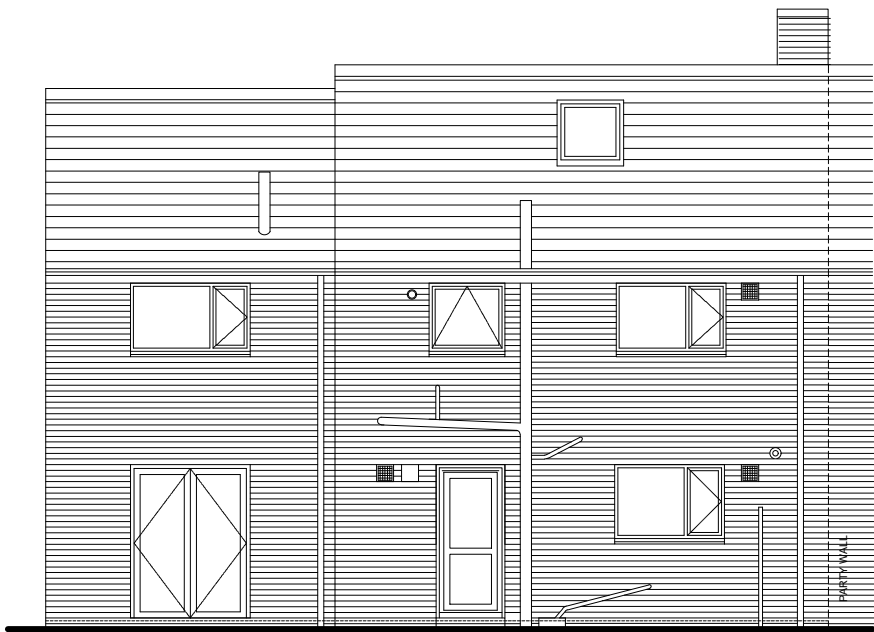


North (rear) elevation




East (east) elevation



South (front) elevation
(unchanged in new proposal)

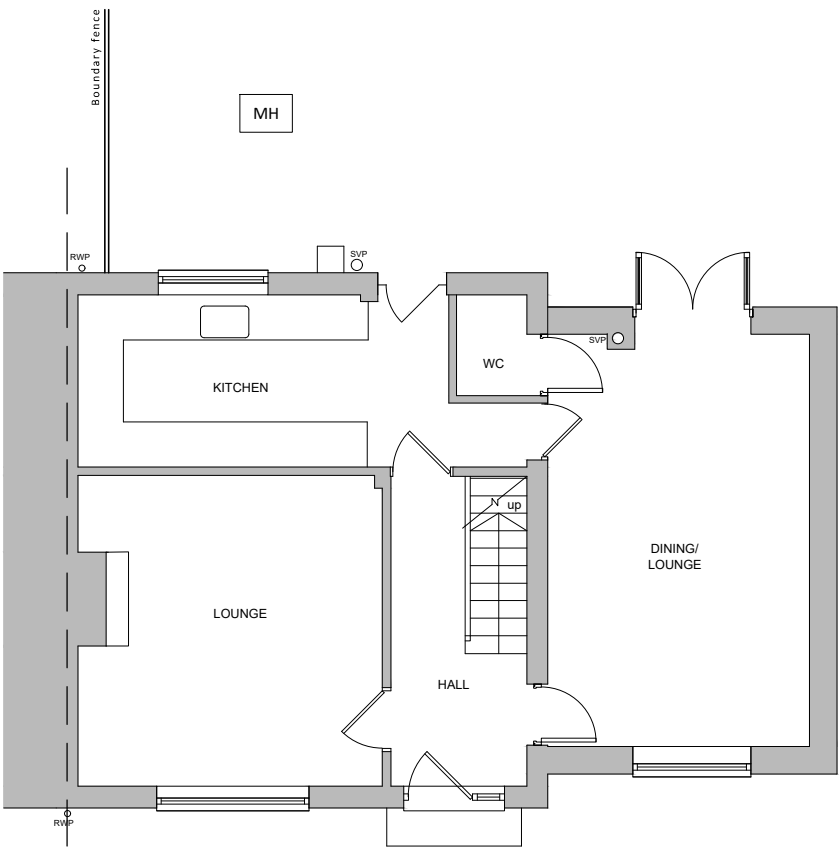


Ground floor plan

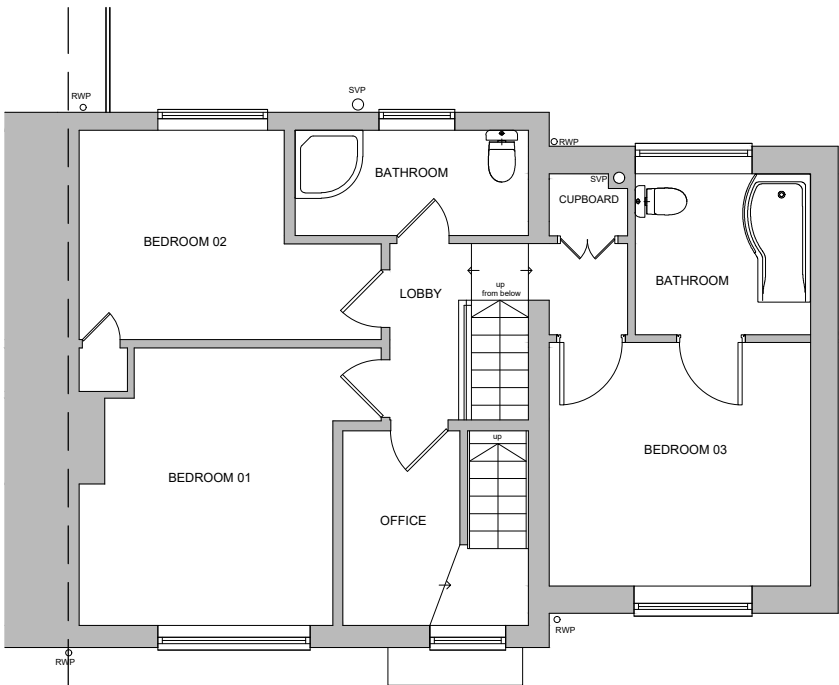


First floor
(unchanged in new proposal)

Ordnance Survey, (c) Crown Copyright 2024.
All rights reserved. Licence number 100022432

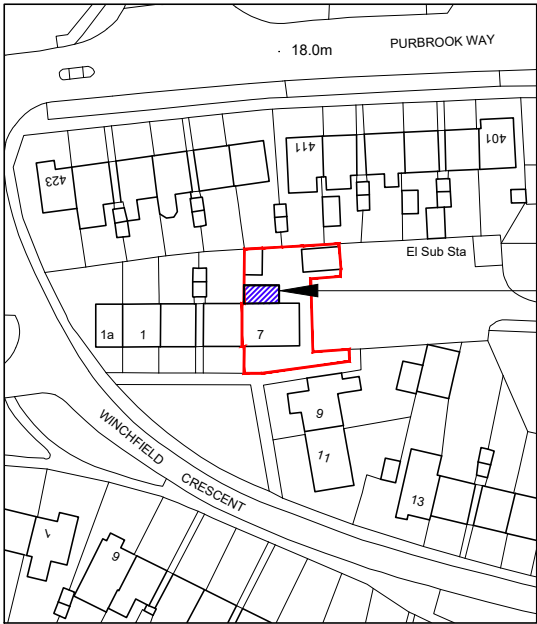

Location plan scale 1:1250

 

Existing floor plans & elevations scale 1:100



For MR & MRS WINDEBANK	Title EXISTING FLOOR PLANS, ELEVATIONS & LOCATION PLAN	Office Tel: 01243 933732
Project PROPOSED REAR EXTENSION AT 7 WINCHFIELD CRESCENT HAVANT, PO9 3SP	Date JUNE 2024	Email: admin@jb-architecturedesign.com
	Drawn JB	Web: www.jb-architecturedesign.com
	Scale 1:100 / 1:250 @ A3	
	Job Number PL.819.24	Checked -
	Drawing Number -01	Revision

