

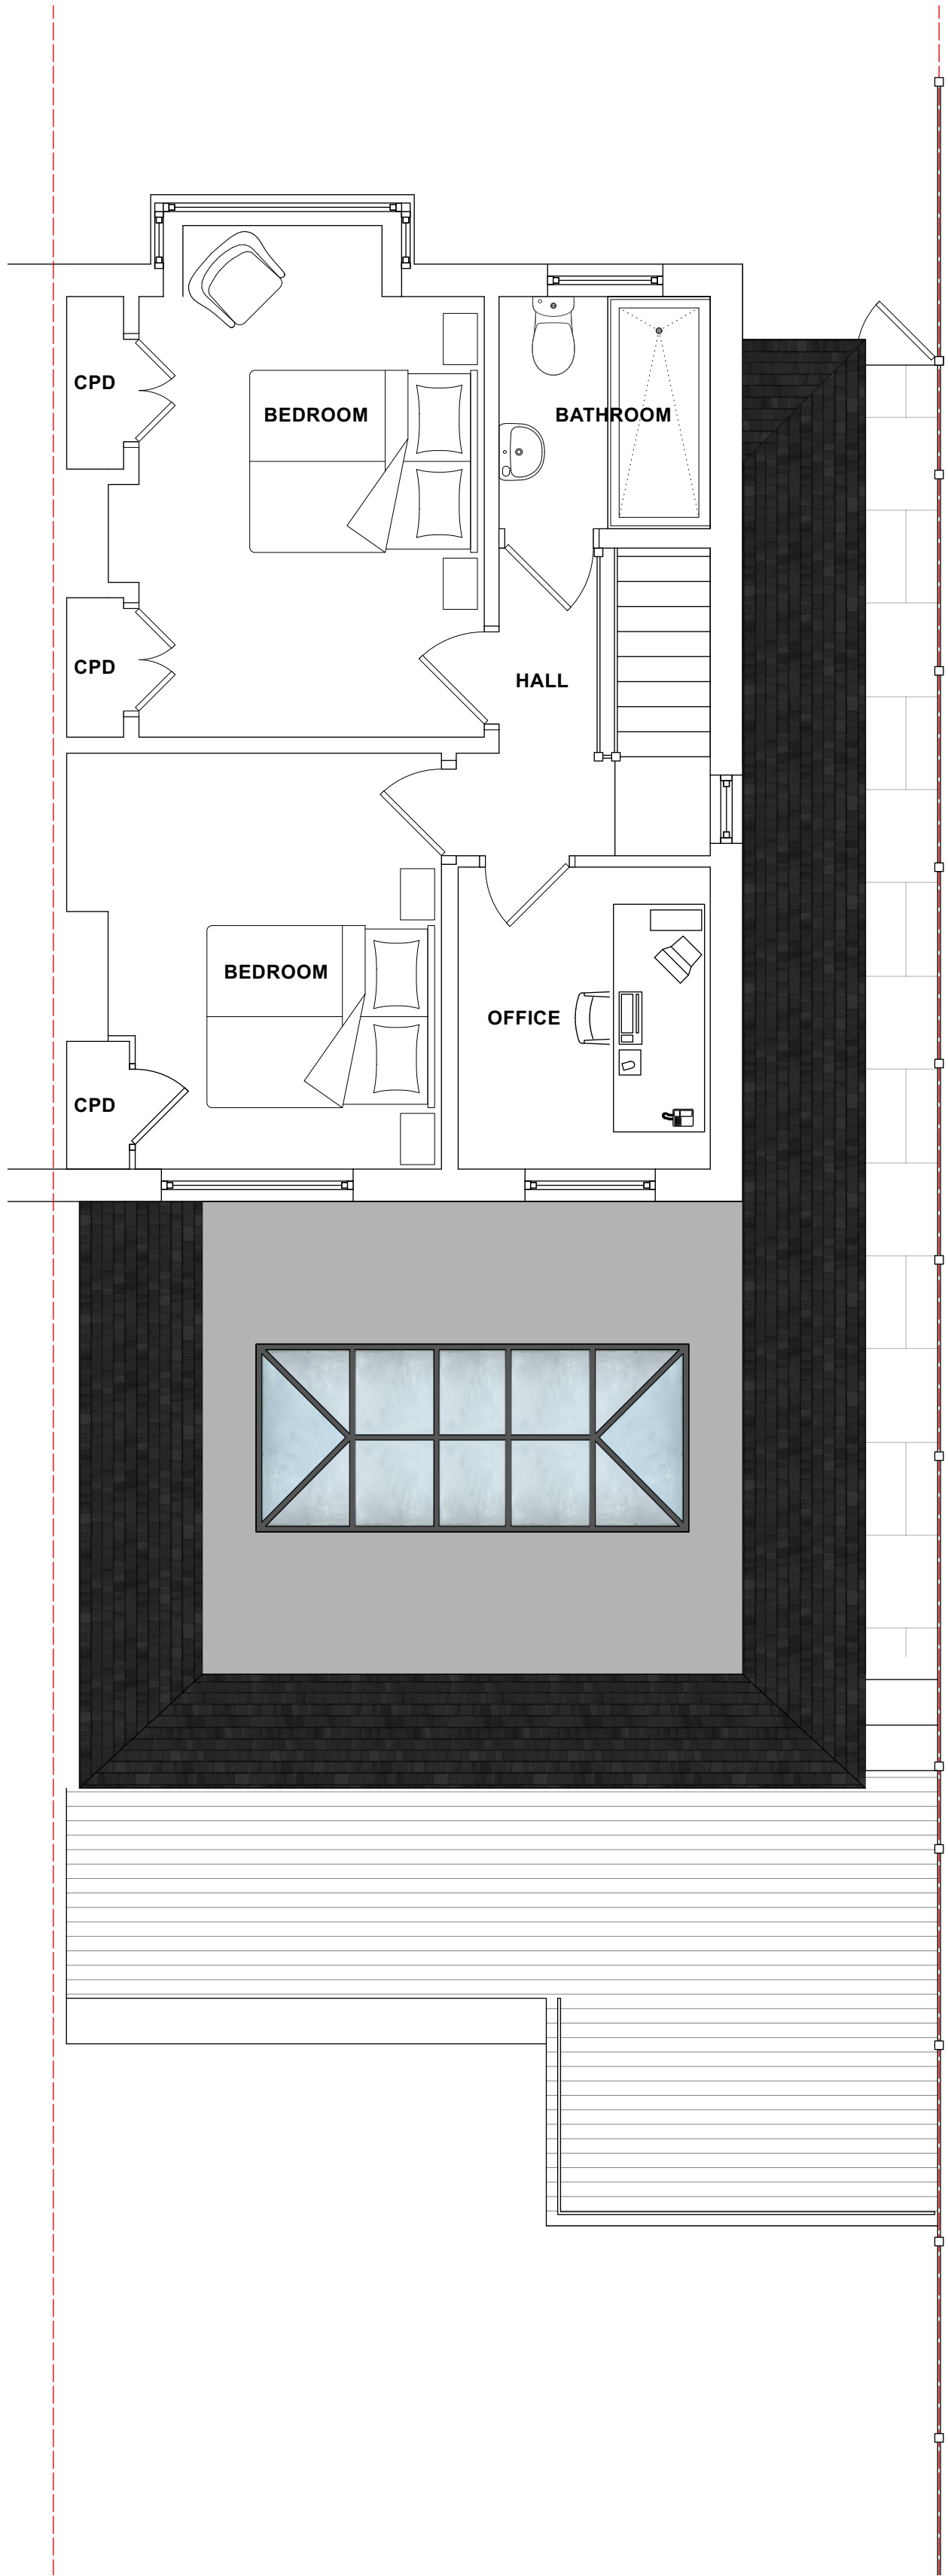


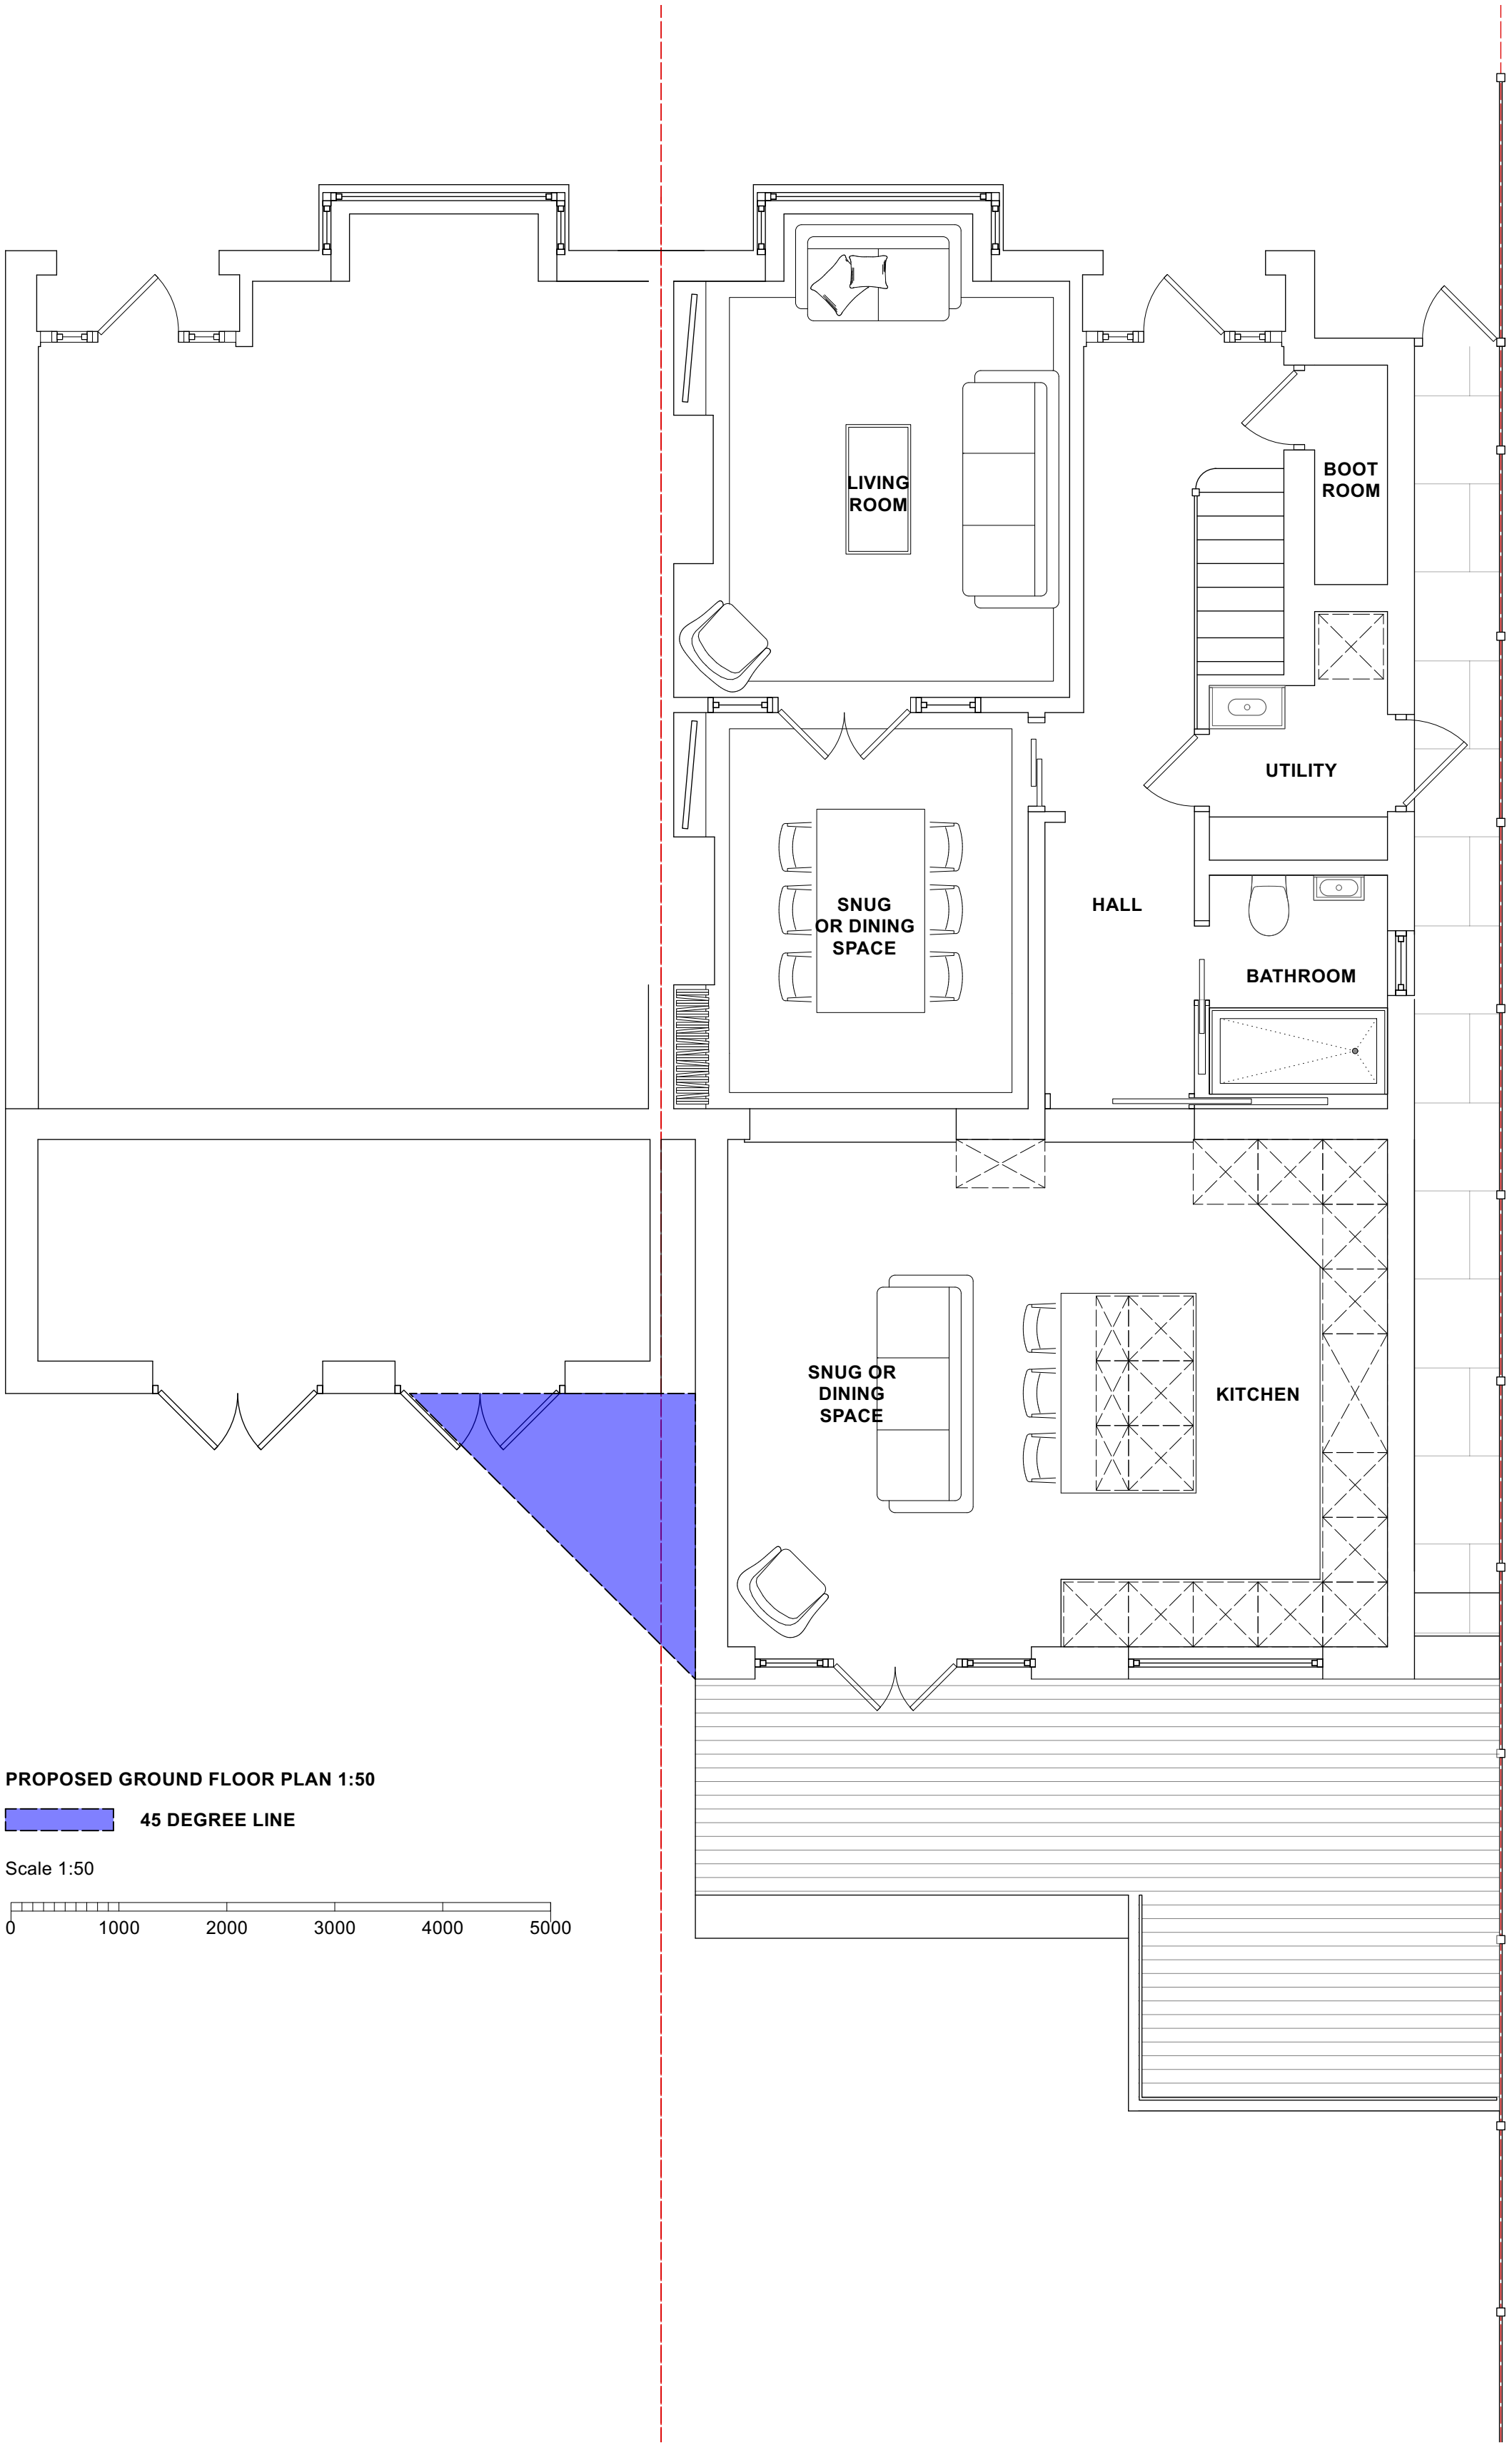

PROPOSED FIRST FLOOR PLAN 1:50


PROPOSED FIRST FLOOR PLAN 1:50

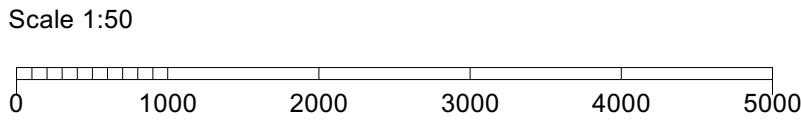

PROPOSED GROUND FLOOR PLAN 1:50


45 DEGREE LINE

Scale 1:50

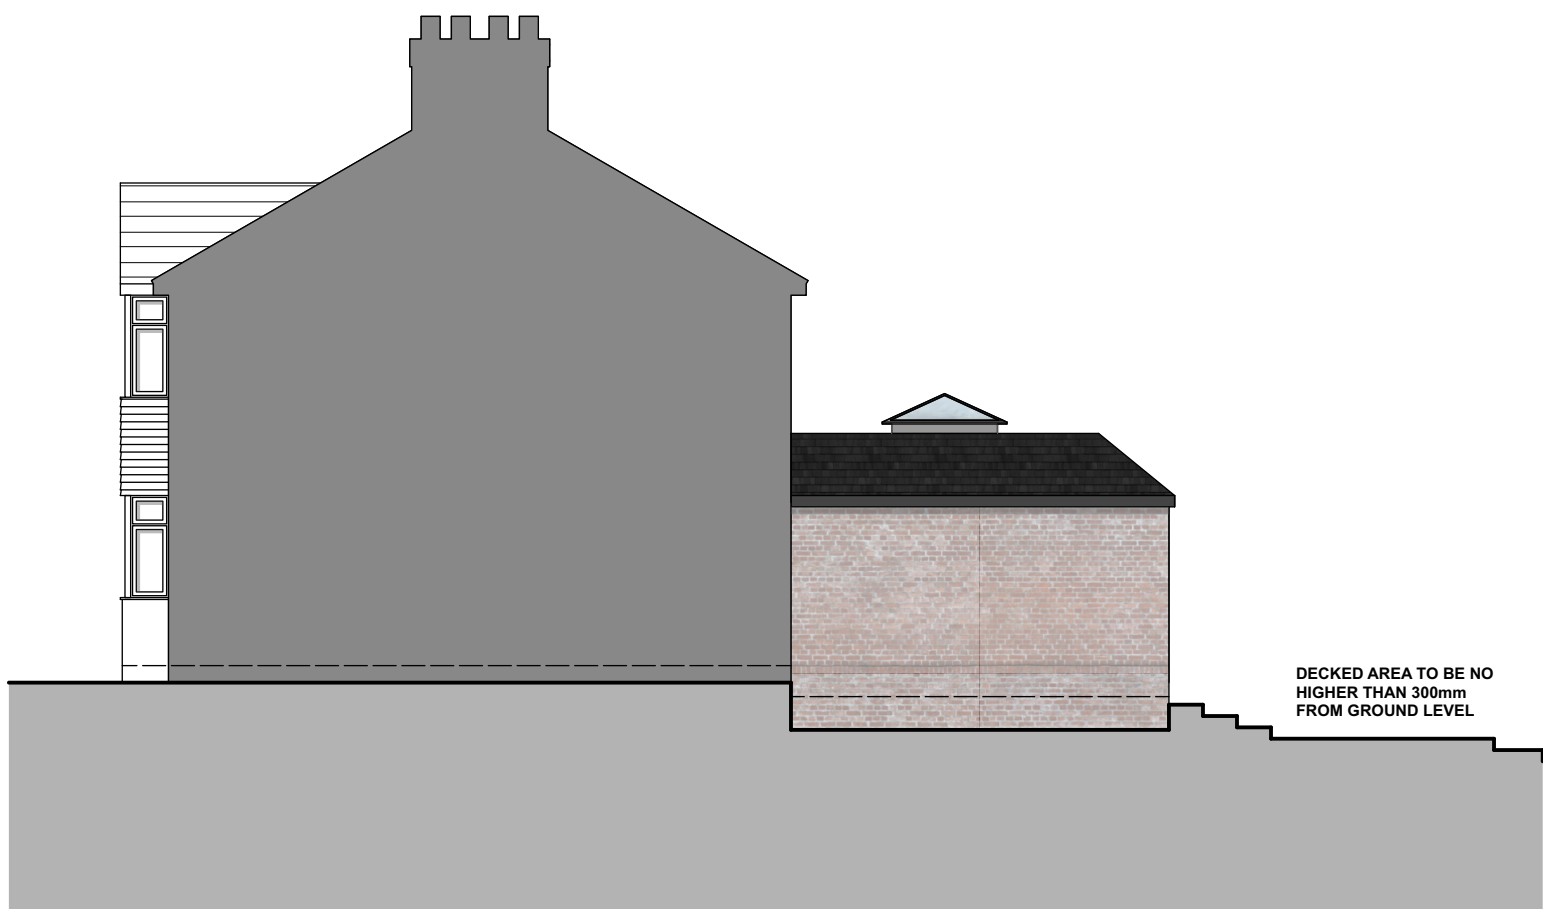

PROPOSED SIDE ELEVATION 1:100

Scale 100

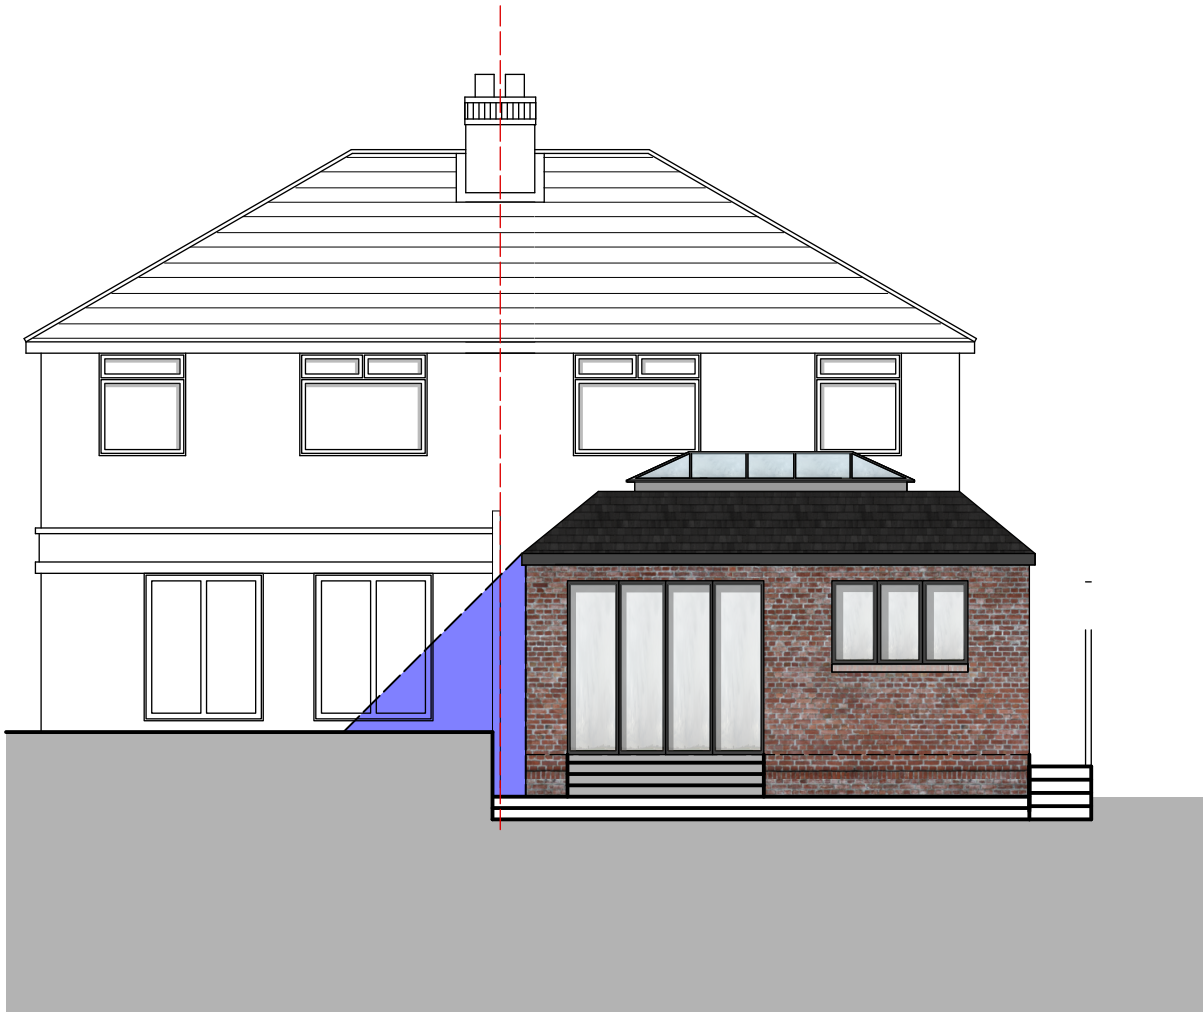

PROPOSED REAR ELEVATION 1:100


45 DEGREE LINE

Scale 100



PROPOSED SIDE ELEVATION 1:100

Scale 100

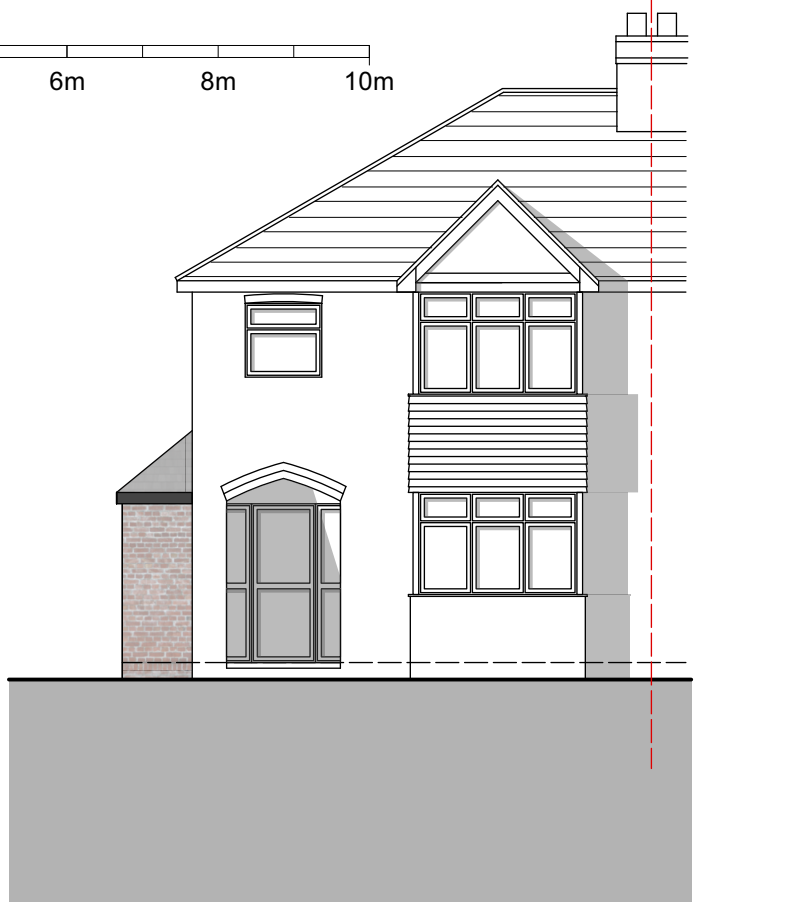

PROPOSED FRONT ELEVATION 1:100

Scale 100



PROPOSED INTERNAL 3D IMAGES