




**1 00\_Ground**  
PRP100 Scale - 1 : 50

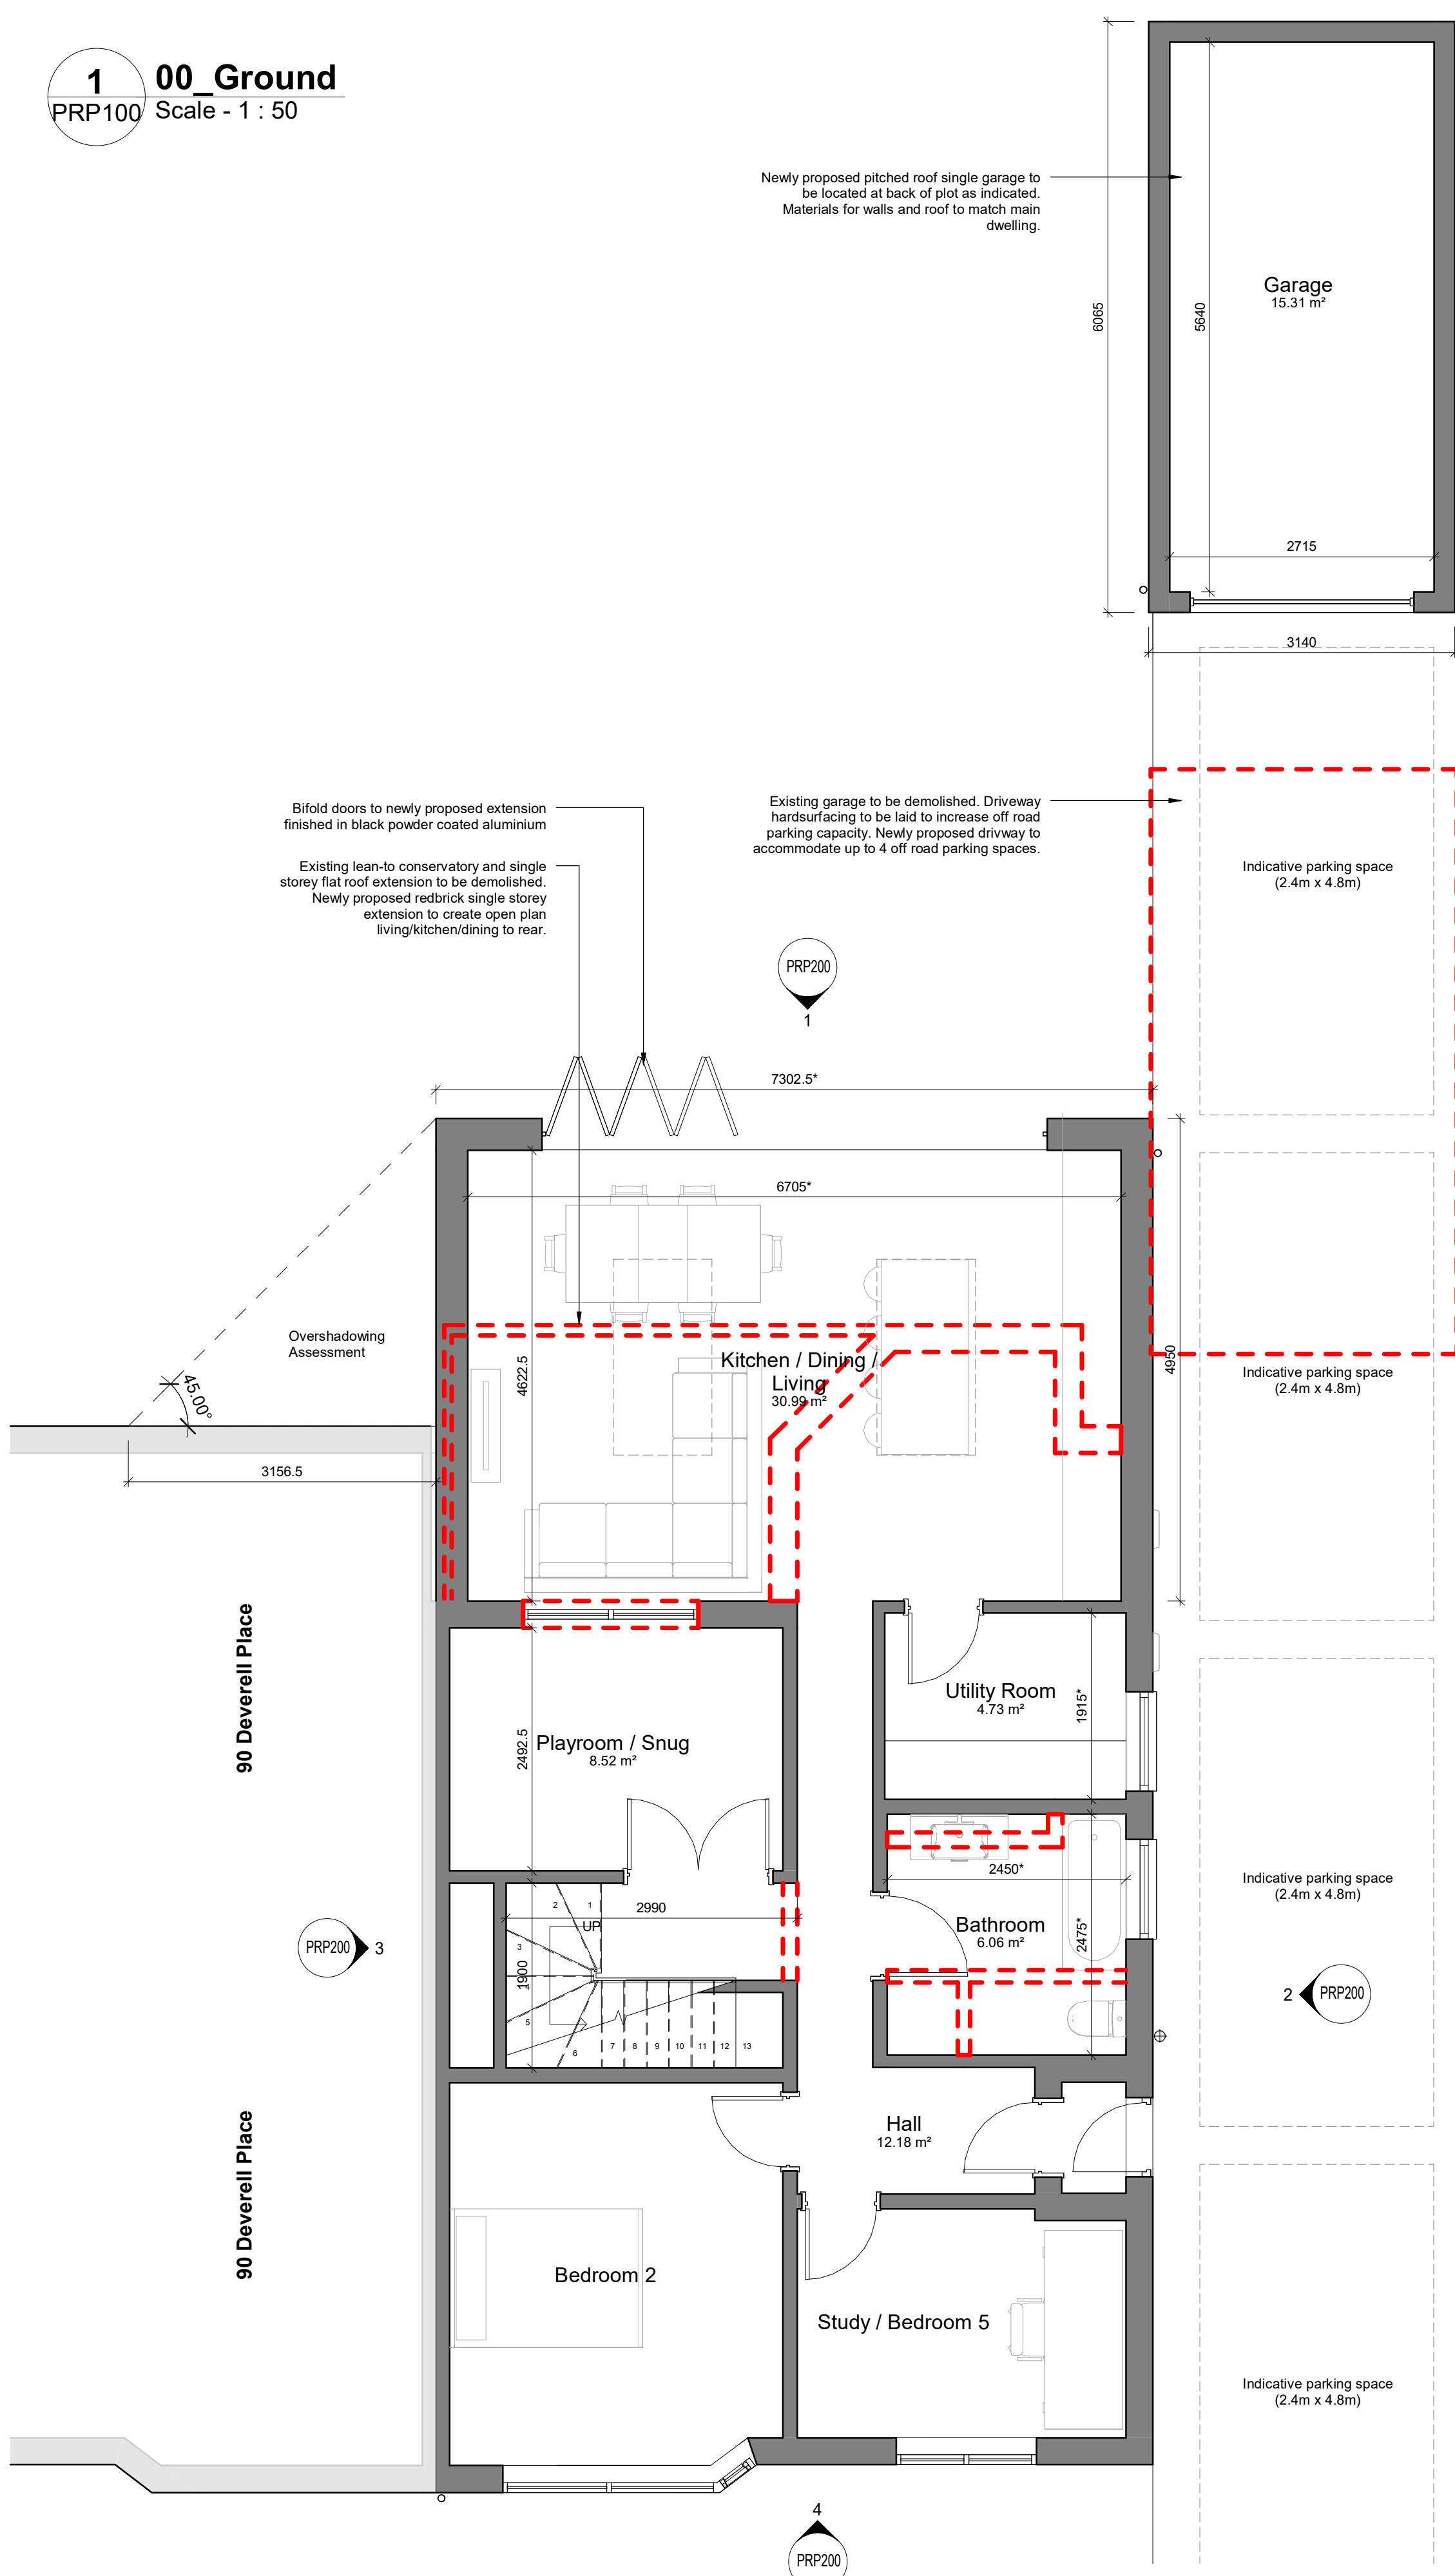

**2** **01\_First**  
PRP100 Scale - 1 : 50


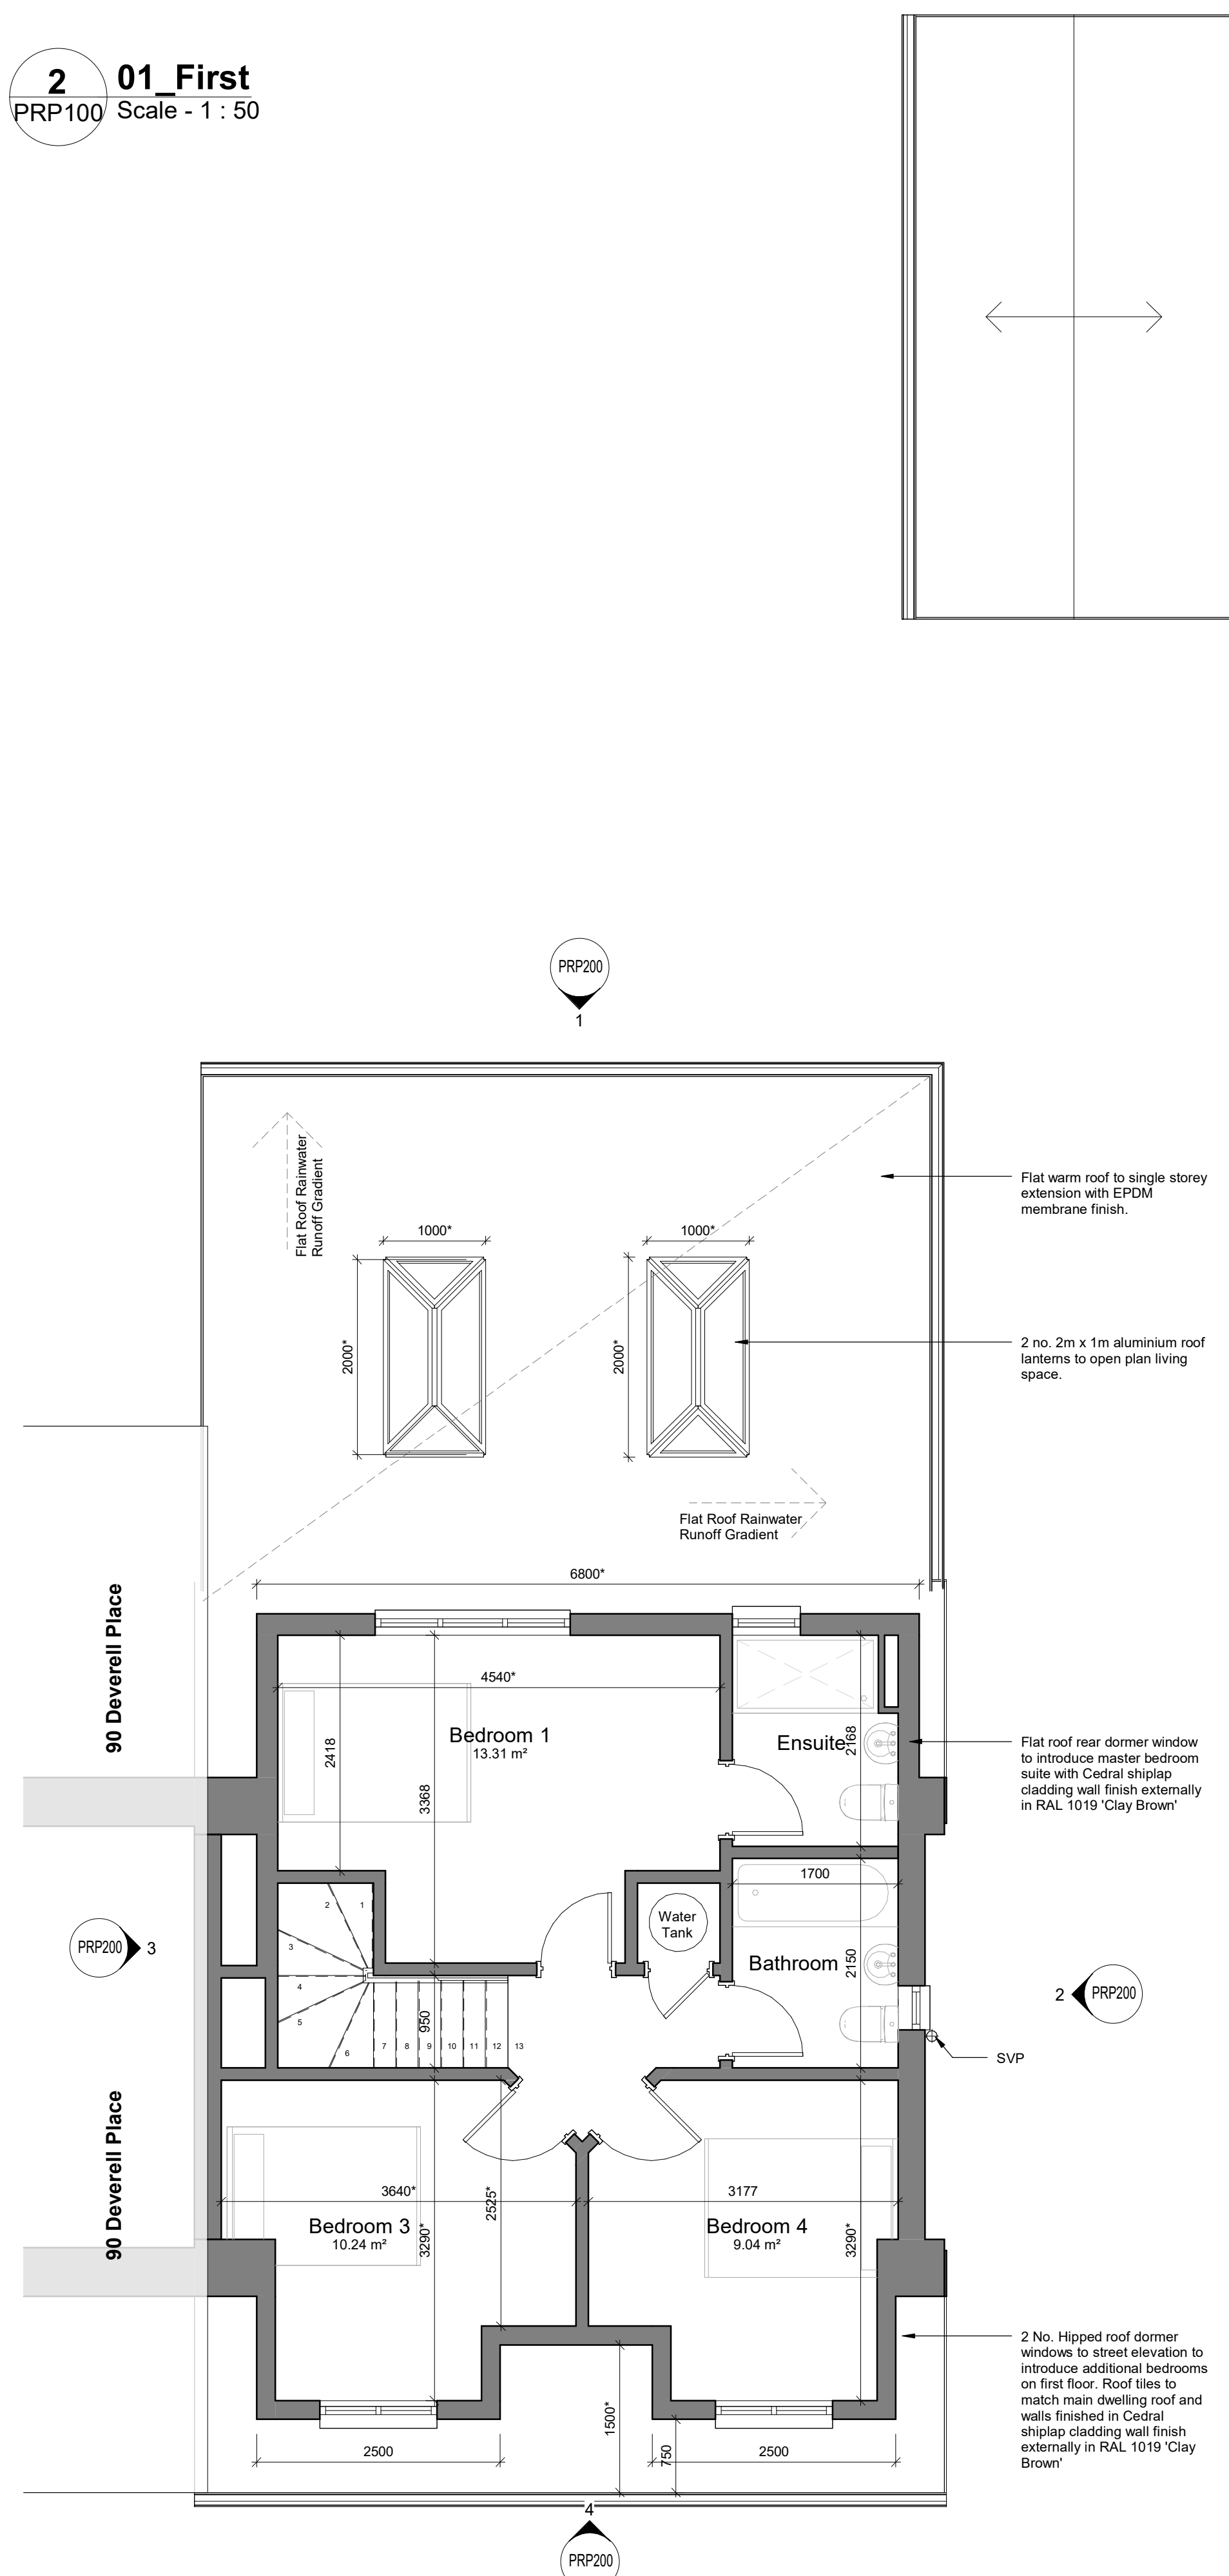


**3** **01\_Roof**  
PRP100 Scale - 1 : 50

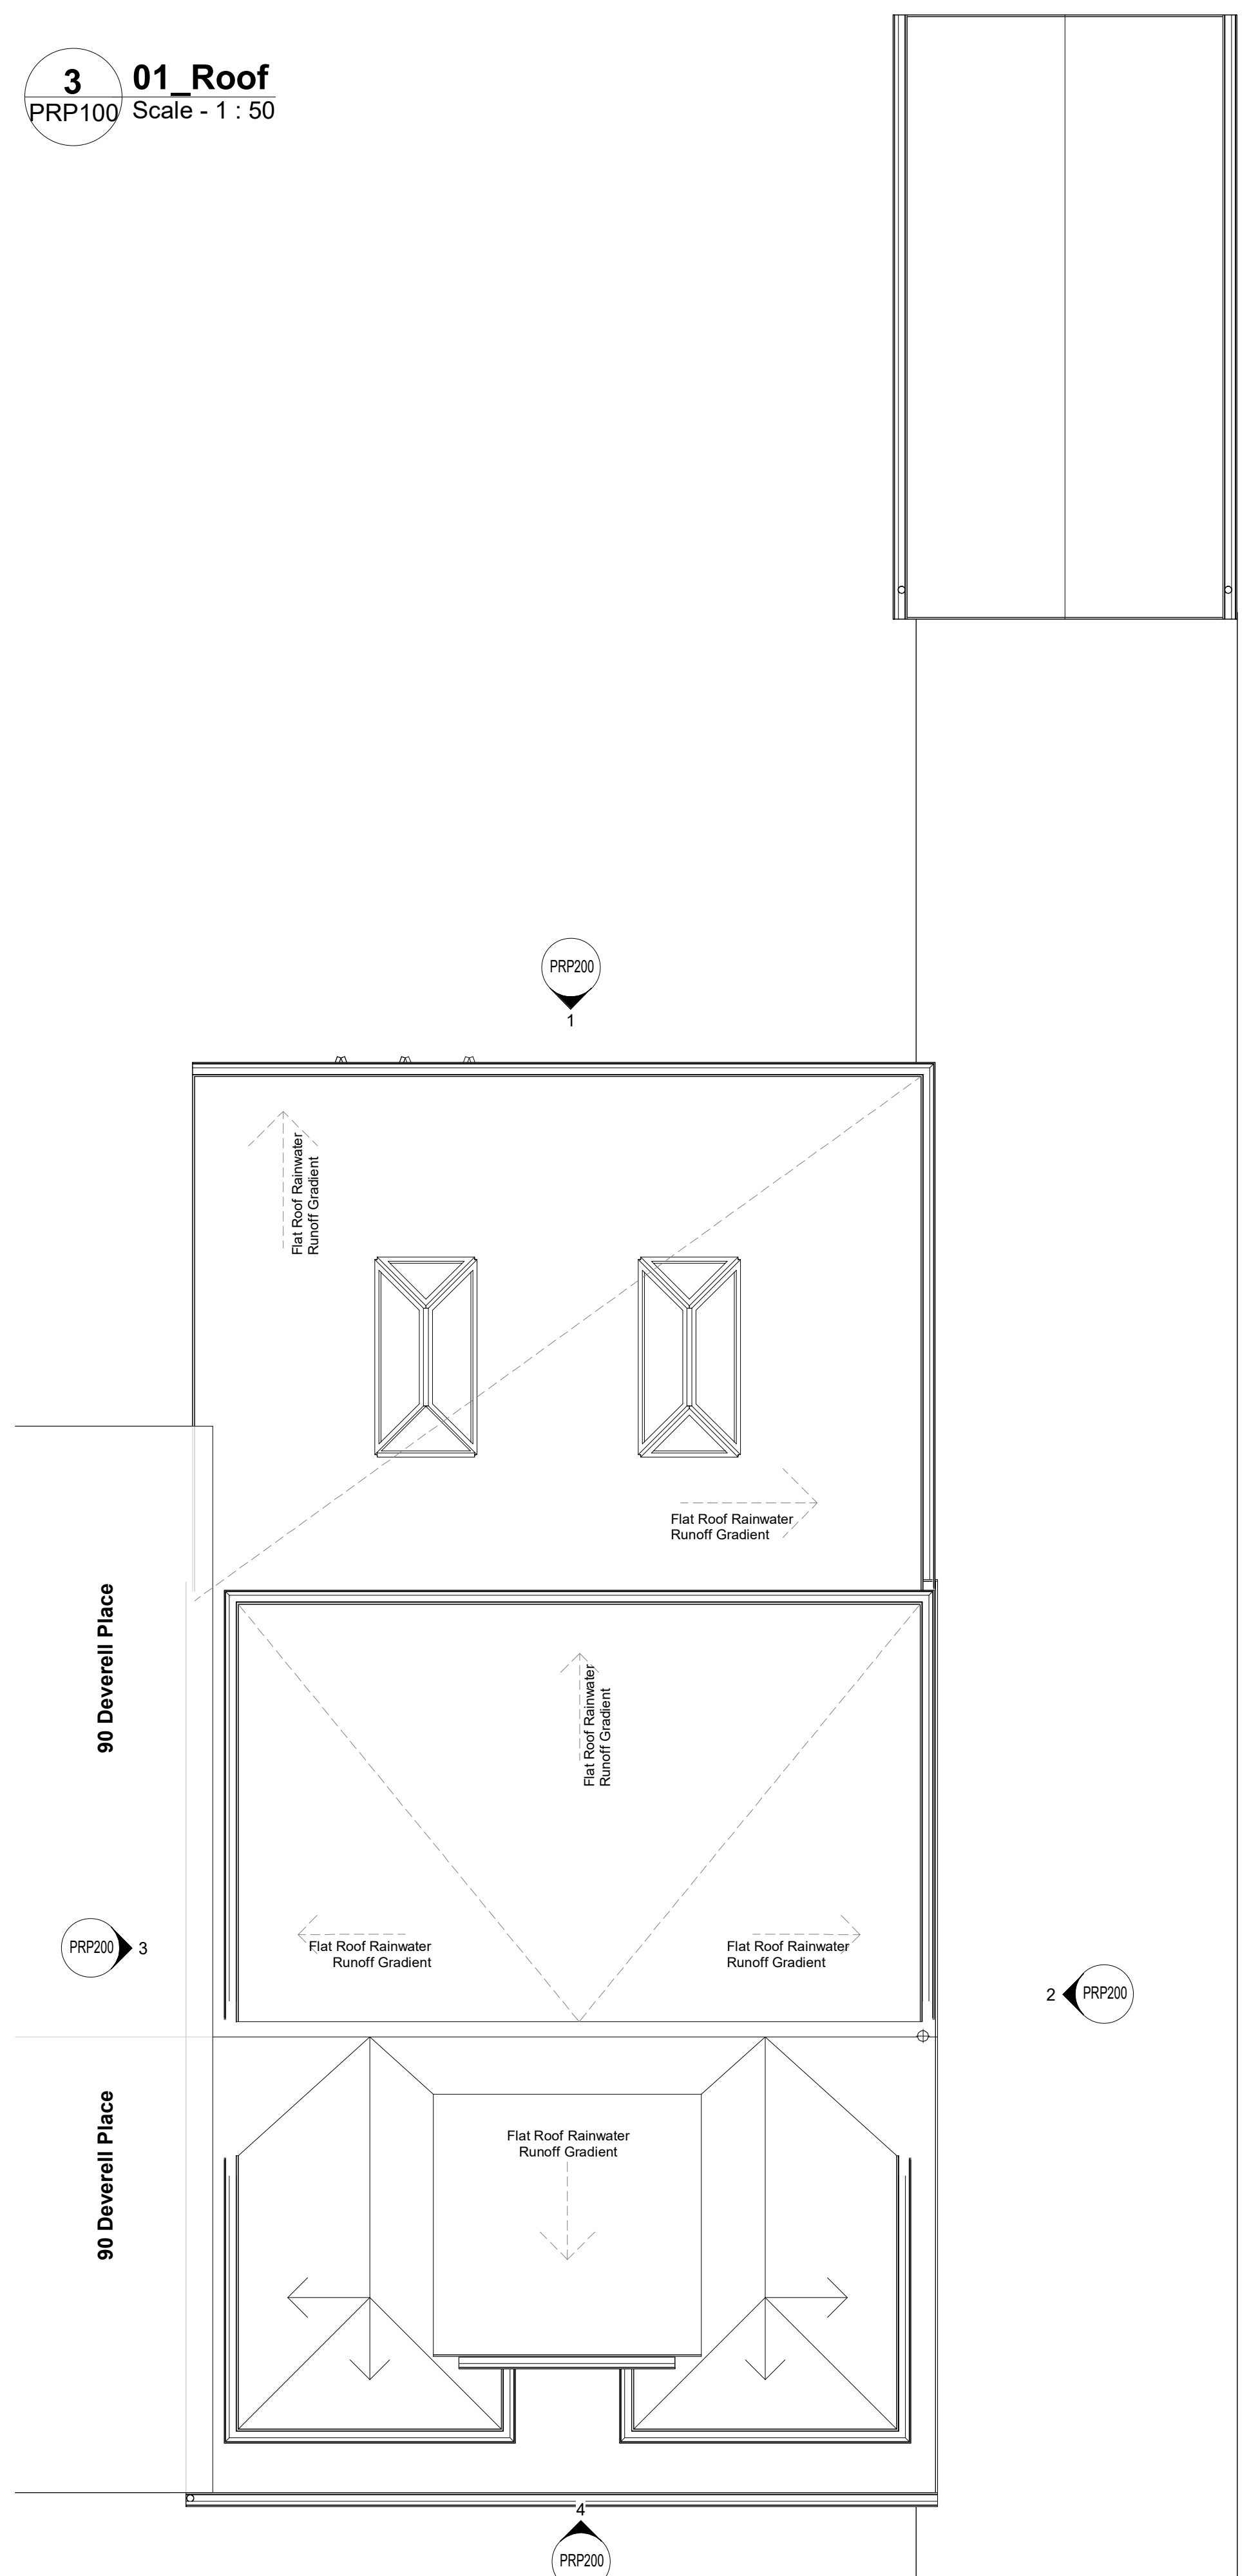

Notes:

- All drawings are subject to Planning and Building Control consent.
- The details shown are for design intent purposes only and are subject to further design development with suppliers and sub-contractors
- Proposals subject to consultation and approval from Local Authority Building Control or an Approved Inspector
- All setting out dimensions should be checked on-site prior to construction and any discrepancies and/or omissions should be reported to the Architect immediately

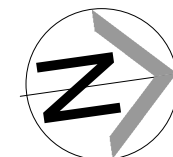 

**DRAWING STRICTLY FOR PLANNING & BUILDING CONTROL SUBMISSION**  
For drawing enquiries, please contact Heim Architecture at [info@heimarchitecture.co.uk](mailto:info@heimarchitecture.co.uk)  
[www.heimarchitecture.co.uk](http://www.heimarchitecture.co.uk)

Drawn By:

Date:  
10.12.24

Checked By:  
HA

Date: 10/12/24

| Rev. | Date     | Details          |
|------|----------|------------------|
| B    | 14.01.25 | Comments from CO |
| A    | 09.01.25 | Comments from CO |

|             |          |
|-------------|----------|
| Issued for: | PLANNING |
|-------------|----------|

Project/Client:  
Jordan Taylor  
88 Deverell Place  
Waterlooville PO7 5ED

Project No:  
**24110**

Scale:  
1 : 50 @ A1

Drawing:  
A Proposed Floor Plans

Rev: **B**

# heim.

© Heim Architecture. All drawings provided by Heim Architecture are to be used strictly for planning permission and building control submissions only. These drawings strictly not to be used for setting out on site or any other works than the purpose stated.