


GENERAL NOTES

Dimensions to be checked on site before commencing work. Any discrepancies shall be reported to the architect immediately.


Do not scale from these drawings except for planning purposes. Use figured dimensions only.

ACCOMPANYING DOCUMENTATION


All details shown on Helyer Davies Architects drawings are to be read in conjunction with the project specification and other consultants drawings and details.

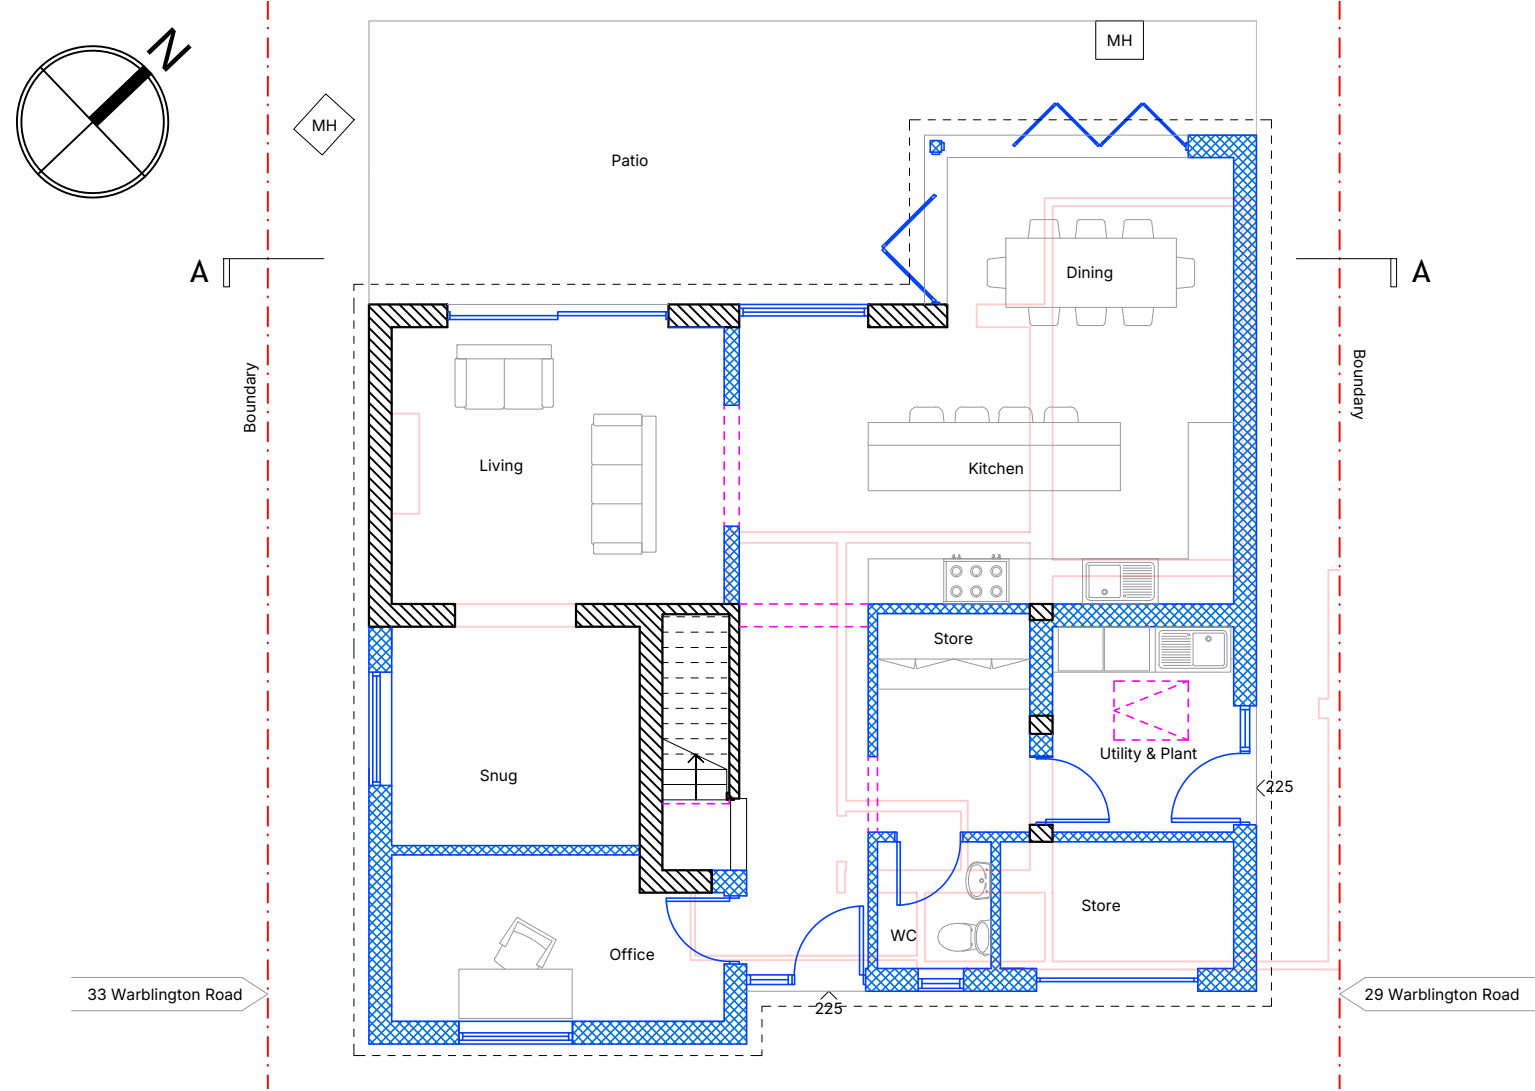

GROUND FLOOR PLAN
1:100

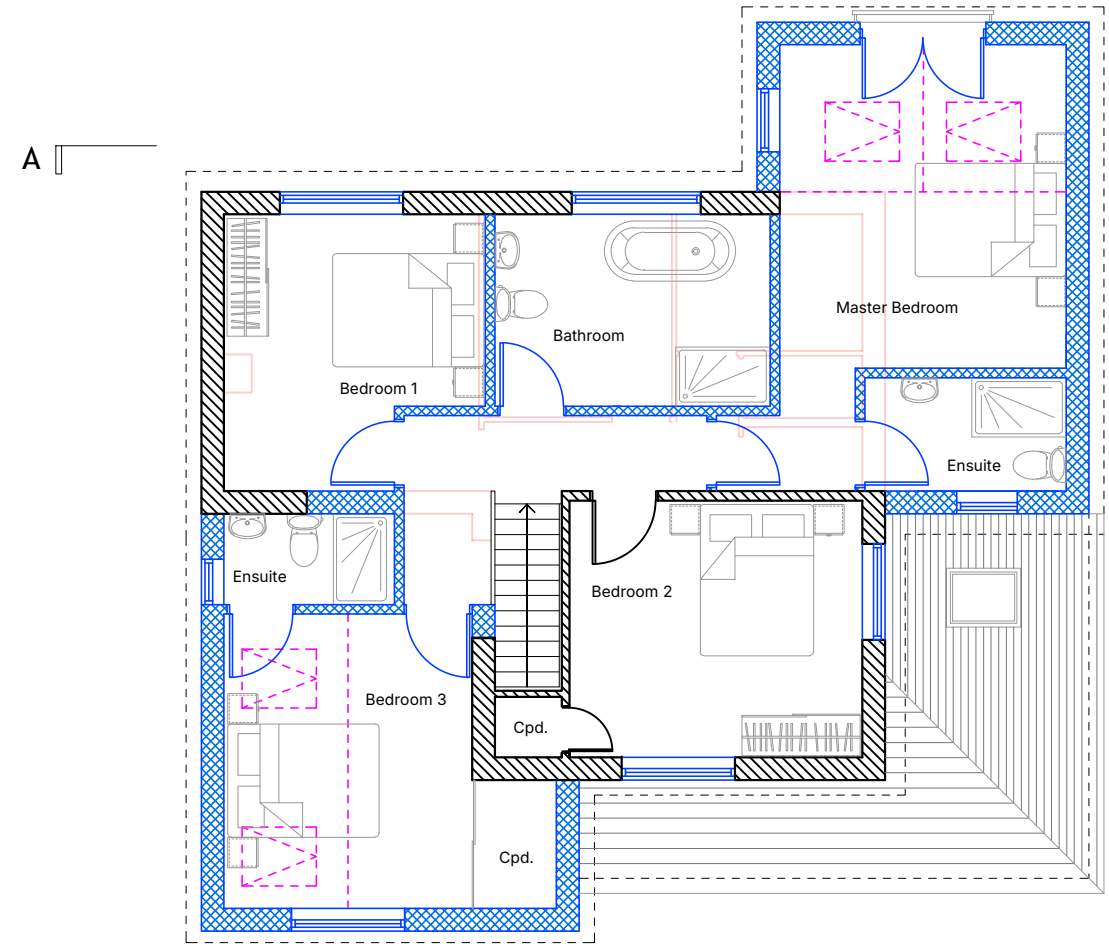


FIRST FLOOR PLAN
1:100

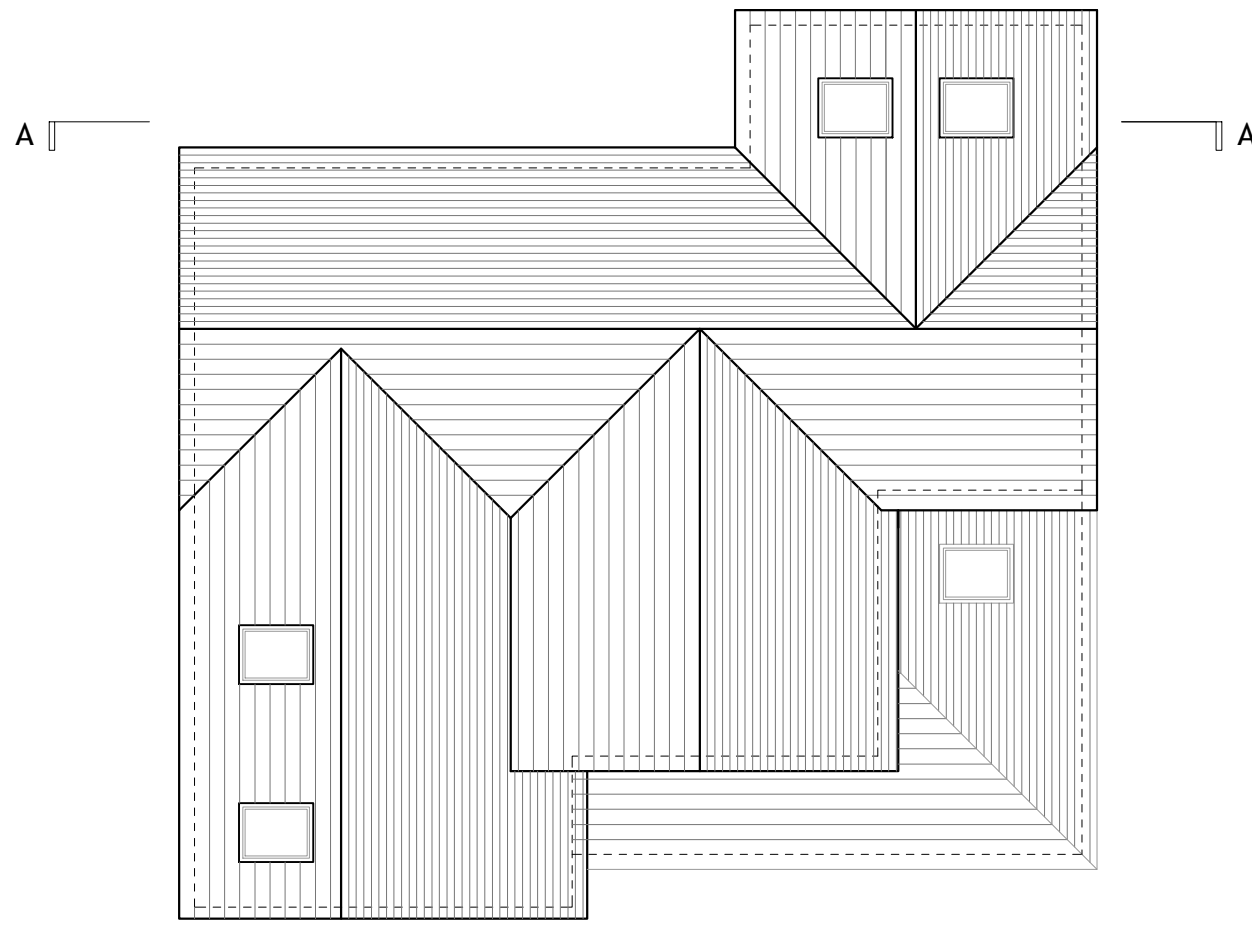


ROOF PLAN
1:100




BLOCK PLAN
1:500
Ordnance Survey (c) Crown Copyright 2024.
All rights reserved.
Licence number 100022432

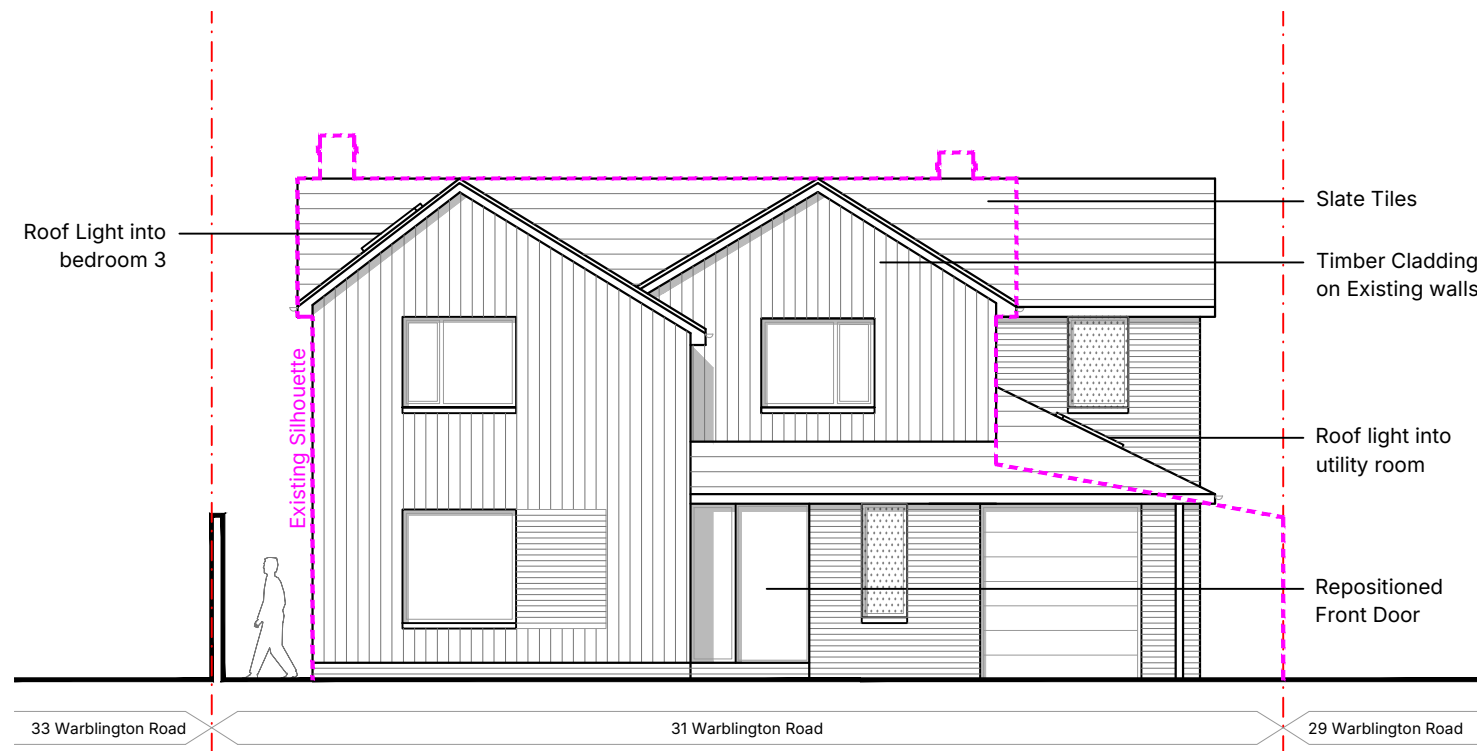


FRONT ELEVATION
[south] 1:100

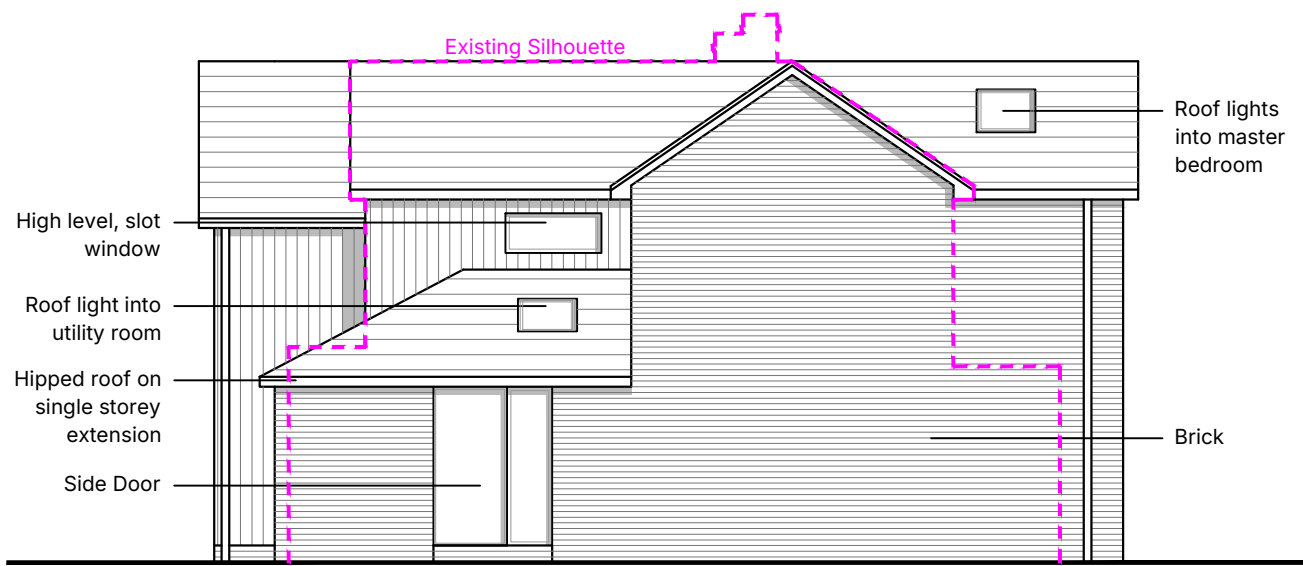


SIDE ELEVATION
[east] 1:100

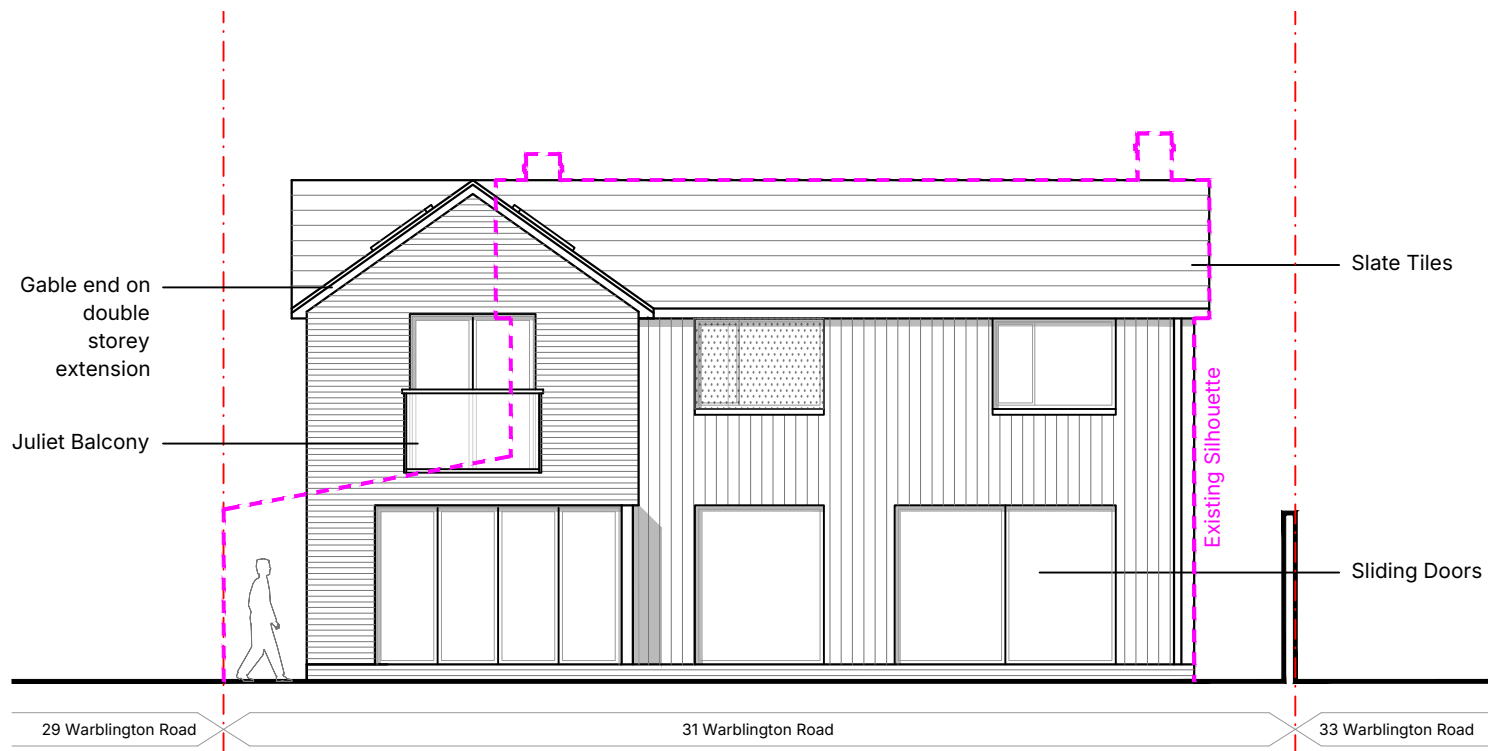

REAR ELEVATION
[north] 1:100

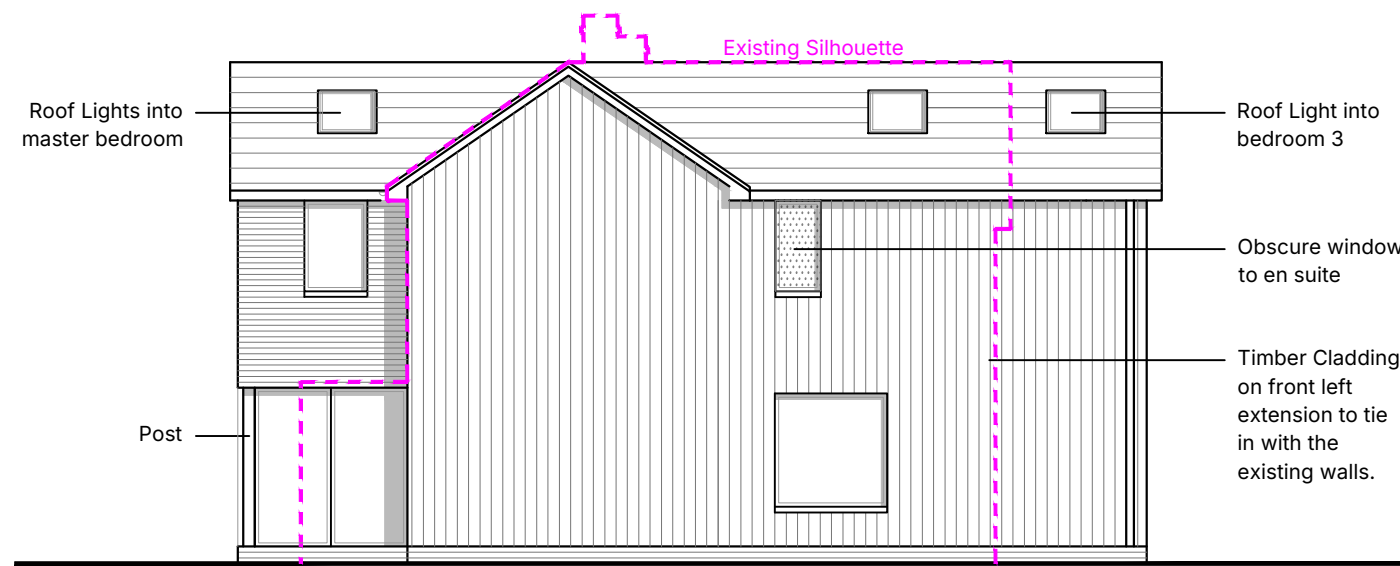




SIDE ELEVATION
[west] 1:100

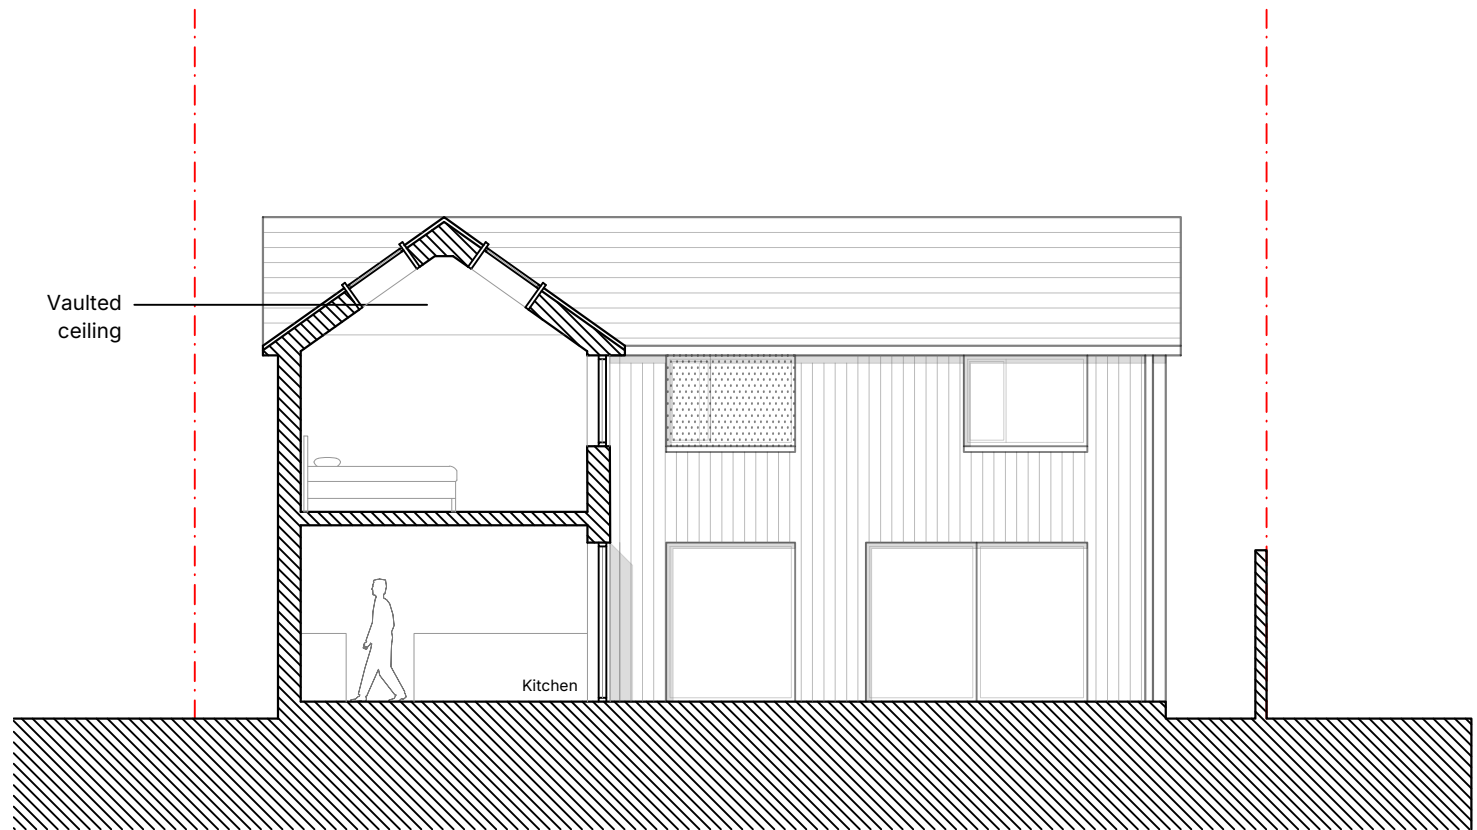

SECTION A
[north] 1:100

Key

- Existing
- Demolished
- Proposed

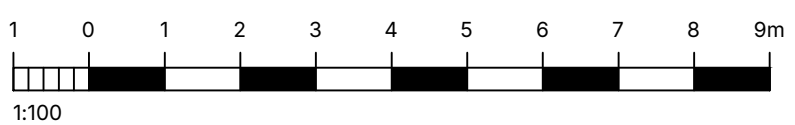 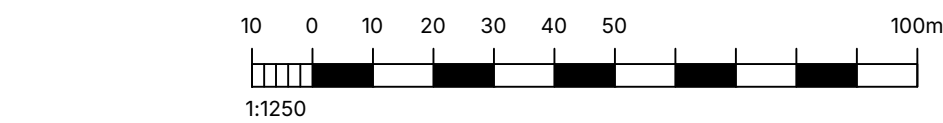

REV	DATE	AMENDMENT	DRAWN

Helyer Davies Architects
www.hdarchitects.co.uk
mail@hdarchitects.co.uk
01243 370 715
Unit 1 The Old Flour Mill . Queen St
Emsworth . PO10 7BT

PROJECT
31 Warblington Road
Emsworth, PO10 7HE

DRAWING
Proposed Plans, Elevations & Section
.
.
SCALE
As noted @A1

DATE
November
DRAWN
PP
DRAWING No.
24089 - 02
REV