



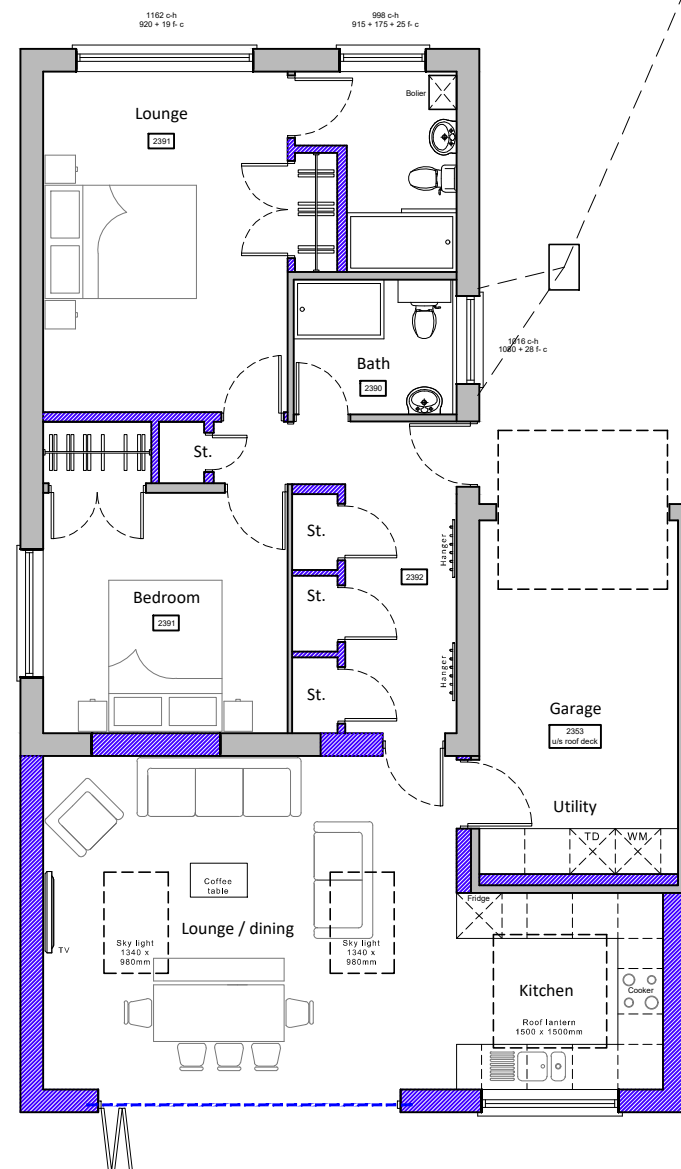


Ground floor plan


Proposed floor plans scale 1:100

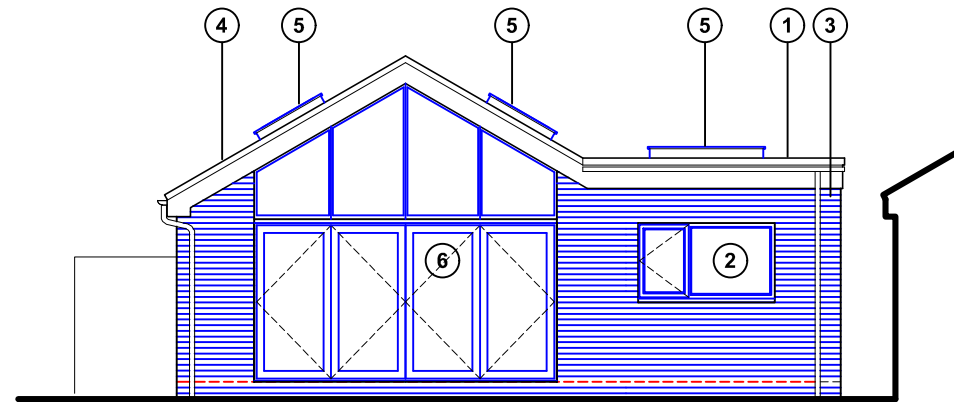


North (rear) elevation

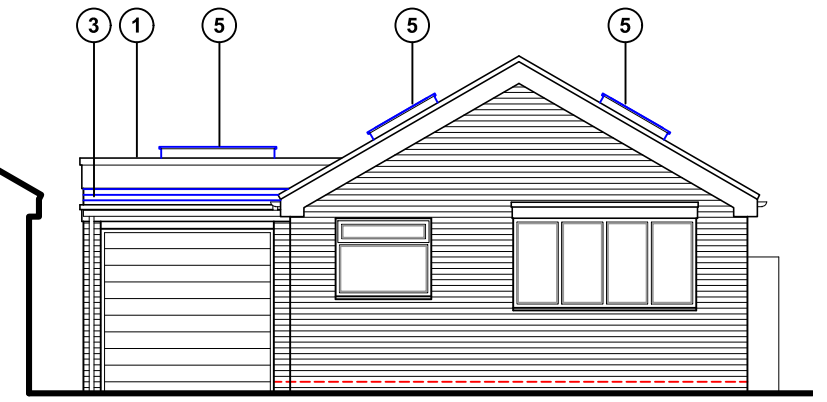

South (front) elevation

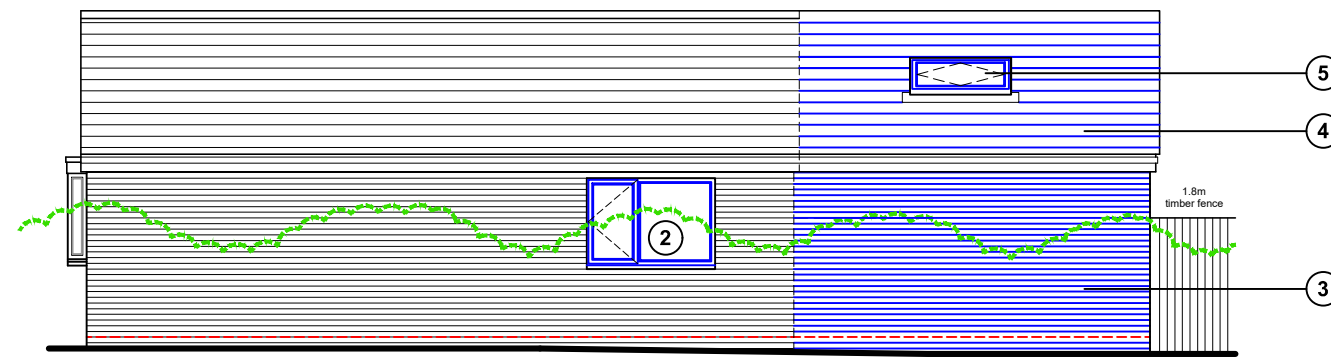

East (side) elevation

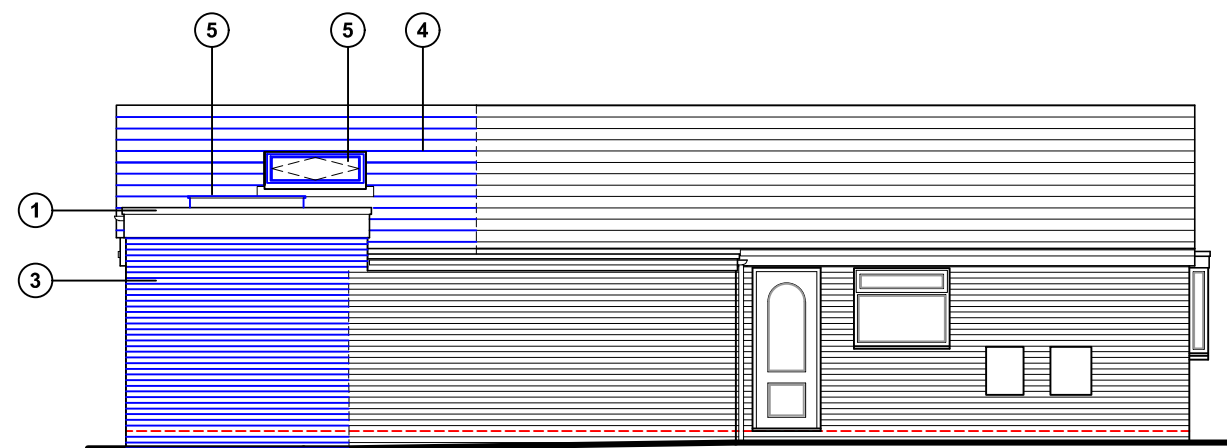

West (side) elevation

- ① Single ply flat roof
- ② UpVC windows and doors
- ③ Bricks to match existing
- ④ Concrete tiles to match existing
- ⑤ Skylight / lantern Velux or similar product
- ⑥ Aluminum doors and windows

Existing walls 

Proposed walls 

Proposed structure 

For MR MCQUEEN		Title PROPOSED FLOOR PLANS & ELEVATIONS		Office Tel: 01243 933732	
Project PROPOSED EXTENSION 25 NEVILLE GARDENS, EMSWORTH, PO10 7XZ.		Date OCT 2022	Drawn JB	Scale 1:100 @ A3	Checked -
		Job Number PL.645.22	Drawing Number -03	Revision A	Web: www.jb-architecturedesign.com
				Email: admin@jb-architecturedesign.com	