



Application site boundary

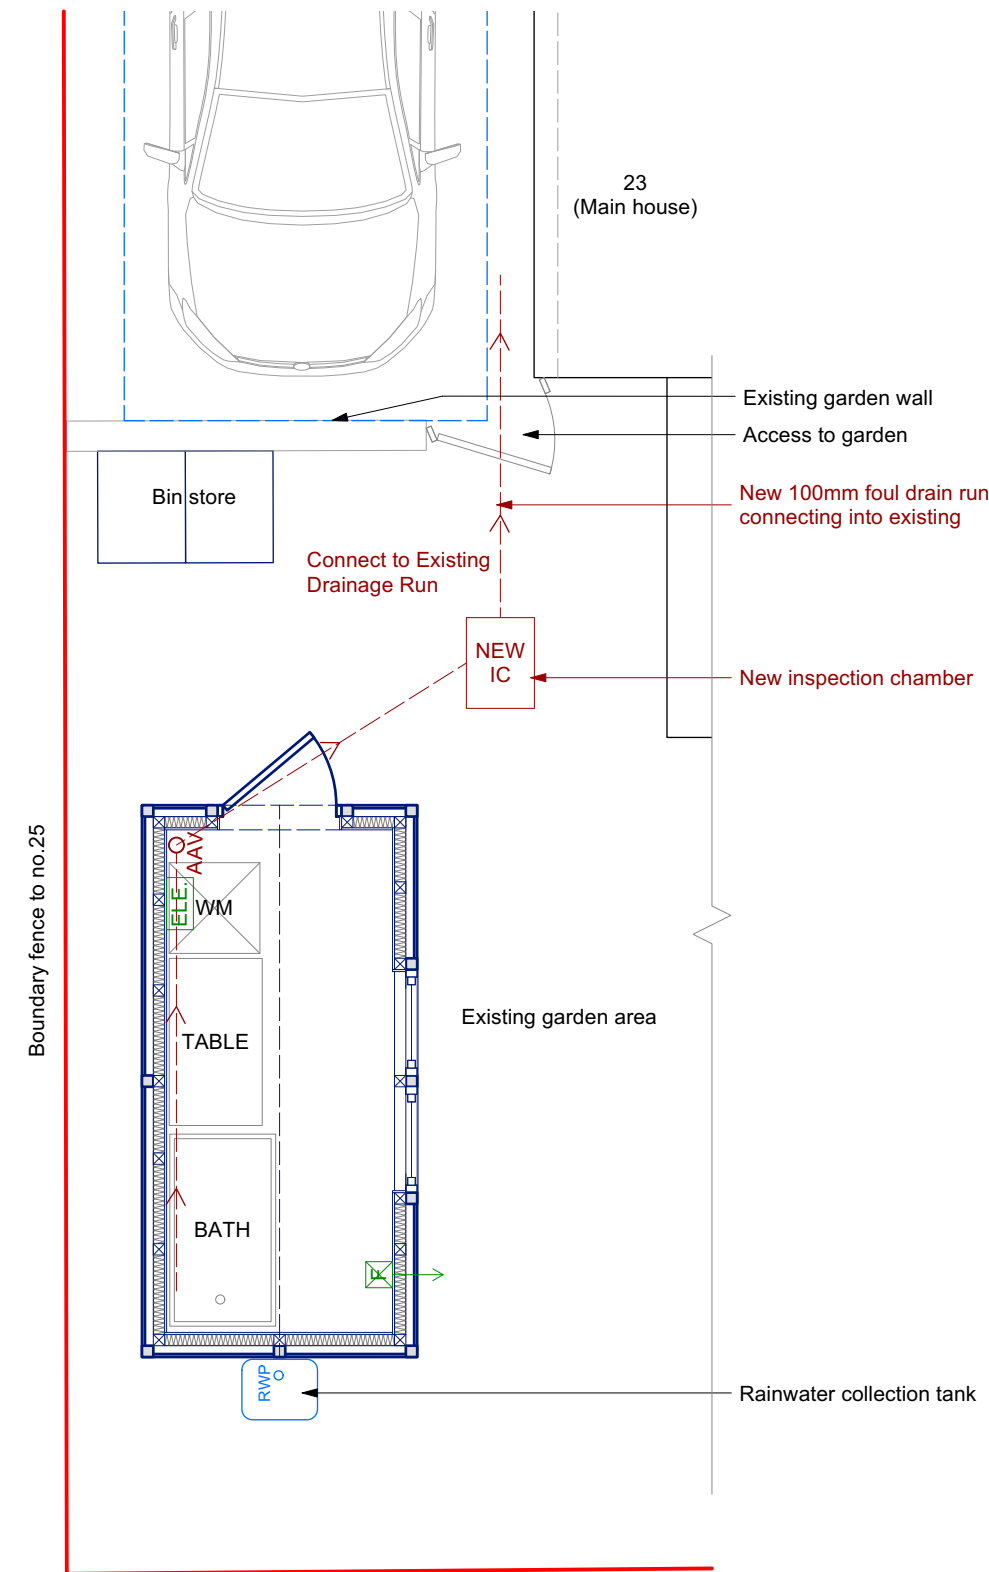


FLOOR PLAN AS PROPOSED


- Key:
- 1. Timber door
 - 2. Timber windows
 - 3. Timber cladding
 - 4. Roofing membrane

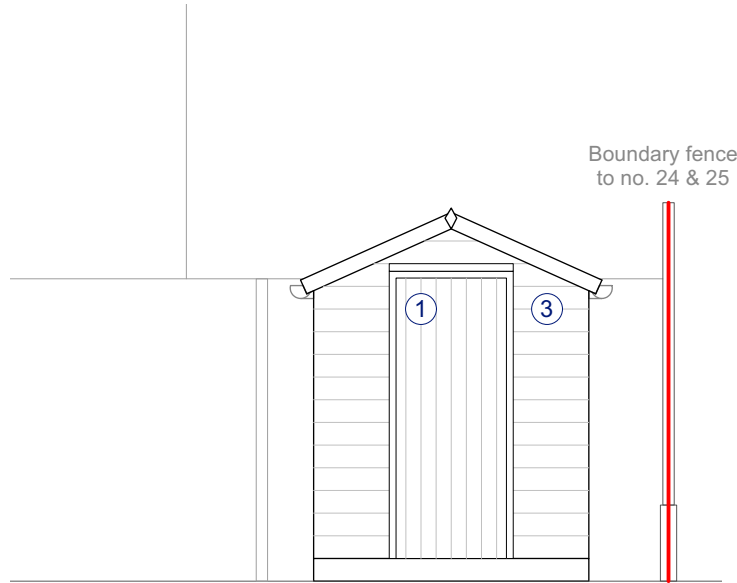


NORTH ELEVATION

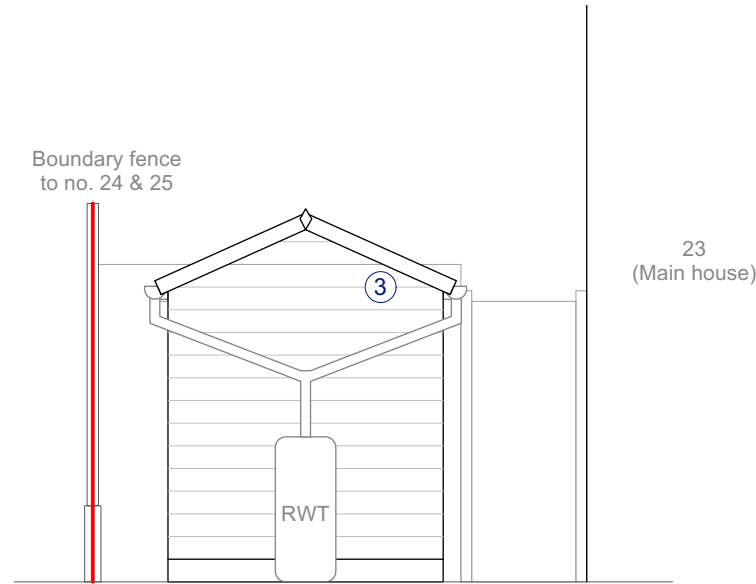

SOUTH ELEVATION

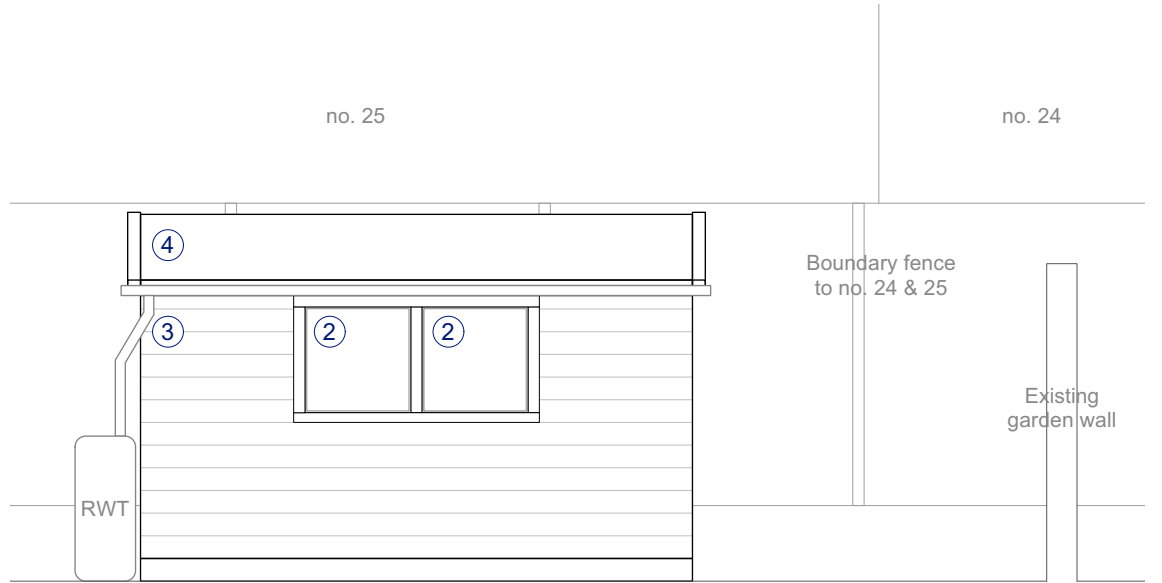

EAST ELEVATION

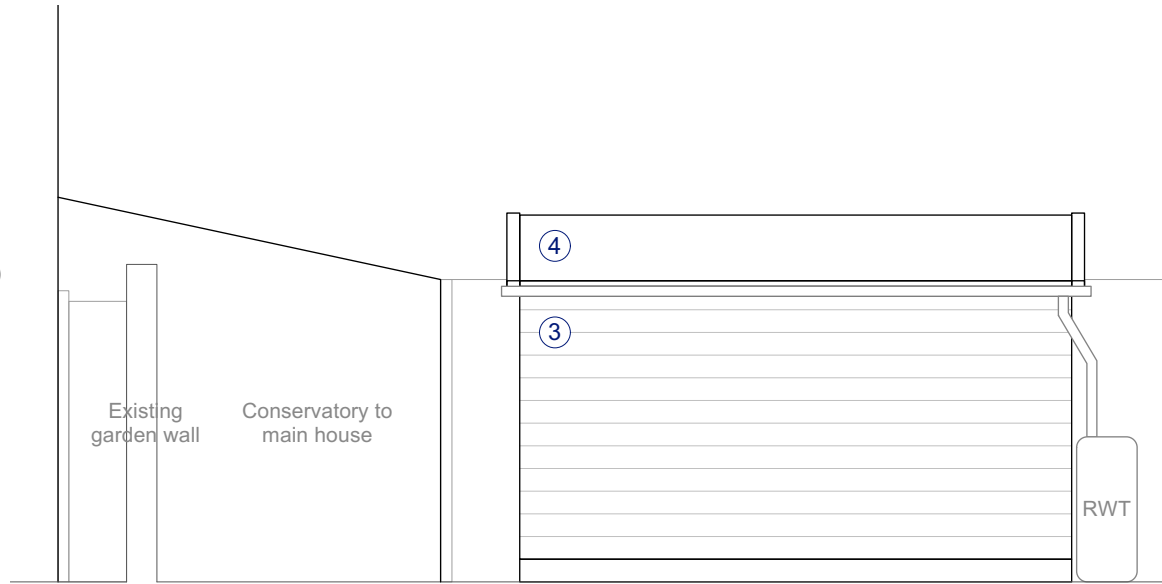

WEST ELEVATION

The applicants wish to construct a new outbuilding for use as a business premises, for dog grooming.

Internal insulation of acoustic grade will be introduced to the walls and roof. This will reduce sound passage and improve heating efficiency of the building.

The outbuilding will be constructed from timber, as part of a self assemble kit. Overall dimensions: Approx. 1.8m x 3.7m

Refer to drawing A1041 101 for Proposed site plan, highlighting car parking arrangement.

PLANNING

Revisions: P1 Issued to Client for Comment
A Issued to Local Planning Authority
B Issued to Local Planning Authority

24/09/2024
27/09/2024
13/11/2024



PROJECT: 23 Cornbrook Grove, Waterloooville

SHEET: Plans and Elevations as Proposed

This drawing is ©copyright Styles Architecture 2024. No dimensions to be scaled from this drawing except for planning purposes

DRAWING NO: A1041 210

REV: B

SCALE: 1:50

DATE: Sept 2024

0 1 2 3 M



STYLES
ARCHITECTURE

vicki@styles-architecture.co.uk