


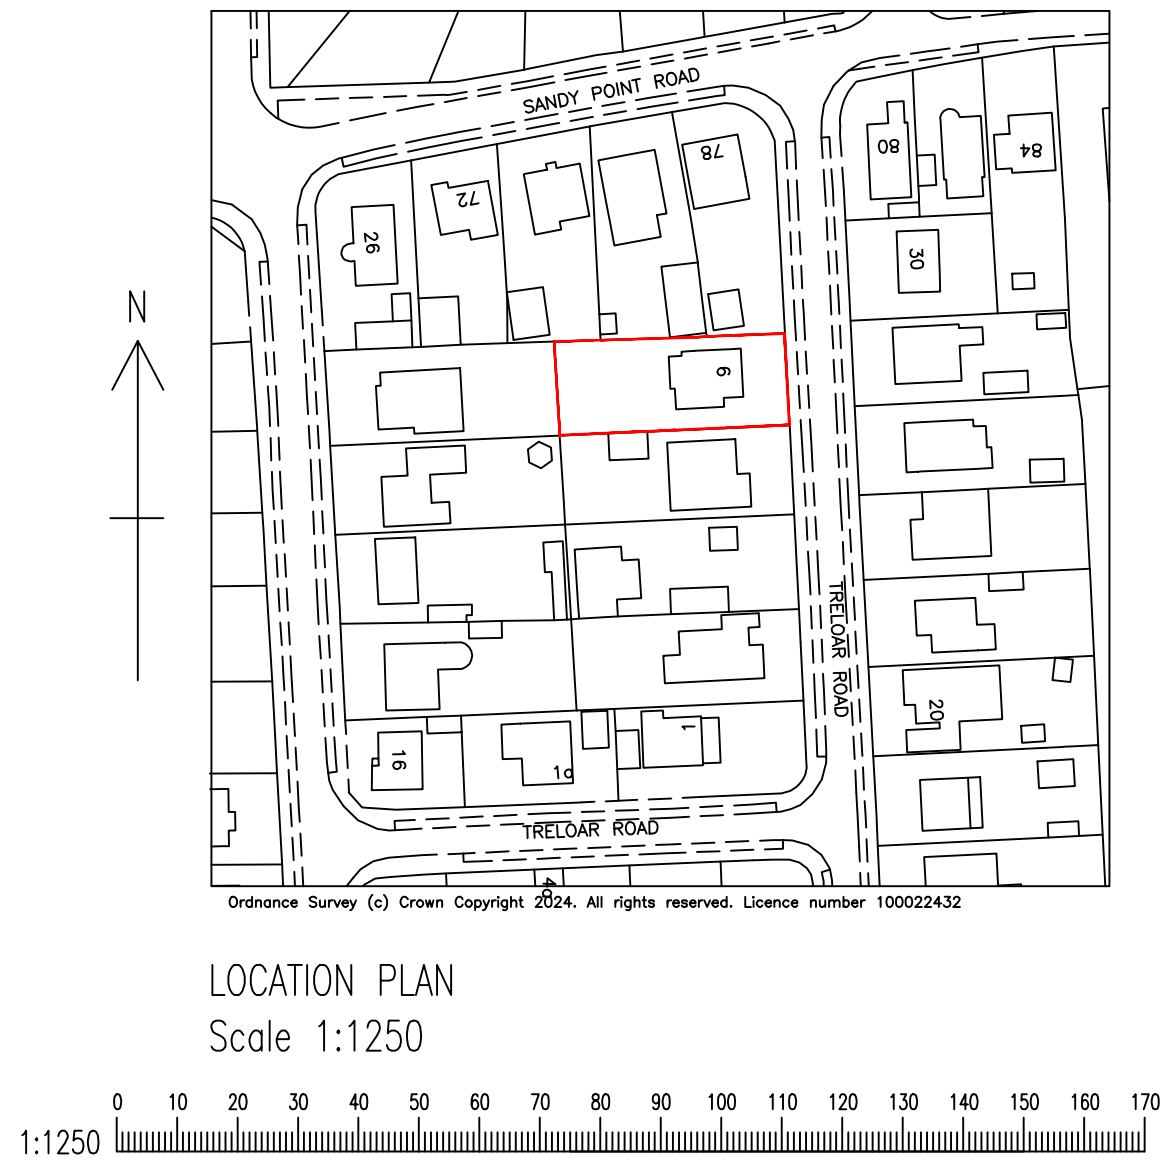


LOCATION PLAN
Scale 1:1250



BLOCK PLAN
Scale 1:500

SITE LAYOUT PRODUCED FROM A MEASURED SURVEY
NEIGHBOURING SITES TAKEN REPRODUCED FORM OS MAP
SUPPLIED ELECTRONICALLY TO ARCHCAD SERVICES BY OS.

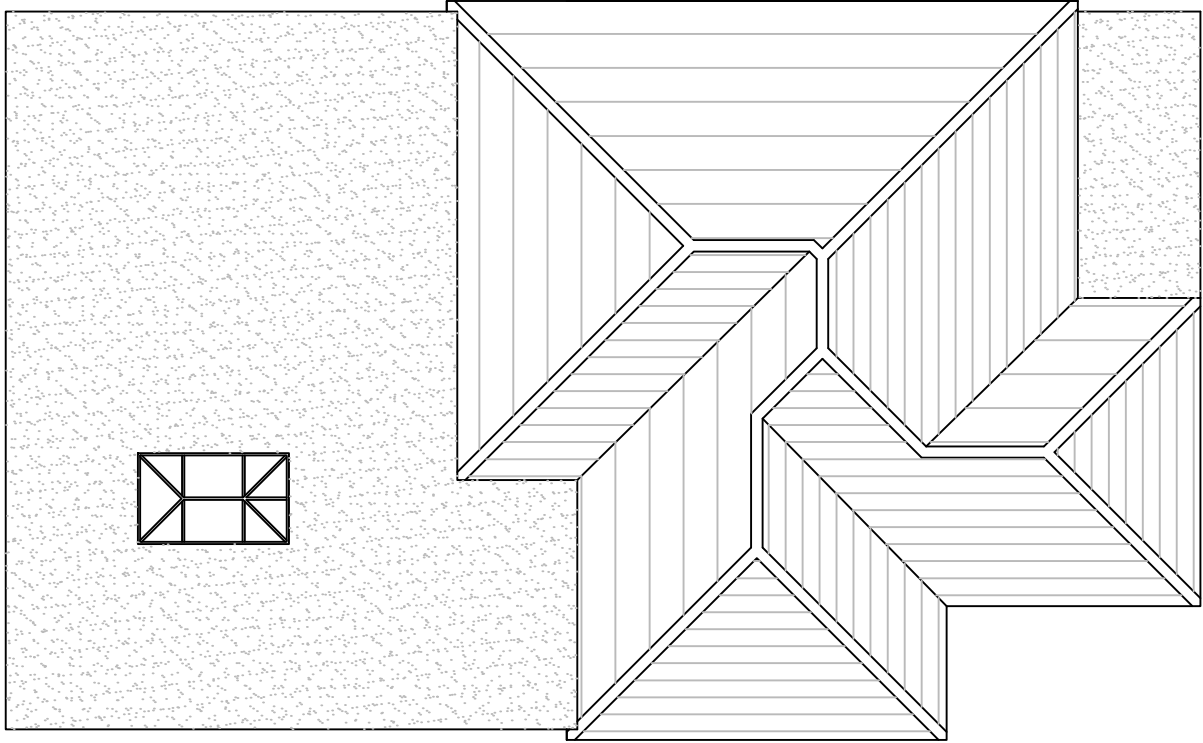

ROOF PLAN
Scale 1:100





Arch Cad
Architectural Services
9 STAUNTON AVENUE, HAYLING ISLAND
HAMPSHIRE, PO11 0EN
TEL: 07761146079
email : archcad@hotmail.com

CLIENT
MISS K. HUTCHINSON

PROJECT
SINGLE STOREY REAR EXTENSION FOLLOWING
DEMOLITION OF EXISTING SINGLE STOREY REAR
CONSERVATORY AND SUN ROOM.
9 STAUNTON AVENUE, HAYLING ISLAND
HAMPSHIRE PO11 0EN

DRAWING TITLE
LOCATION BLOCK AND ROOF PLANS

DATE
21:06:2024

SCALE
1:50 AT A1

JOB / DRAWING No.
24001 - 003

REV.
-