

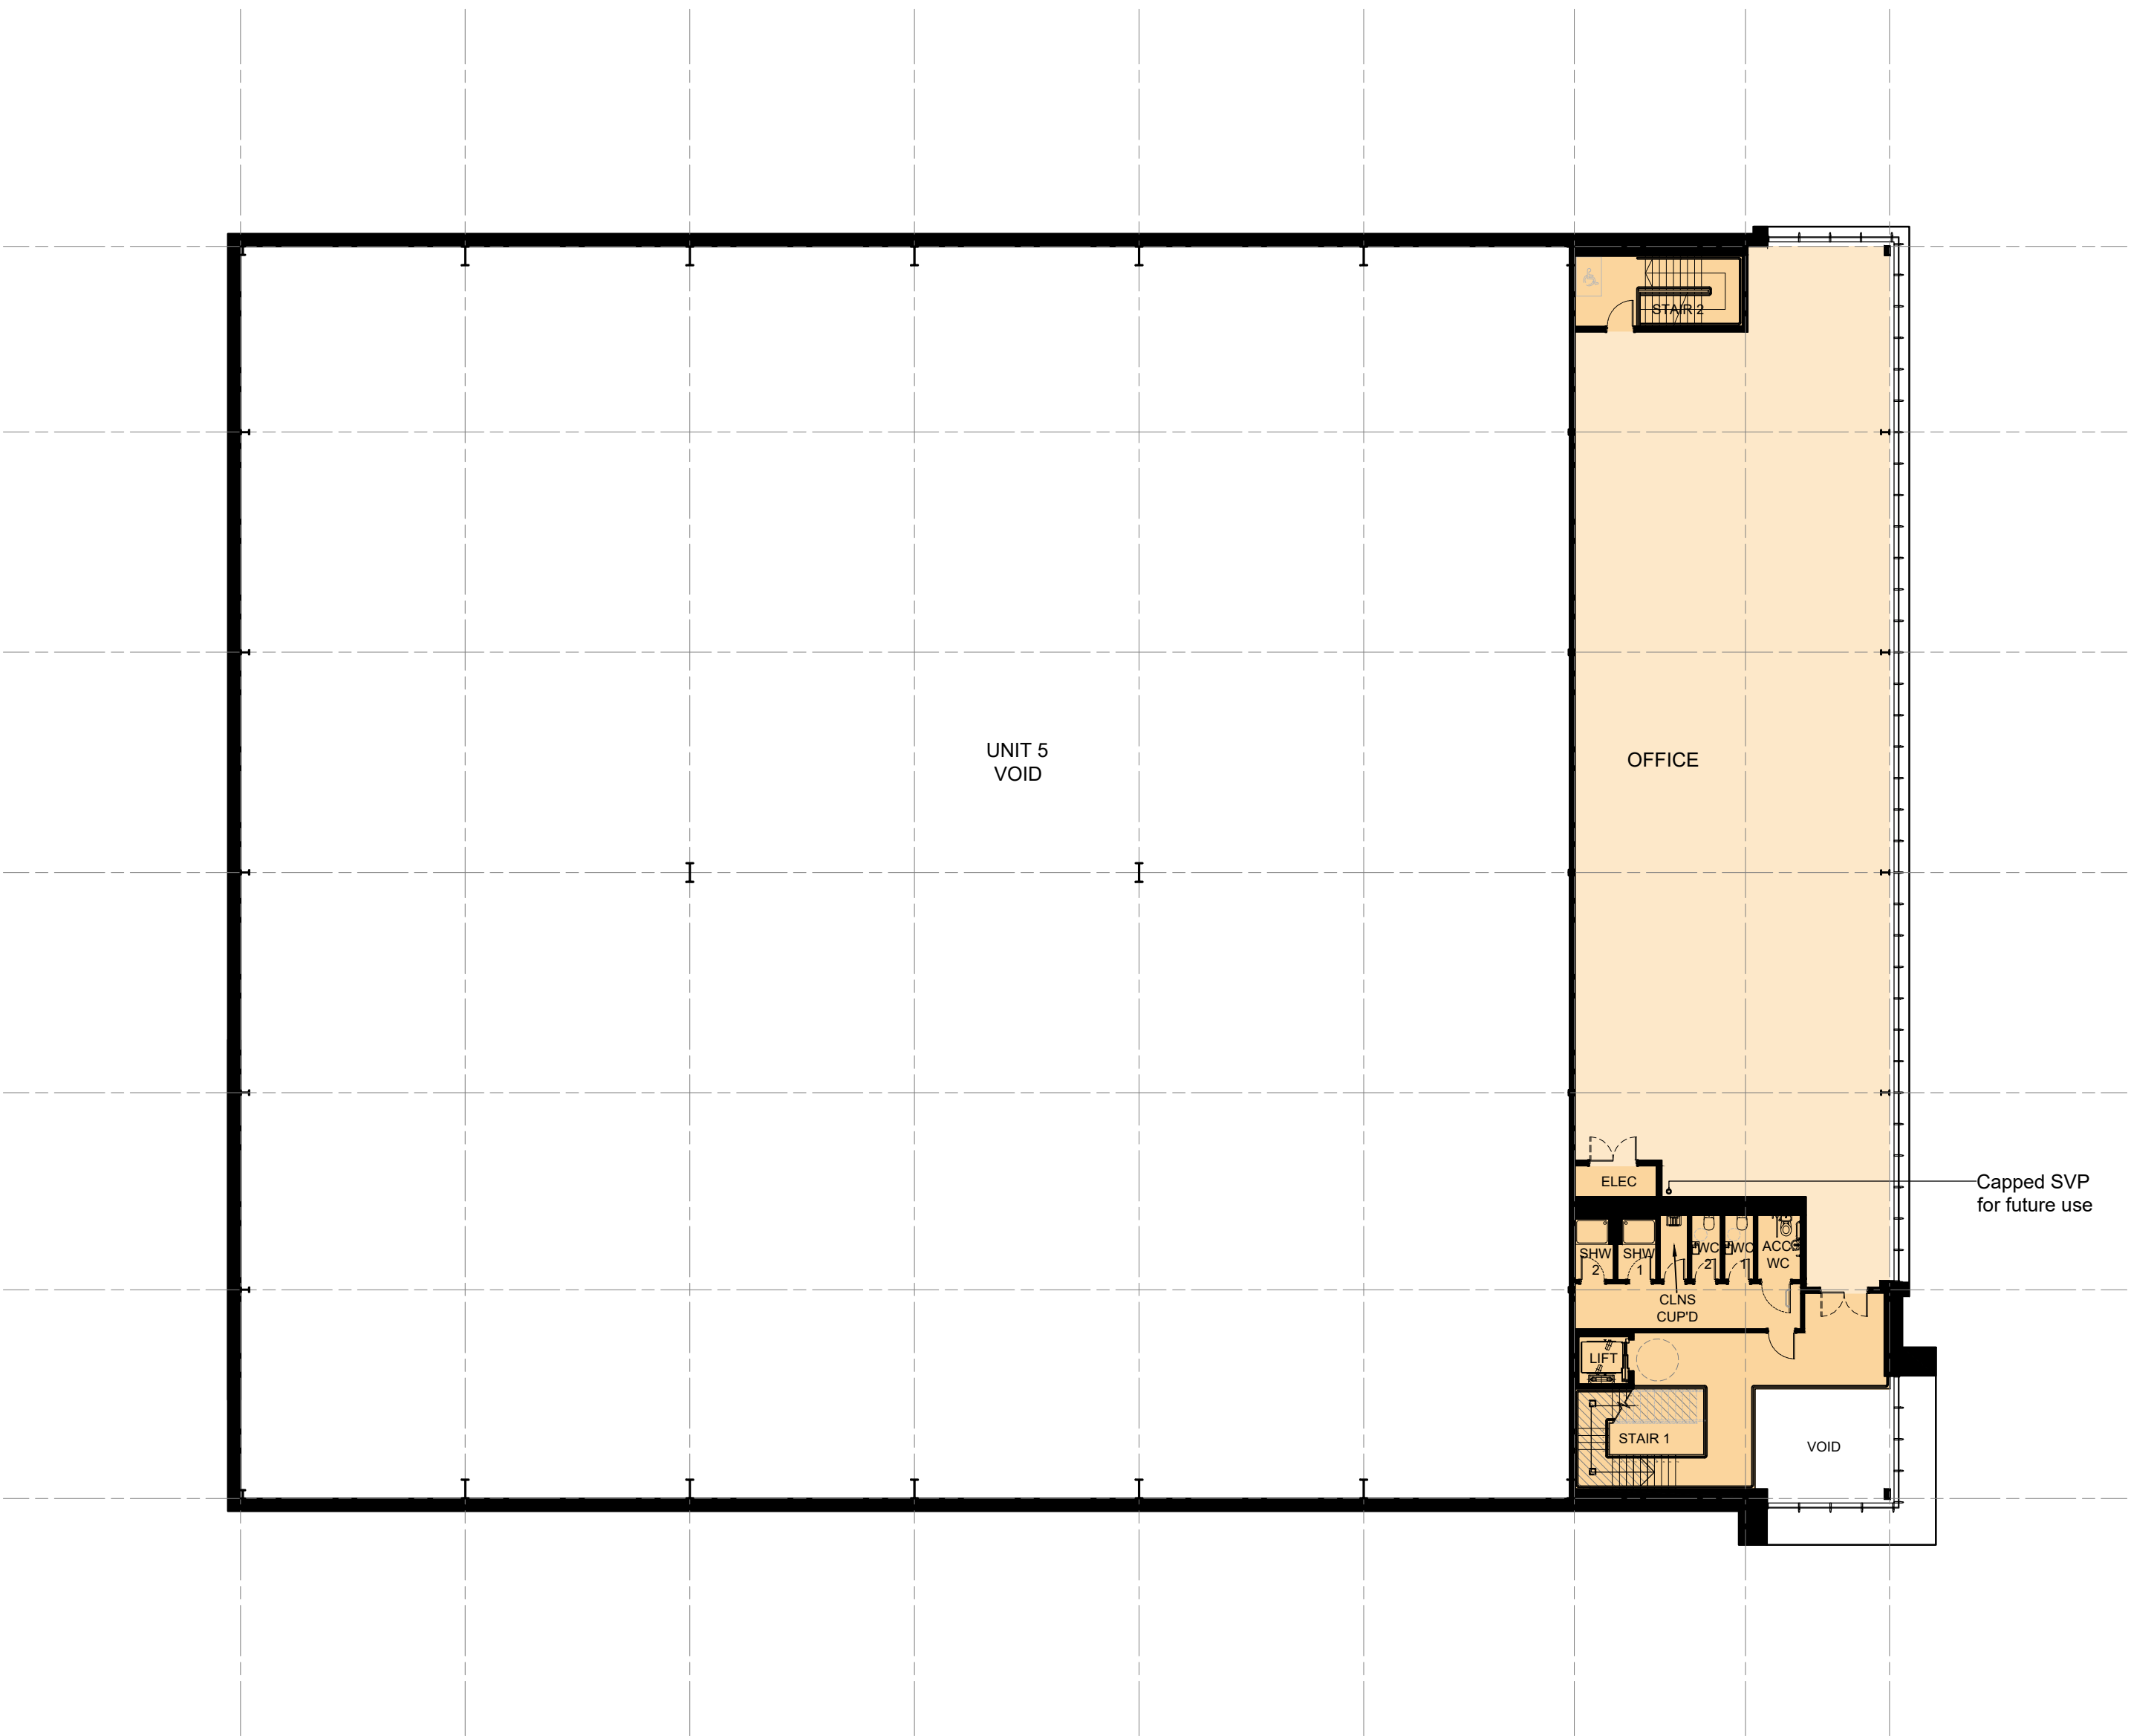


 

FIRST FLOOR PLAN

Proposed GEA Unit 5		
Ground Floor m²	FF Office m²	Total m² / ft²
2712	517	3,229 / 34,756

 

Client:
XLB LLP

Project:
LANGSTONE PHASE 2

Drawing Title:
PROPOSED FIRST FLOOR PLAN
UNIT 5

Scale @ A1: 1:200
Checked by: ME
Date: OCT 23

Job No: 11629
Stage: PL 010
Drawing No: Rev:

Issue Status:
Construction ☐ Preliminary ☐
Information ☐ Approval ☐
Tender ☐



12 Warren Yard,
Warren Park,
Milton Keynes,
MK12 5NW
01908 305 246

info@prc-group.com
www.prc-group.com

Architecture
Planning
Master Planning
Urban Design
Interiors
Landscape

Offices
Woking
London
Milton Keynes
Warsaw