


NB
(i) FIGURED DIMENSIONS MUST BE TAKEN IN
PRESENCE TO CALLED DIMENSIONS AND SITE
DIMENSIONS ARE TO BE CHECKED BEFORE WORK
IS PUT IN HAND.

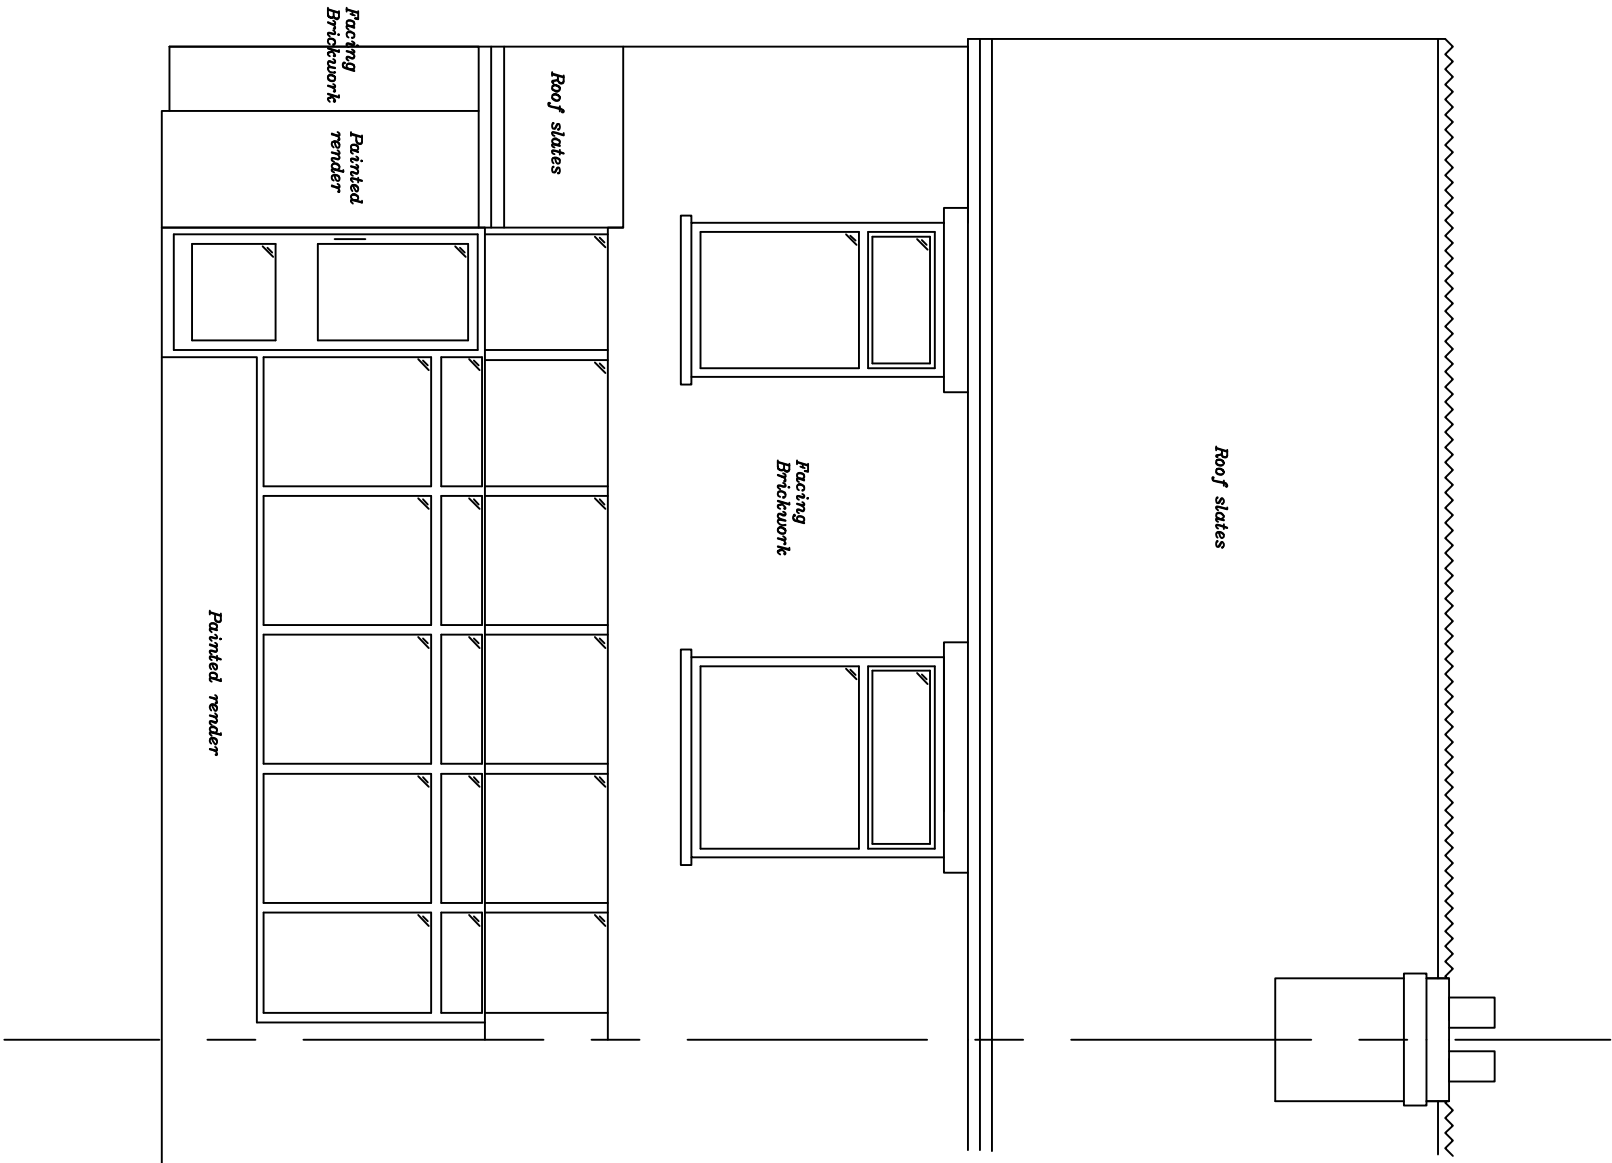

Project:-
68 London Road
Witley/
Waterlooville
PO7 5AG

Rev:-	Description:-	Date:-	Chd by:-
-------	---------------	--------	-------------

Title:-
Existing Rear East Elevation

Scale:-	1:50 @ A3		
---------	-----------	--	--

Date:-	22.12.22	Dwg No:-	502	Rev:-	
--------	----------	----------	-----	-------	--