




NOTES:
Dimensions to be checked on site before commencing work. Any discrepancies shall be reported to the architect immediately.
Do not scale from these drawings except for planning purposes. Use figured dimensions only.
Where applicable this drawing is to be read in conjunction with other consultants' drawings.

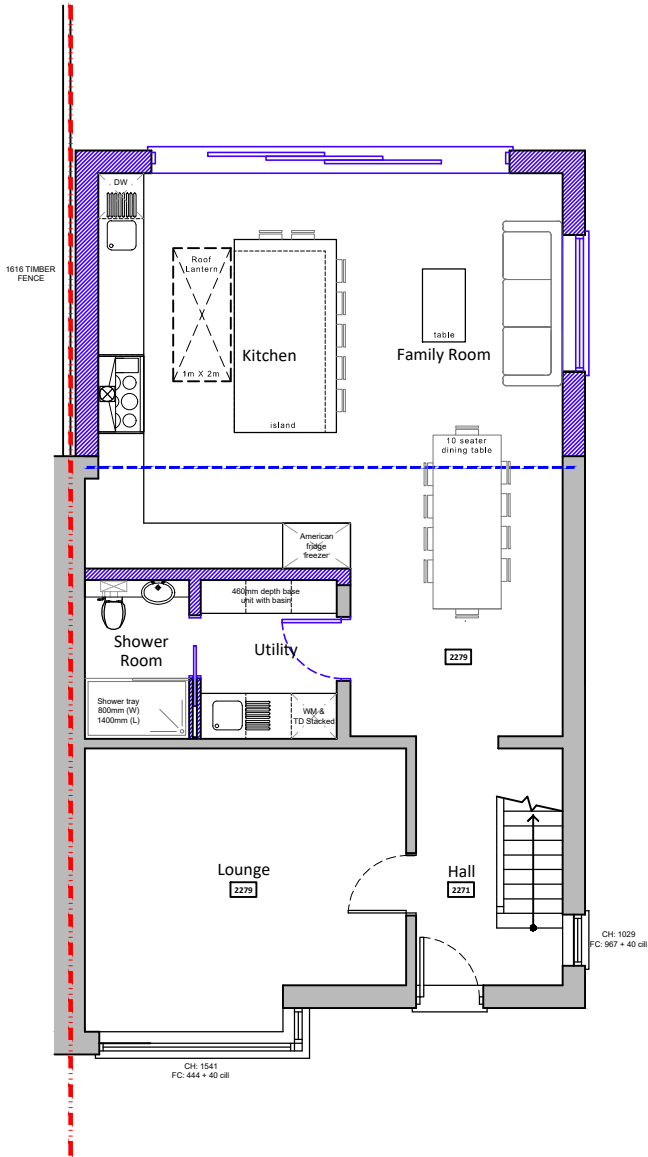


Ground floor plan scale 1:100

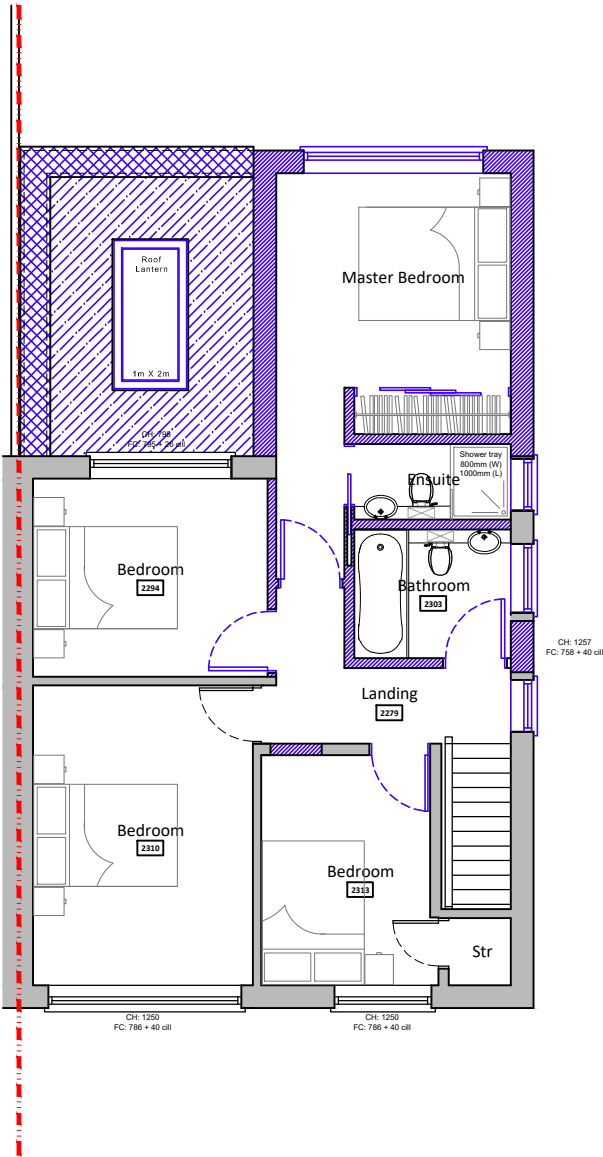


First floor plan scale 1:100

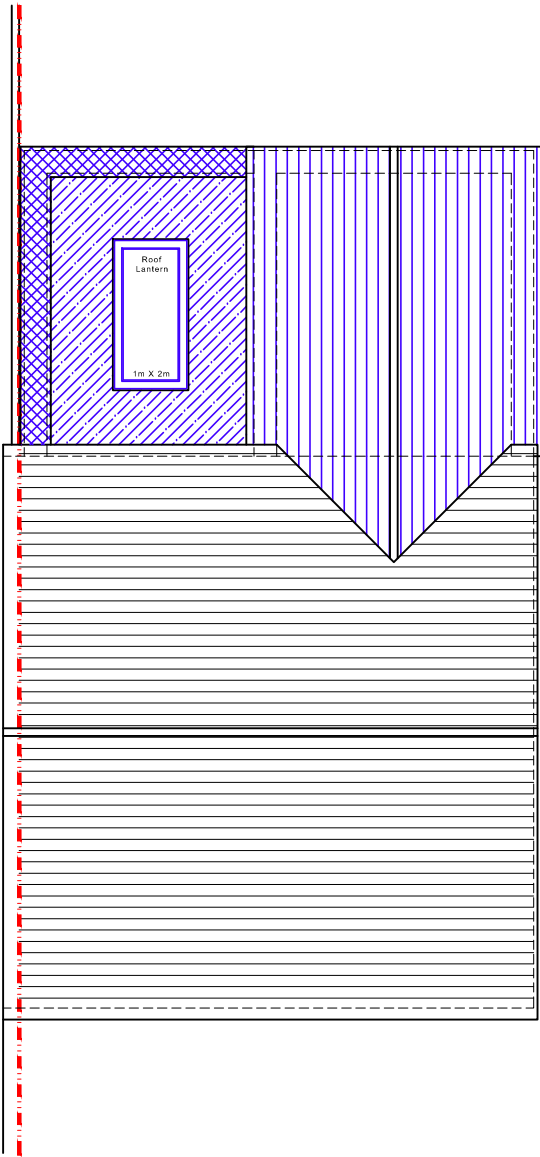

Roof plan scale 1:100

 

Boundary line
Existing walls
Proposed walls
Removed structure
Proposed structure

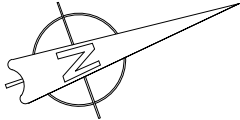

For MR STAPLETON & MRS LEVY		Title PROPOSED FLOOR PLANS		Office Tel: 01243 933732	
Project PROPOSED SINGLE & TWO STOREY EXTENSION AT 6 RACTON ROAD, EMSWORTH, HAMPSHIRE, PO10 7SY		Date JULY 24	Drawn SR	Scale as noted @ A3	Checked -
Job Number PL.828.24		Drawing Number 04		Revision -	
				Email: admin@jb-architecturedesign.com Web: www.jb-architecturedesign.com	

