



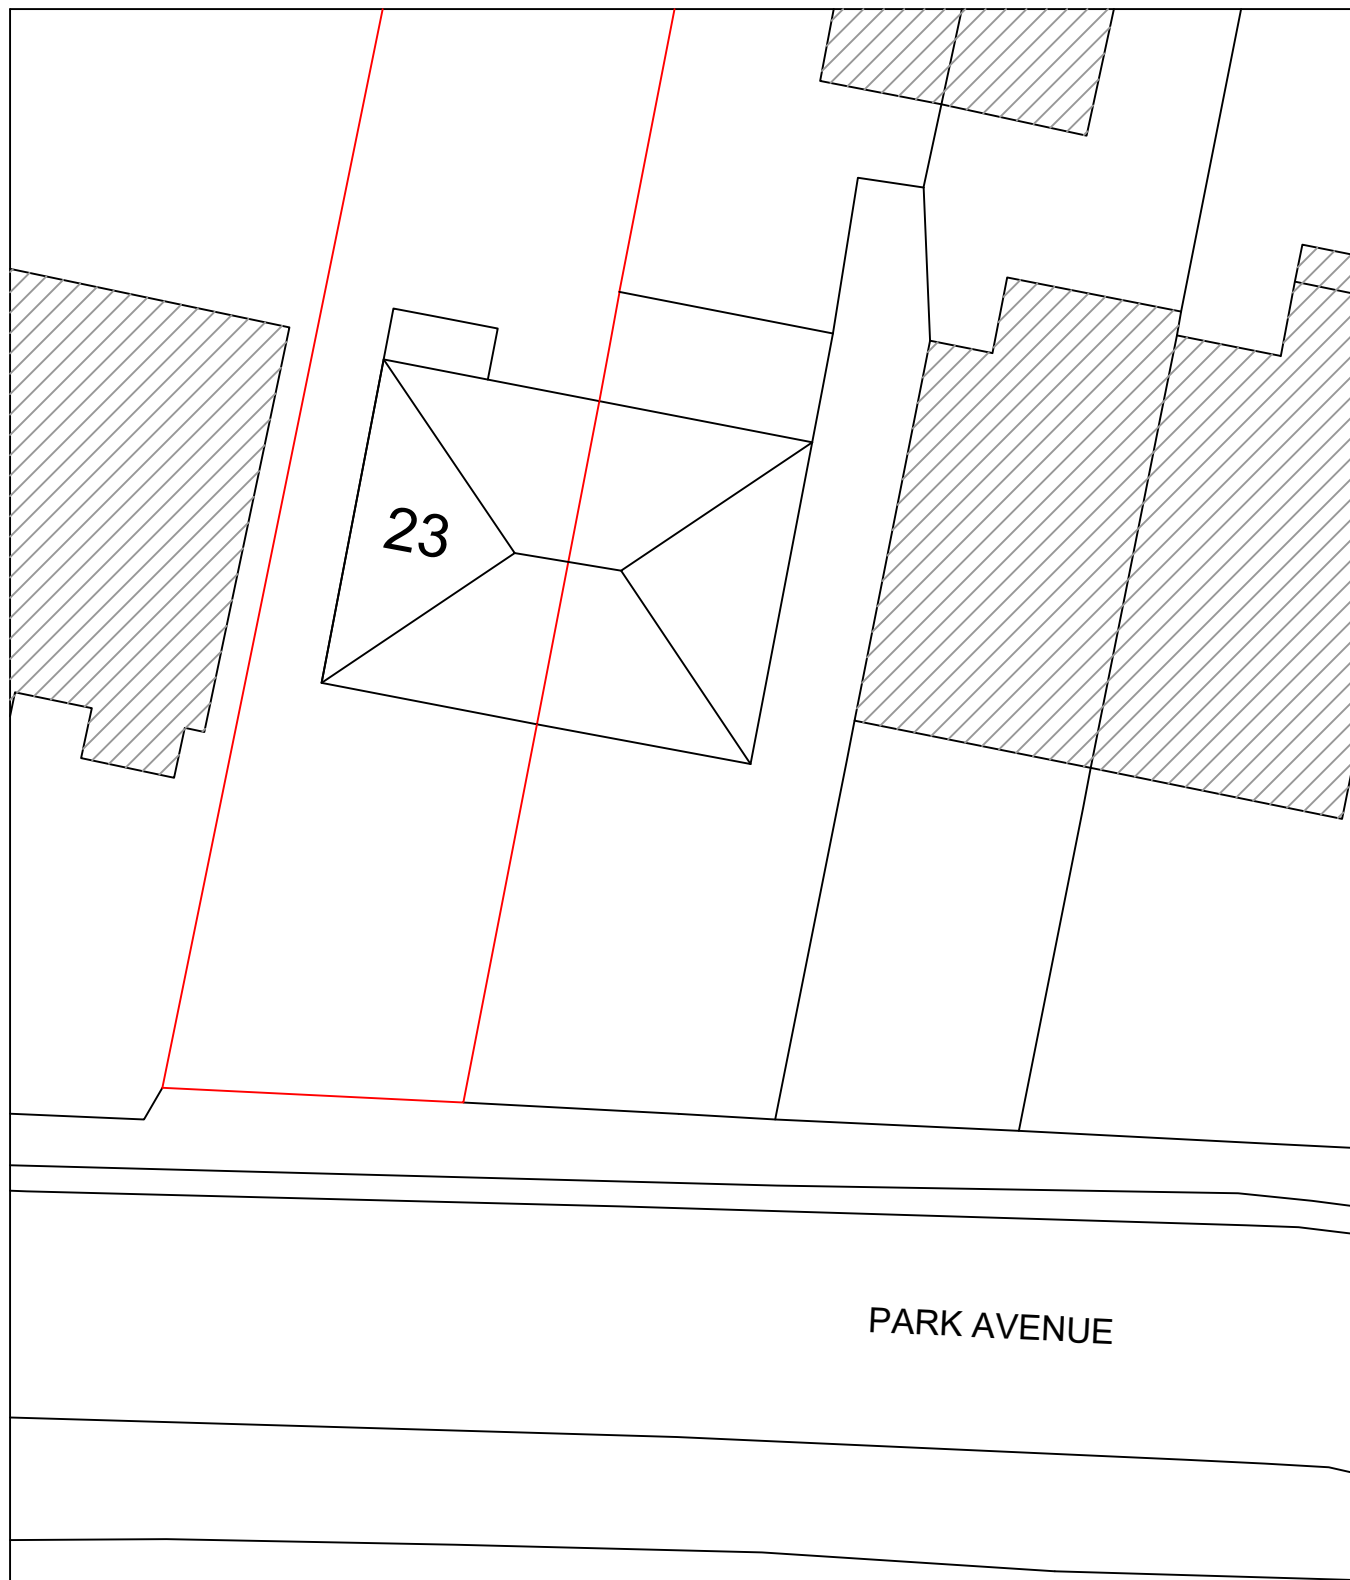

EXISTING SITE PLAN

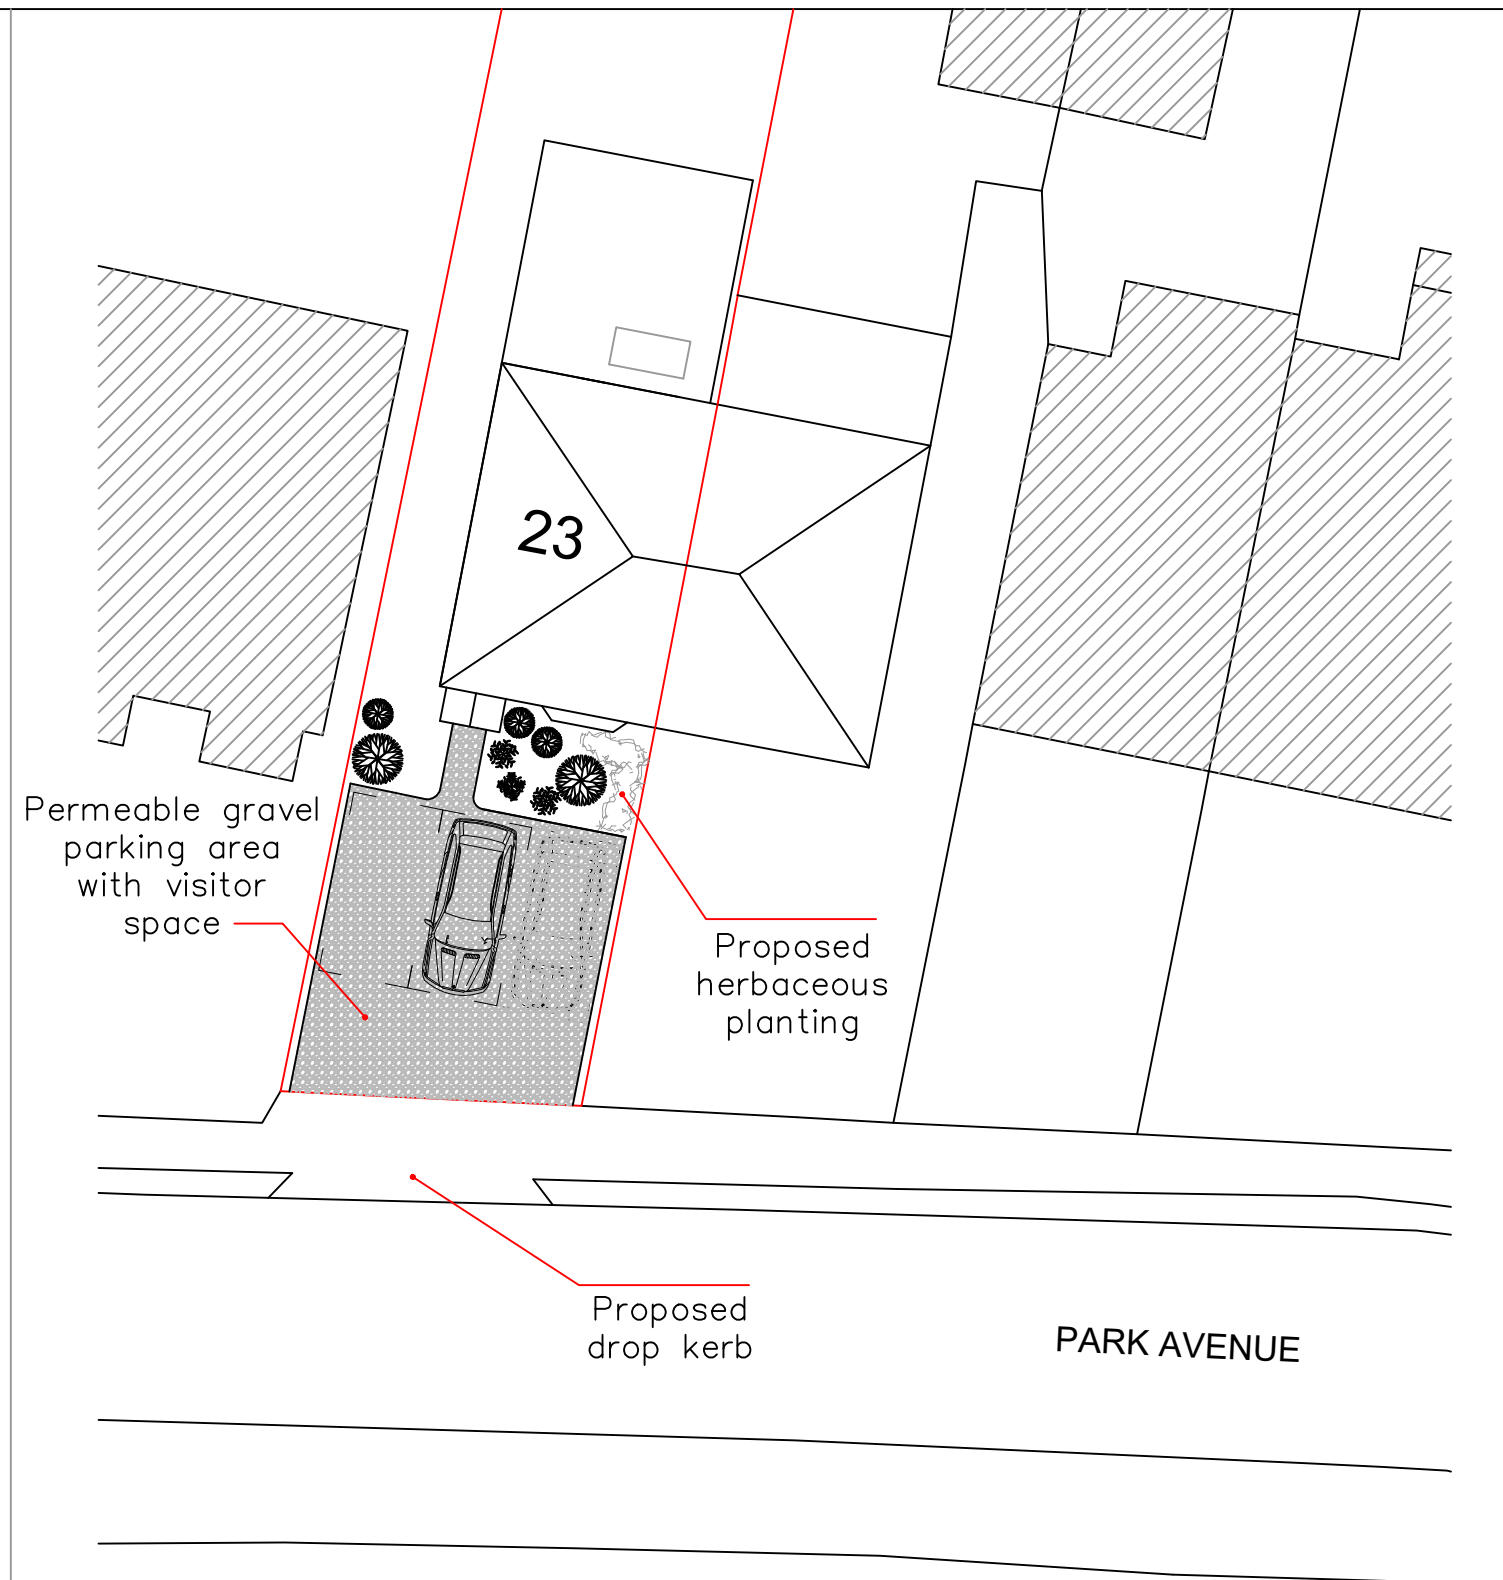

PROPOSED SITE PLAN
(with Landscaping)

PROPOSED REAR EXTENSION
For Mr J. Douglass
23 Park Avenue, Waterlooville, Hampshire. PO7 5DN

0 1 2 3 4 5 10m
1:200 SCALE (at A3)



Novium Architectural
Surveying & Design

Drawing No.	Date: 29-07-21
06	Drawn By: TRH
REV	Date: