


NOTES:

Dimensions to be checked on site before commencing work. Any discrepancies shall be reported to the architect immediately.


Do not scale from these drawings except for planning purposes. Use figured dimensions only.

Where applicable this drawing is to be read in conjunction with other consultants' drawings.

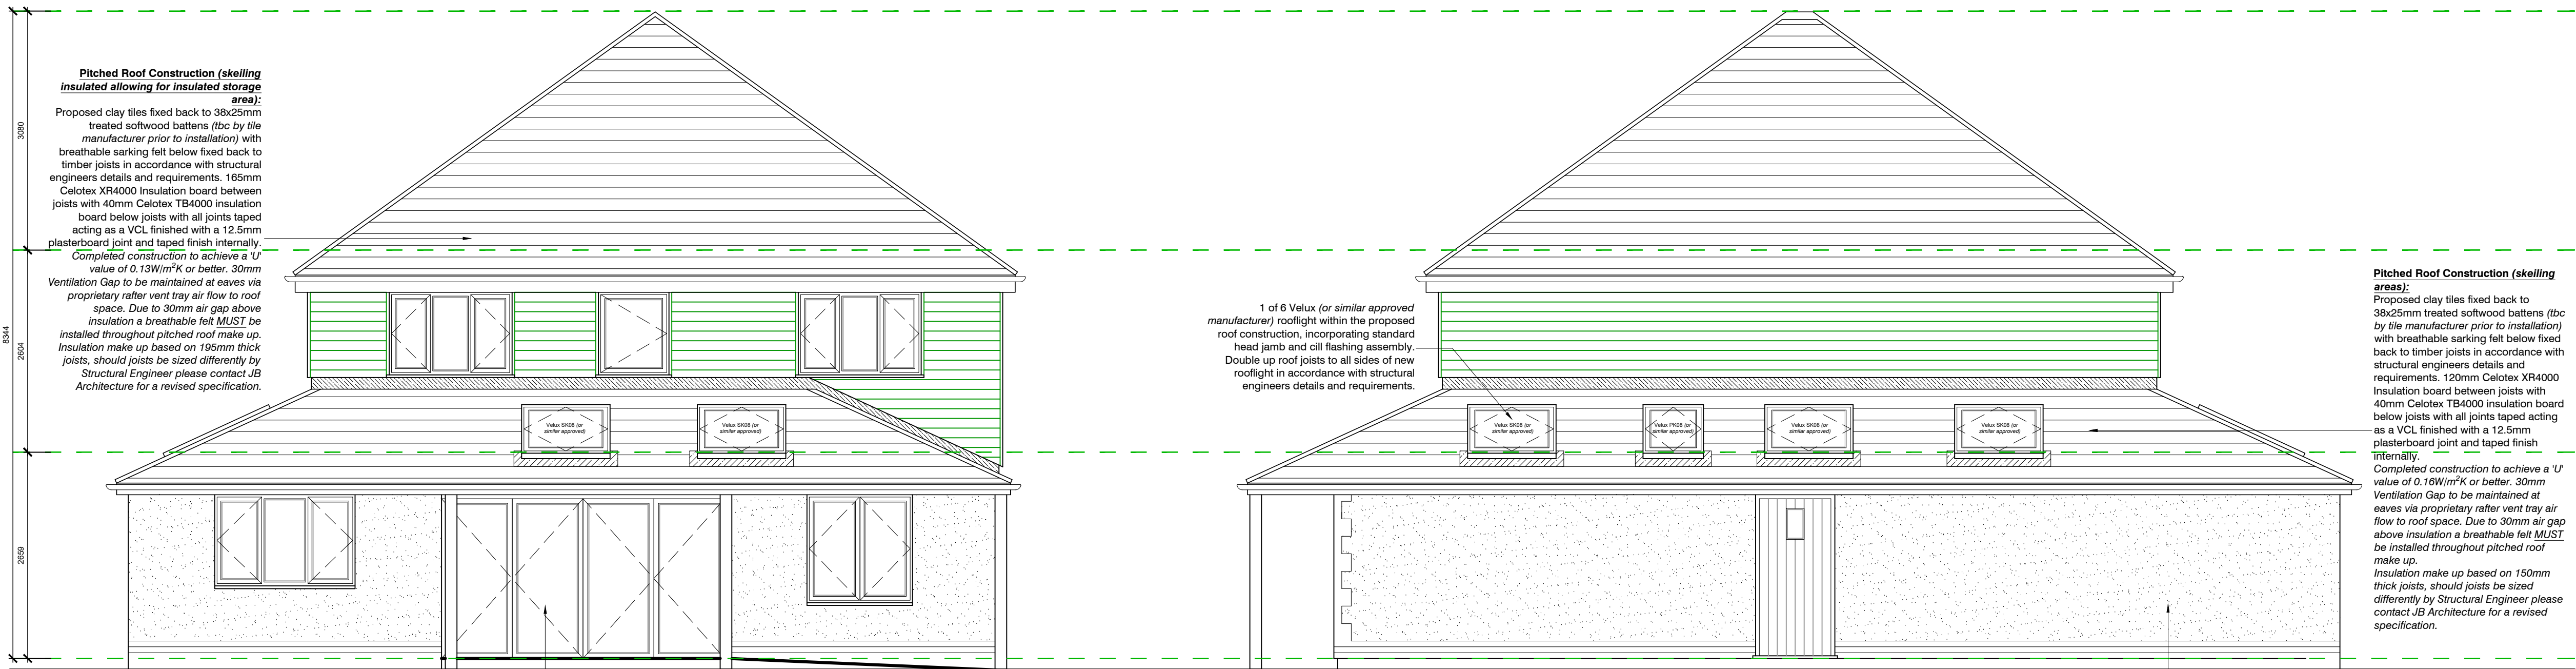

North Elevation scale 1:50

East Elevation scale 1:50

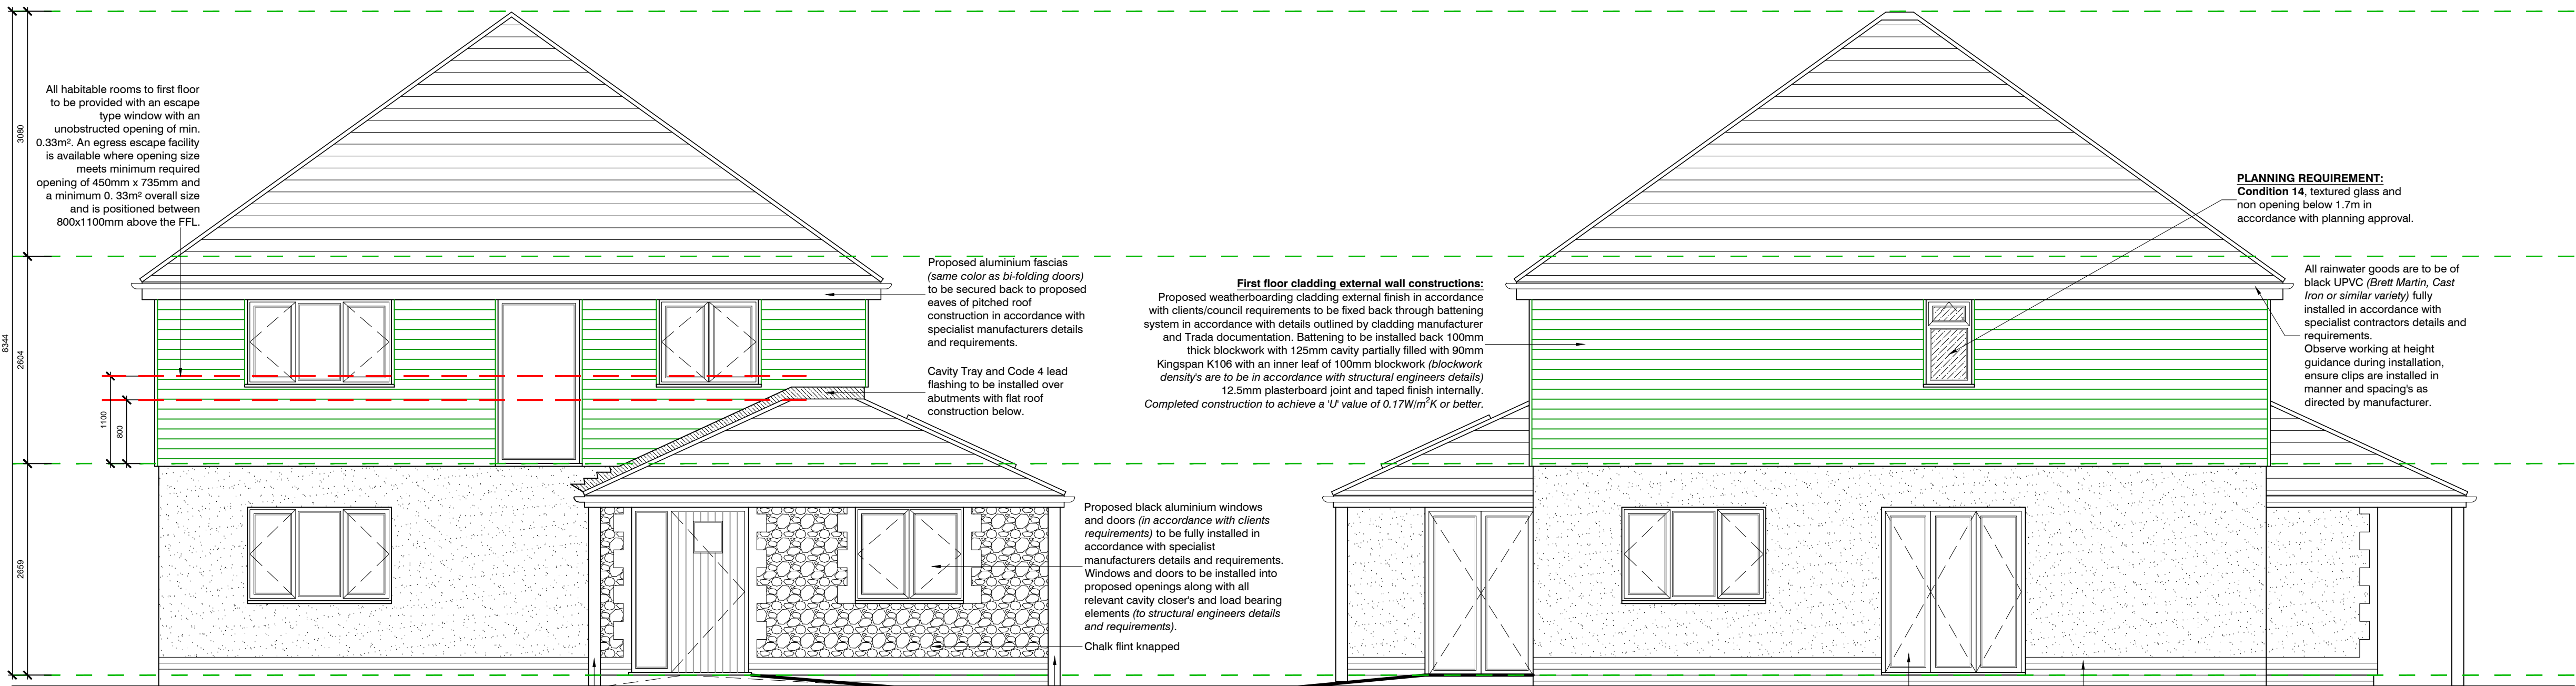

South Elevation scale 1:50

West Elevation scale 1:50

ALL JB ARCHITECTURE DOCUMENTATION IS TO BE READ ALONGSIDE BOTH THORPE ENGINEERING CONSULTANTS LTD & CGS CIVILS LTD DOCUMENTATION.

PLEASE REFER TO CONSTRUCTION NOTES FOR FULL PLANNING CONDITION REQUIREMENTS THAT NEED TO BE READ, ACTIONED AND UNDERSTOOD PRIOR TO ANY CONSTRUCTION.

IMPORTANT NOTE:
Do not scale from these drawings except for planning purposes. Use figured dimensions only.
Information relating to the structure i.e. foundation design, joist / steel sizes & padstone requirements are to be confirmed by the Structural Engineer.
Where structural items have been shown / annotated, this is indicative, details of which need further clarification from the Structural Engineer.

rev:	note:	date:
B	External material updated.	19.04.24
A	Updated with SAP assessor requirements.	16.05.23

For
MR & MRS REHILL

Project
PROPOSED 4 BED DWELLING
AT LAND NORTH OF
61 HOLLYBANK LANE
HANTS

Title
PROPOSED ELEVATIONS

Date	Drawn	Scale	Checked
SEP 2021	SR	1:50 @ A1	-
Job Number	Drawing Number	Revision	
BR.279.21	-12	B	