


PROJECT: Two Storey Side Extension DRAWING: Existing Floor Plans Scale: 1 : 50
 ADDRESS: 61 Burnside Waterlooville Hants PO7 7QG
 CLIENT: Glen and Marie-Claire Taylor Tele: 07392322553

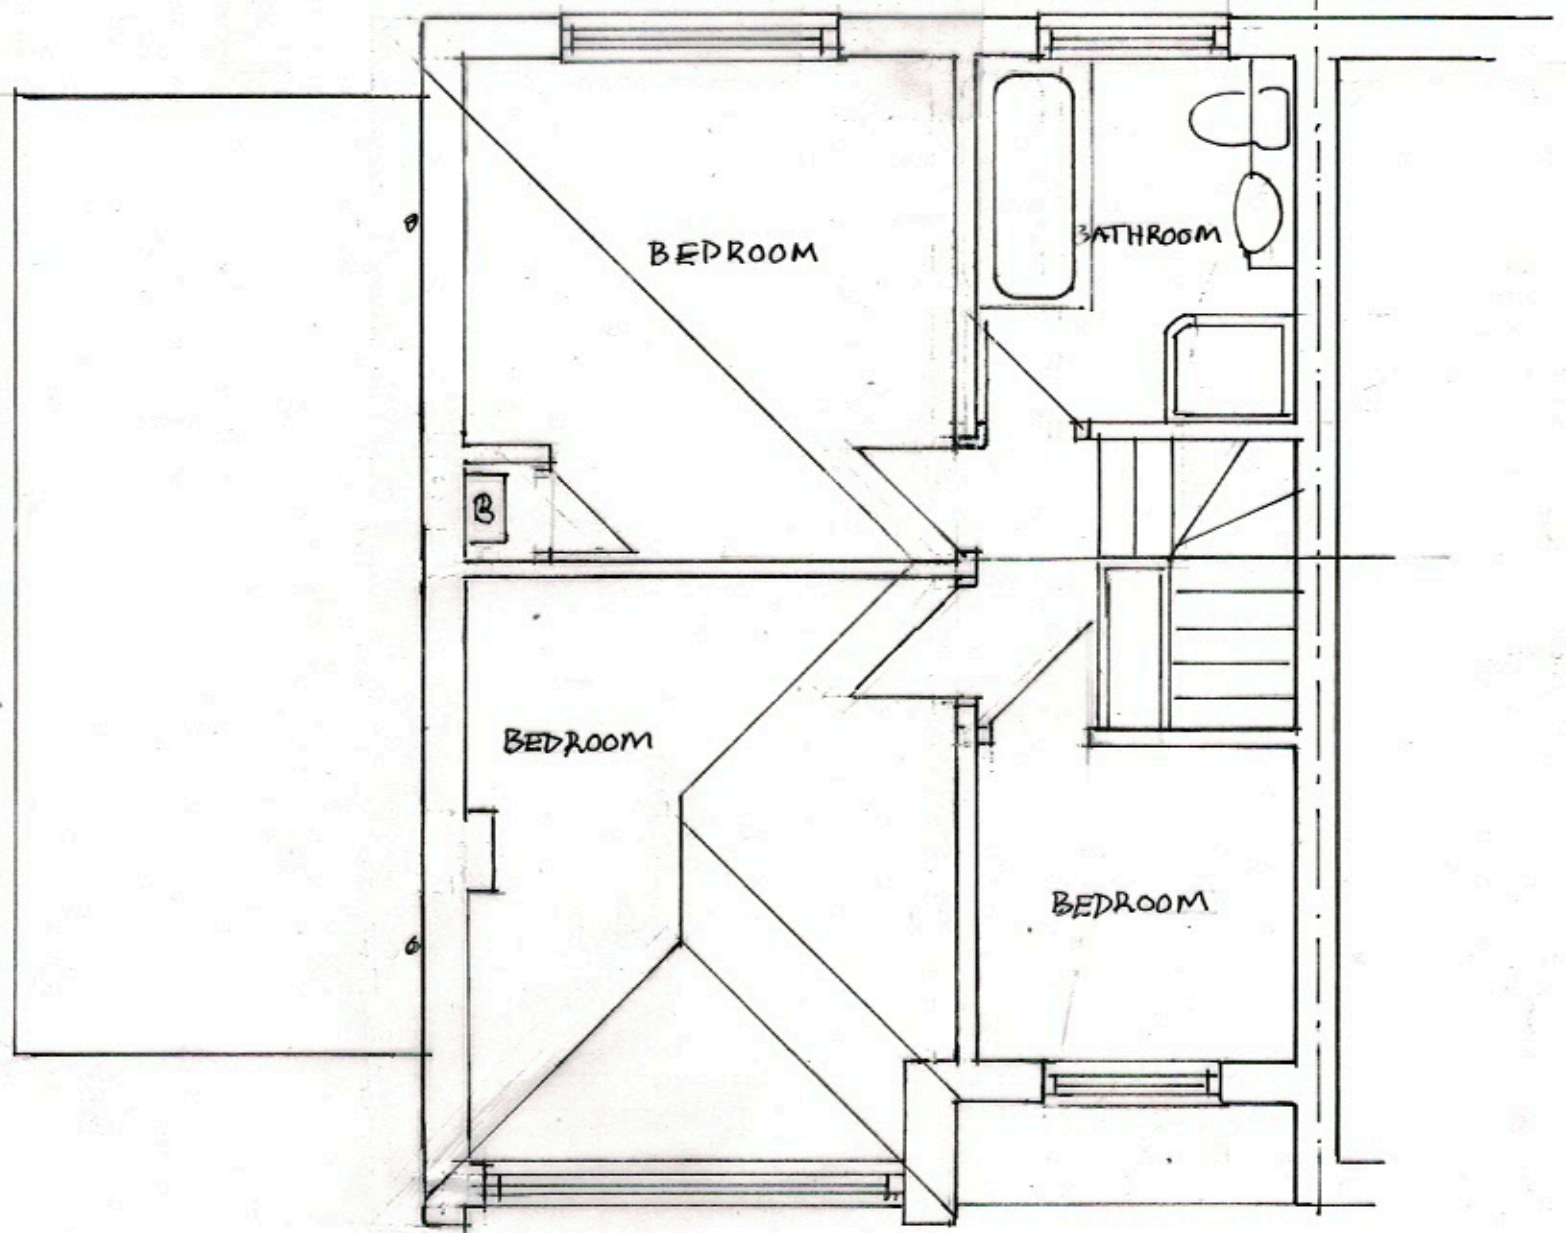


FIRST FLOOR

EXISTING I.C.
INVERT 1.5m.

EXISTING I.C.
INVERT 1.4m.

SEVP

215mm Ø SEWER PIPE

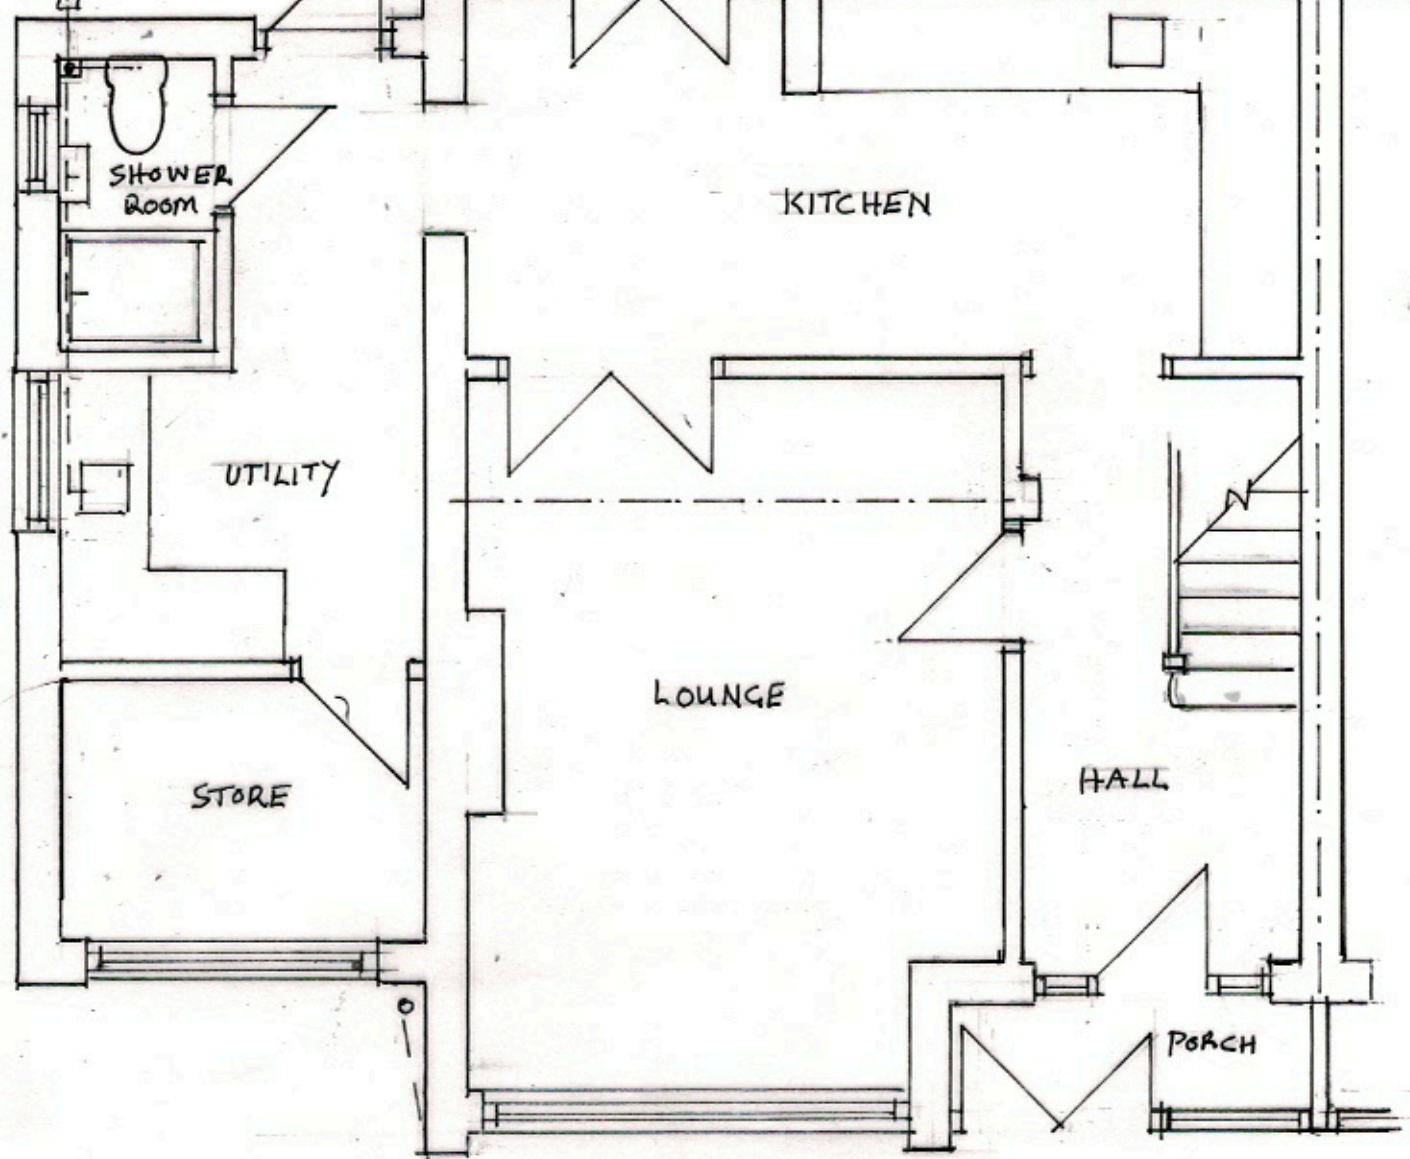

GROUND FLOOR.

EXISTING FLOOR PLANS

SCALE 1: 50 @ A3

