



50 Bath Road, Emsworth.

PROPOSED - Tree Protection Plan

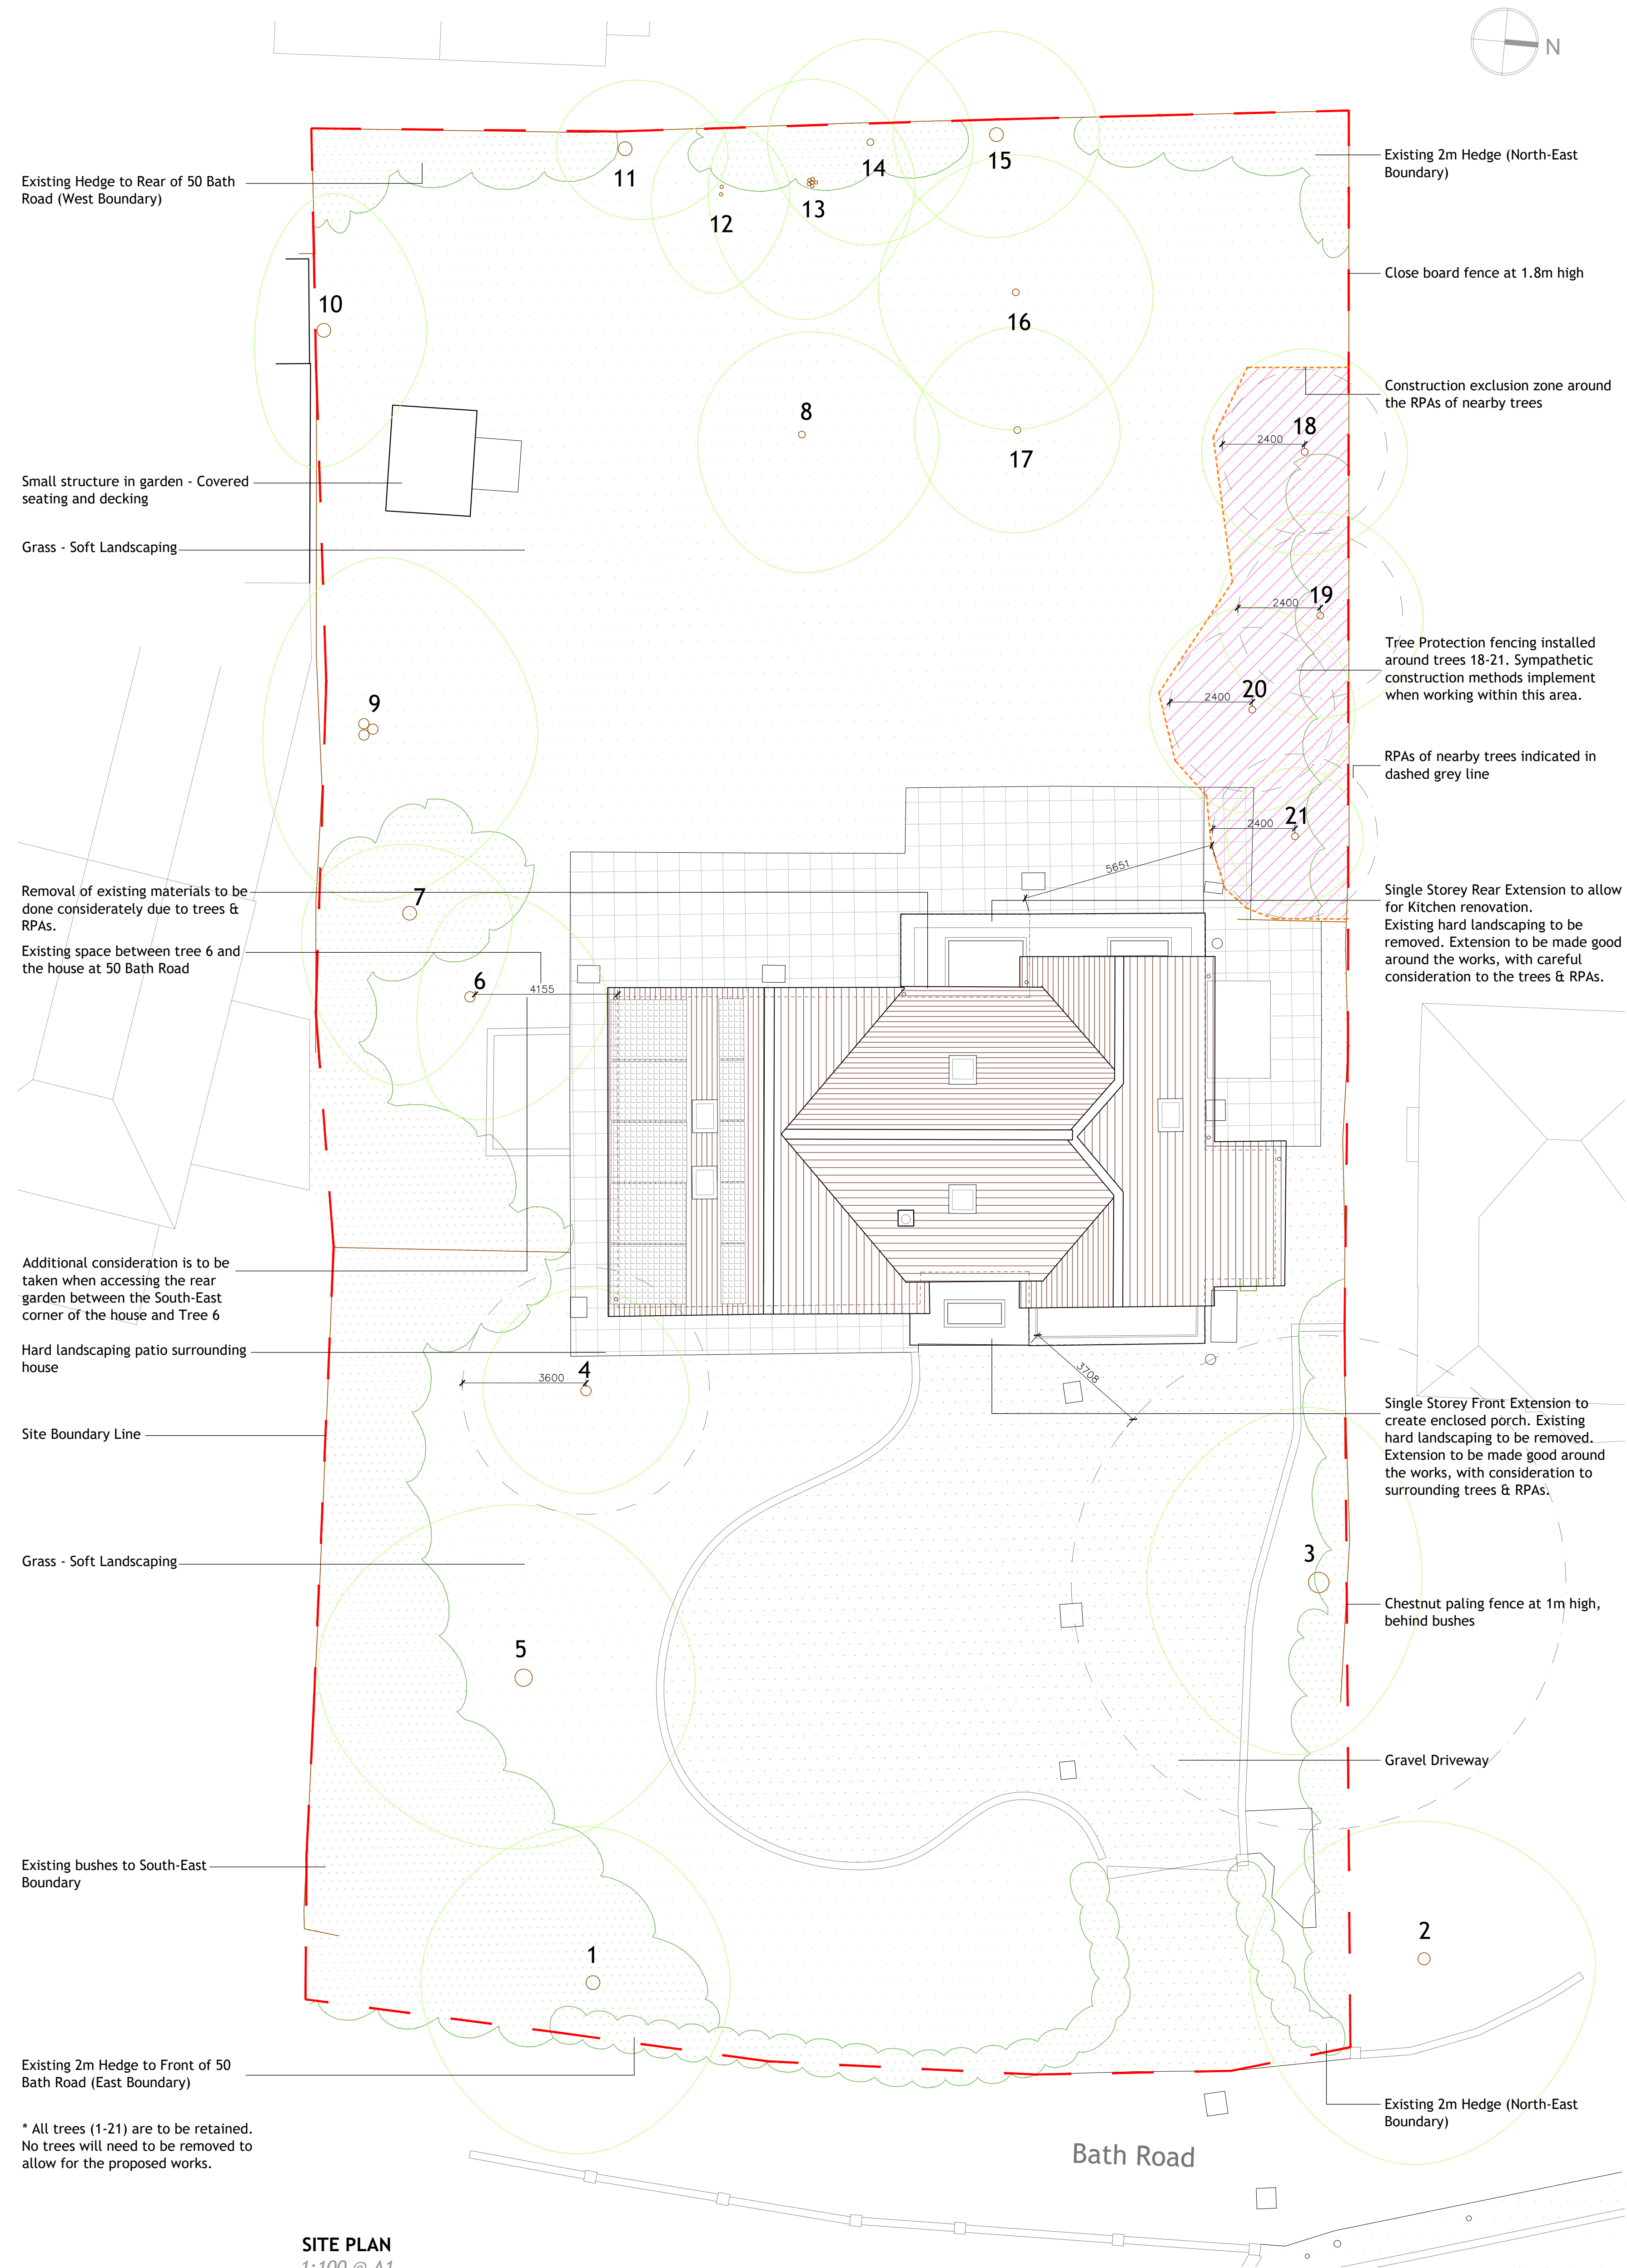

SITE PLAN
1:100 @ A1

Protective Barrier
[diagram not to scale]

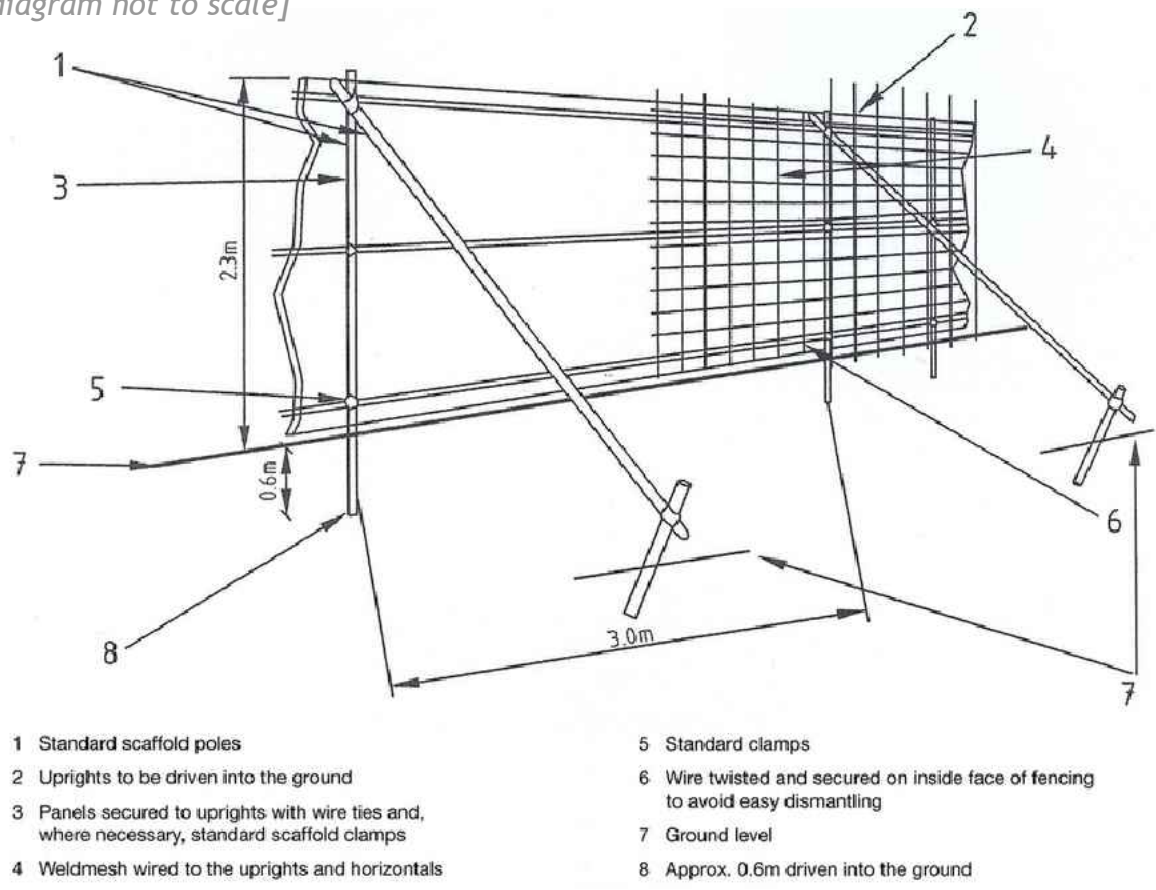

Tree Protection

Tree Protection using fencing:
The Construction exclusion zone in the root protection area surrounding retained trees that must be protected from any disturbance by construction activity. All the protective measures should be installed before the start of any site works. No protective measures should be removed or temporarily dismantled during the works. Protective fencing should be installed at the location shown on the tree protection plan by the heavy dashed orange line.

NOTES:

Dimensions to be checked on site before commencing work. Any discrepancies shall be reported to the architect immediately.

Do not scale from these drawings except for planning purposes.

Use figured dimensions only.


Where applicable this drawing is to be read in conjunction with other consultants' drawings.

All drawings to be read in conjunction with specification and all other drawings including structural engineer and mechanical and electrical drawings / specification

LEGEND:

- Fencing for protection: Tree protection categorised in accordance with BS 5837: 2012
- Construction exclusion zone in accordance with BS 5873 [6.2.3].

Multi directional tree canopy:

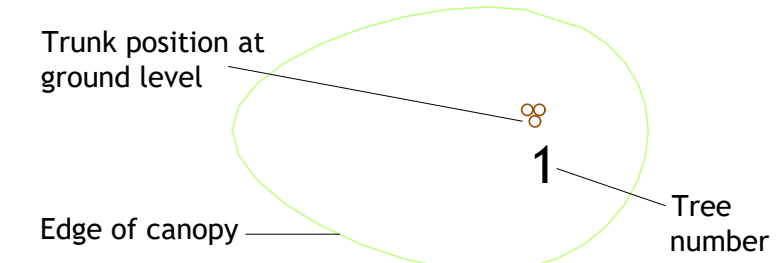

Tree species should be confirmed by a arboricultural consultant is critical.
Trunk sizes are measured at 1.5m above ground level.

hd
architects

Helyer Davies Architects Ltd
1 The Old Flour Mill,
Emsworth, PO10 7BT
01243 370 715

www.hdarchitects.co.uk mail@hdarchitects.co.uk

PROJECT
50 Bath Road
Emsworth
Hampshire
PO10 7ER

DRAWING
Proposed
Tree Protection Plan

SCALE
as noted @ A1

DATE October 2022
DRAWING NUMBER
22019-03

DRAWN EK
REVISION
*