




FRONT ELEVATION - SOUTH

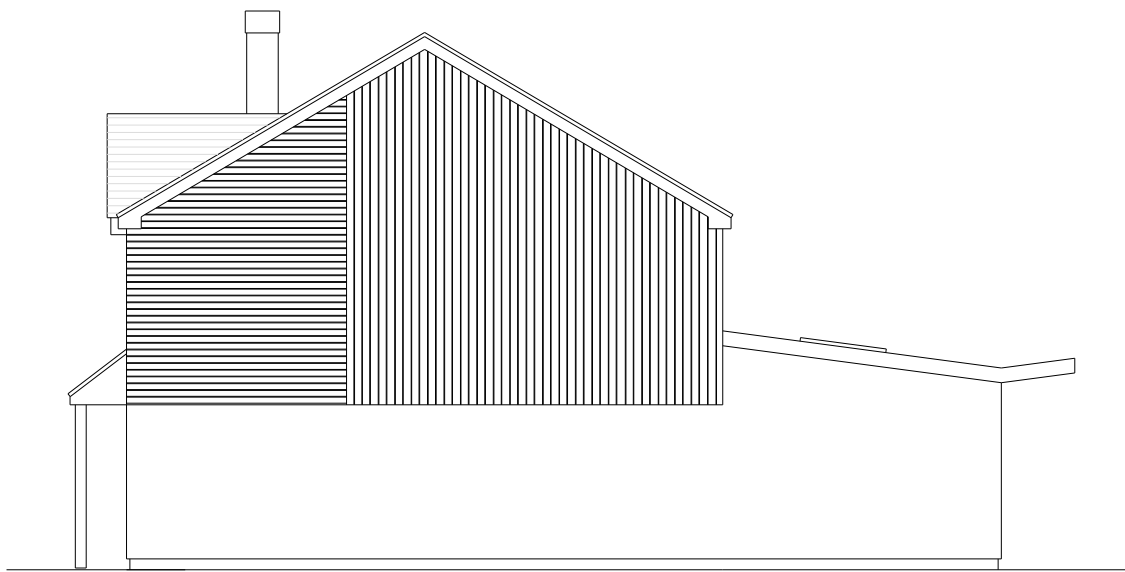


SIDE ELEVATION - EAST




REAR ELEVATION - NORTH

PROPOSED
ELEVATIONS
SCALE 1:100

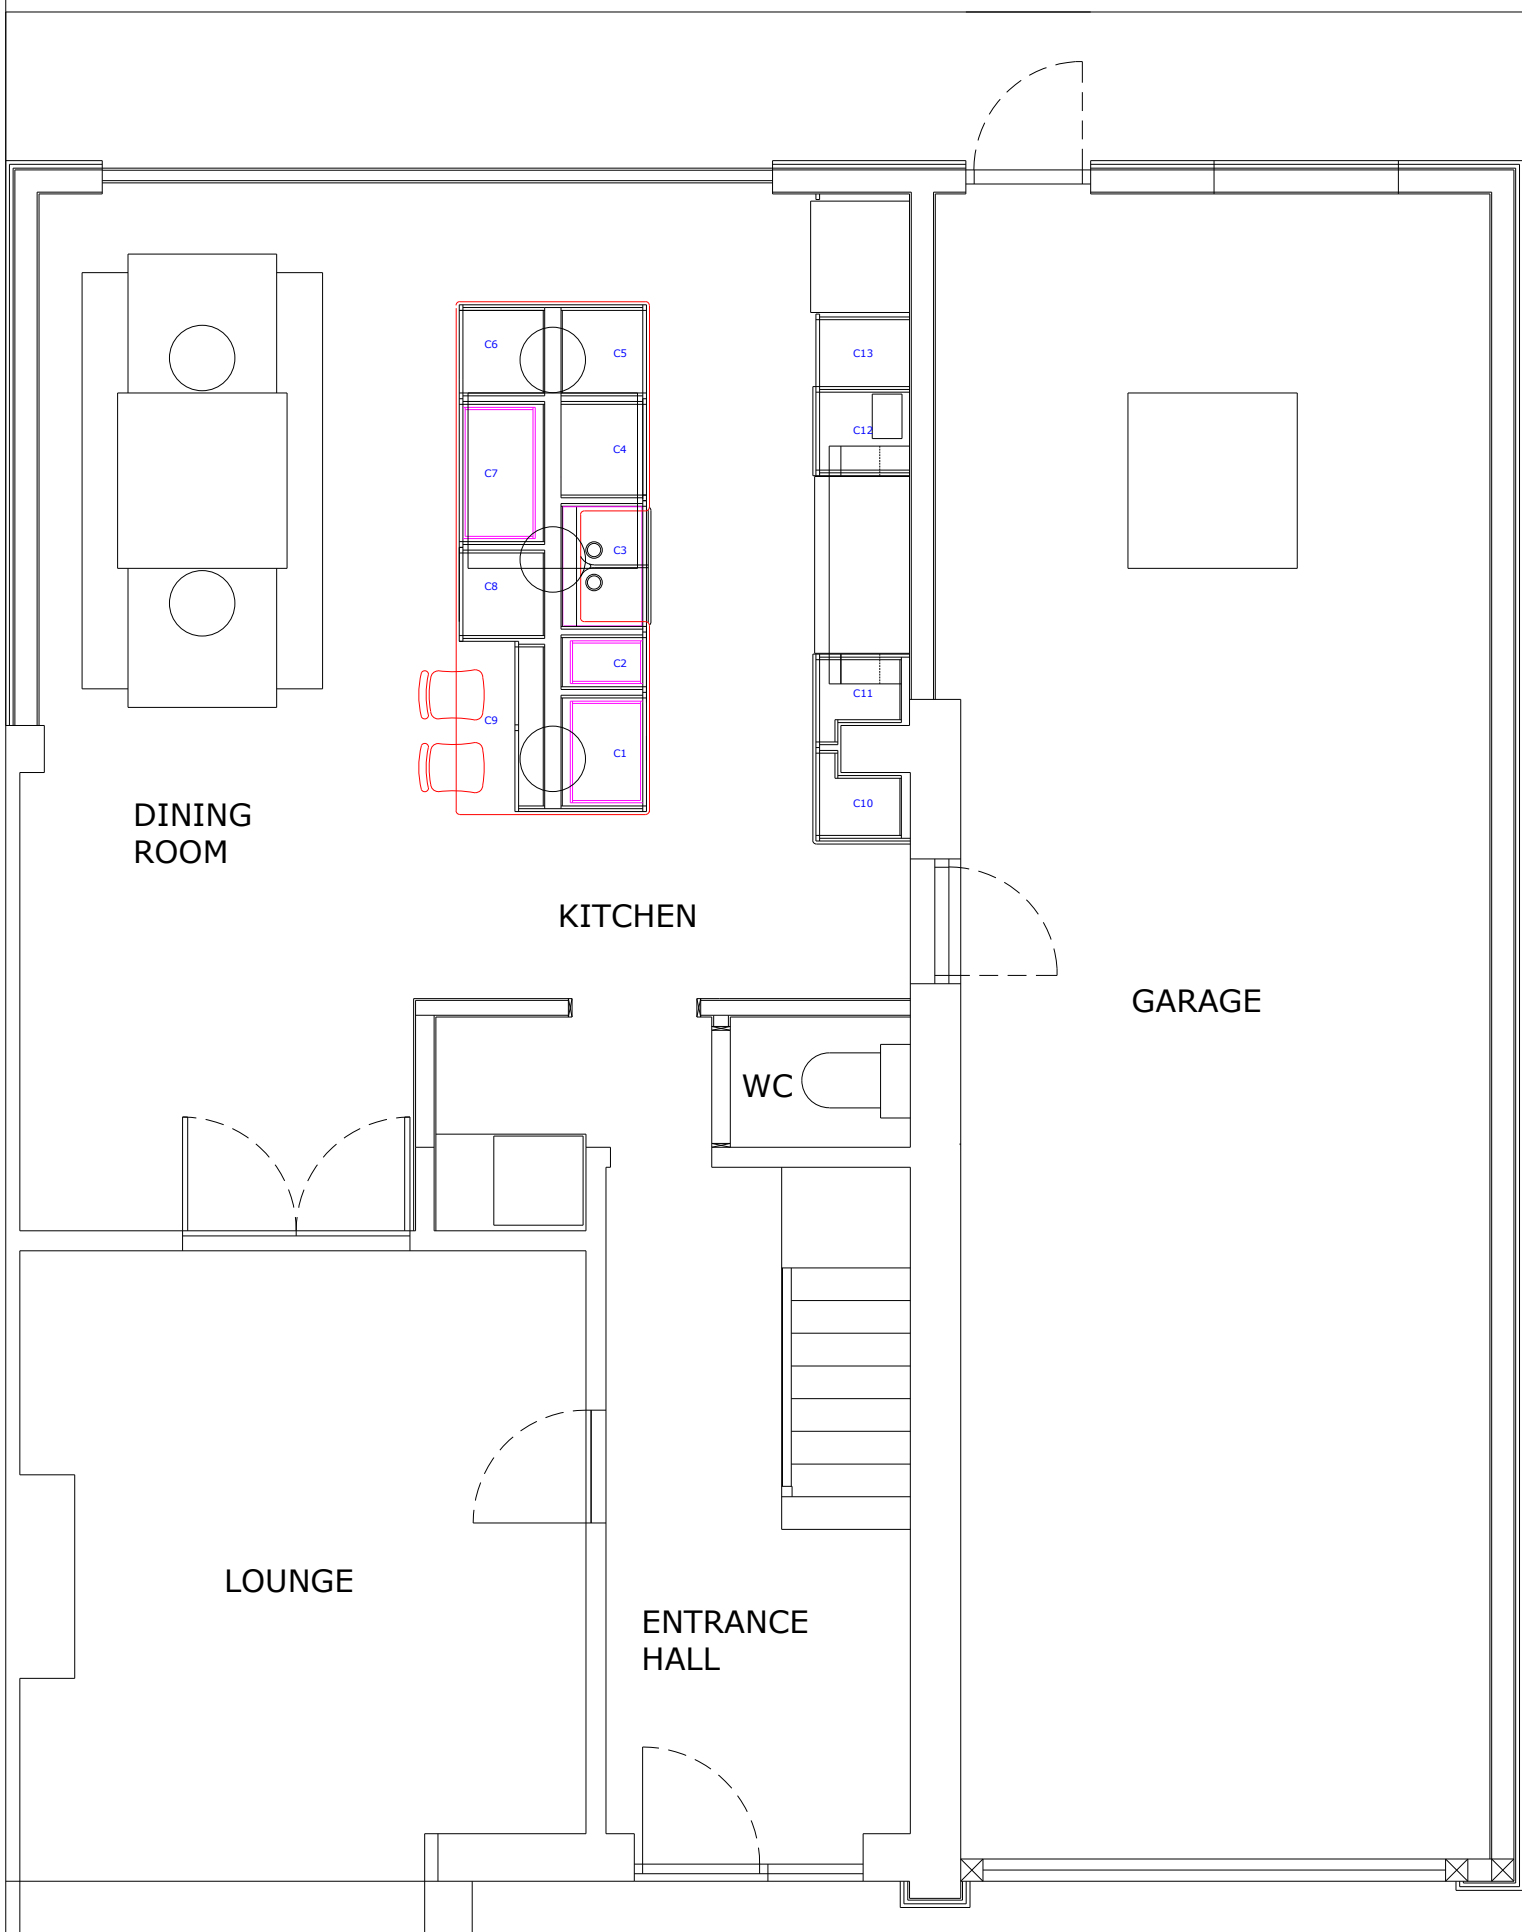

PROPOSED GROUND FLOOR PLAN
SCALE 1:50

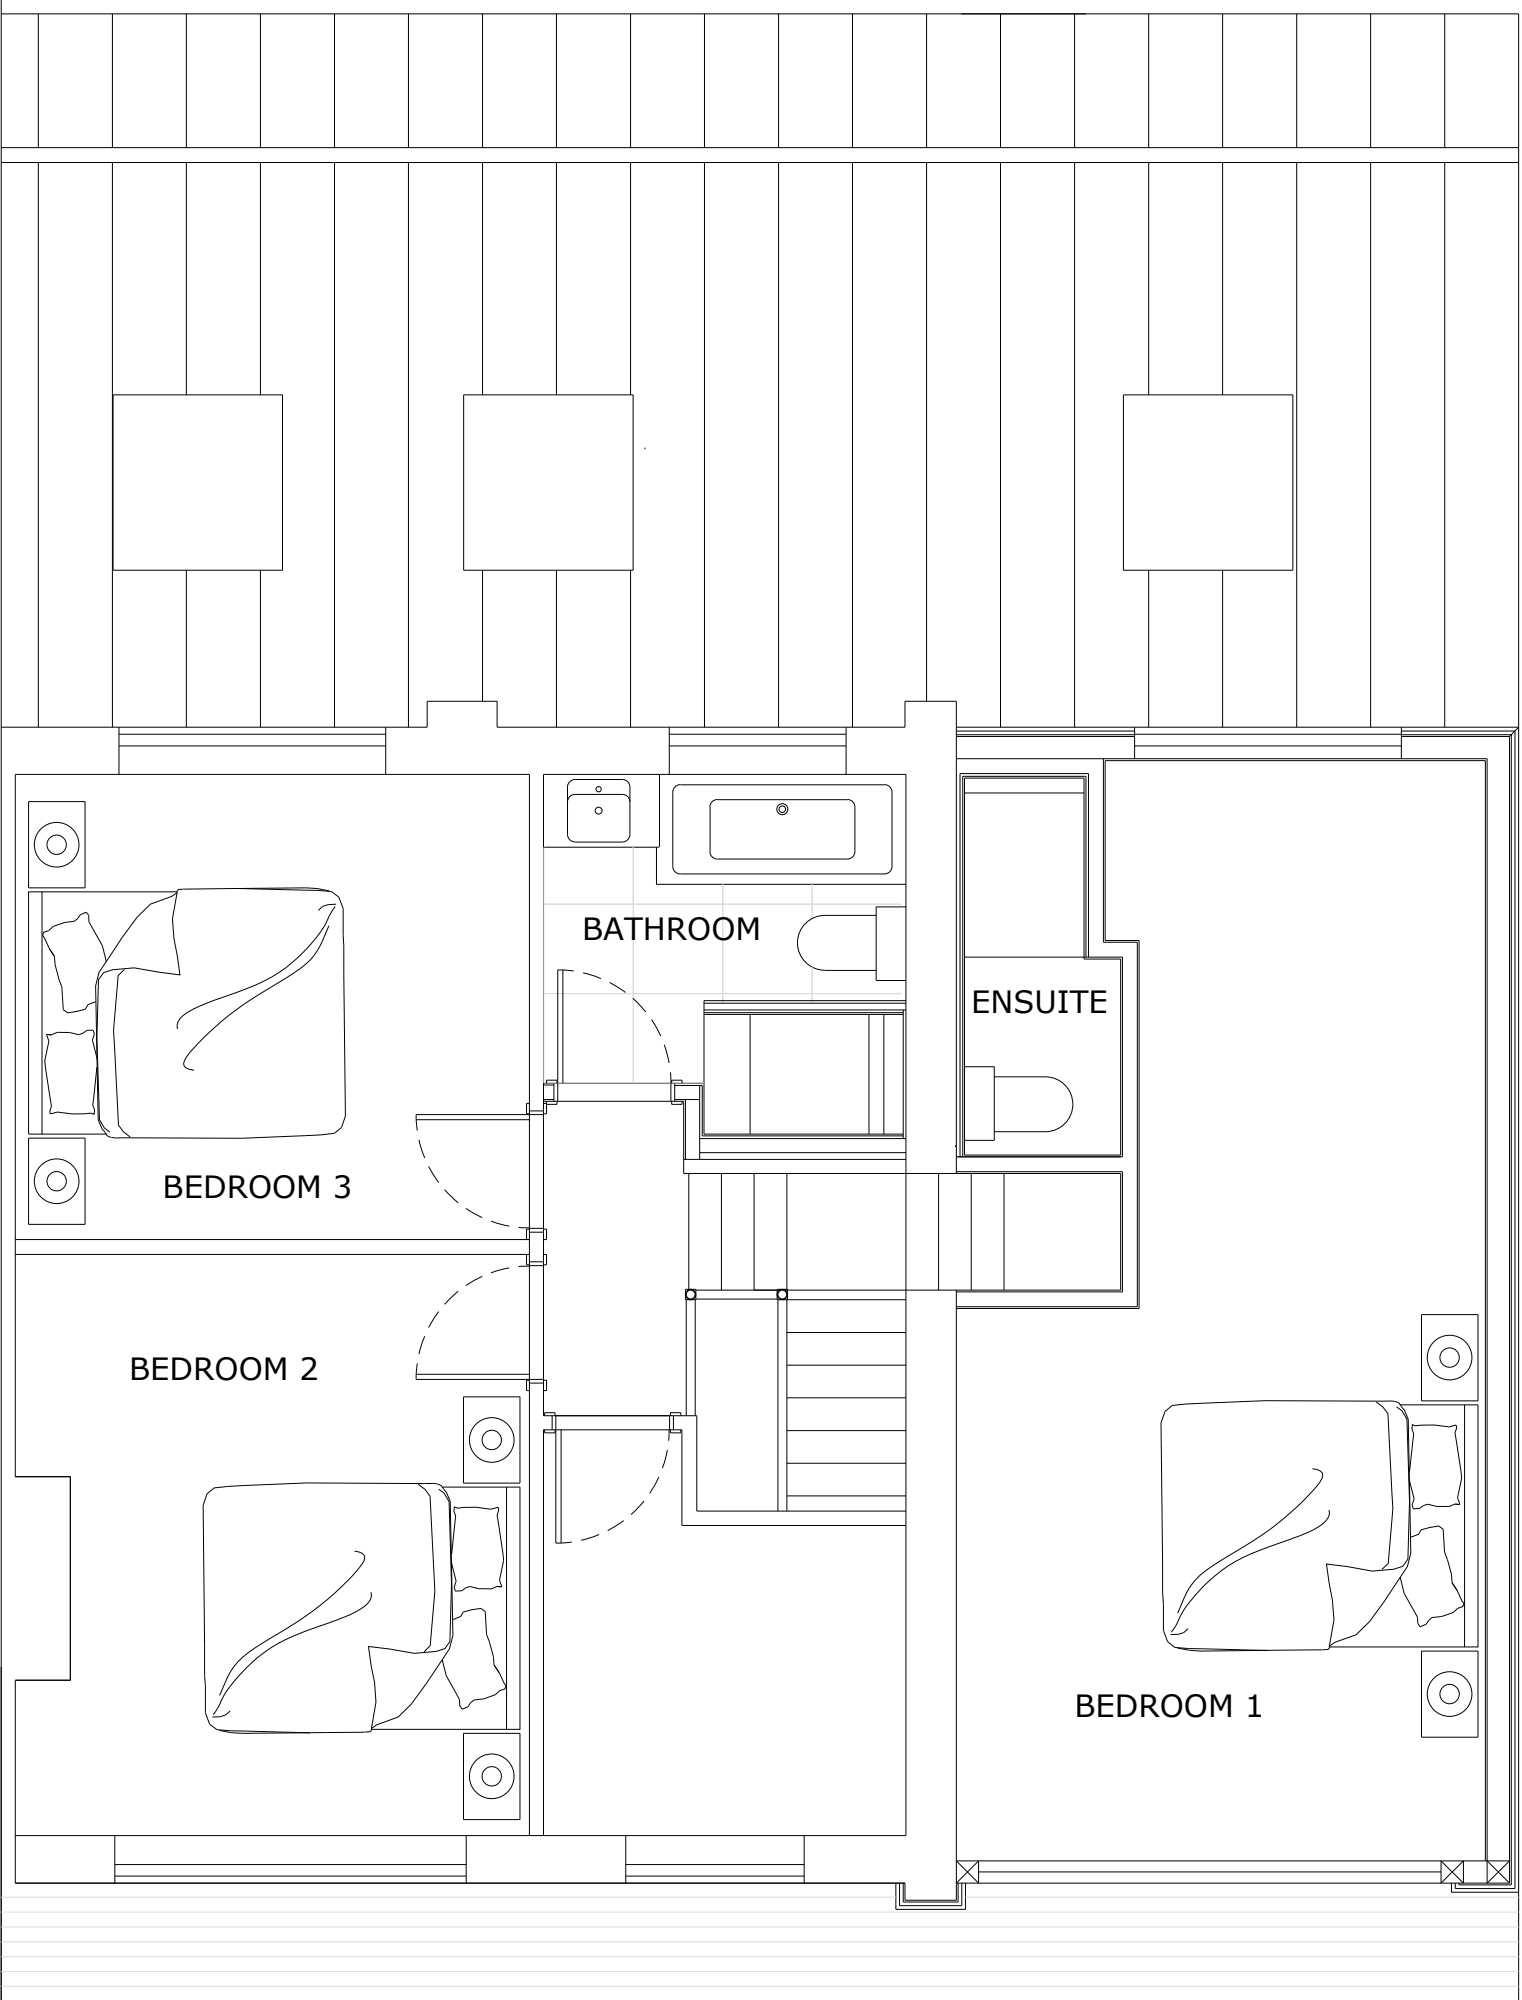

PROPOSED 1ST FLOOR PLAN
SCALE 1:50

B	09.12.2024	Update porch to concrete flat roofing tiles & extension roof tile to be the same or equivalent to the existing tile.	CL
A	20.09.2024	Provide proposed car parking	CL
A	20.09.2024	Provide Proposed 1st Floor Plan	CL
A	20.09.2024	Amend plan description from 'Existing' to 'Proposed'.	CL
Revision	Date	Amendment	Initials

- Notes
1. Do not scale from this drawing, except for planning purposes. Use figured dimensions only.
 2. All dimensions must be checked on site prior to commencement of work.
 3. Where applicable this drawing is to be read in conjunction with other consultants drawings.
 4. This drawing is the copyright of Chris Loader of Hambledon Ltd, it is not to be copied or disclosed to a third party without prior consent.



Chris Loader of Hambledon
Designers & Manufacturers of Bespoke
Furniture & Buildings


52 . Inhurst Ave . Waterlooville . Hants . PO7 7QR
mob: 07545444956 e: chrisloader02@Gmail.com

Client Name
Mr & Mrs C S Loader

Project Address
**52 Inhurst Ave
Waterlooville
Hampshire
PO7 7QR**

Drawing Details
PLANNING
Proposed Elevations, Ground Floor & 1st
Floor Plans

Drawing	Scale
Site Plan	As per OS
Elevations	1:100 @ A1
Floor Plan	1:50 @ A1

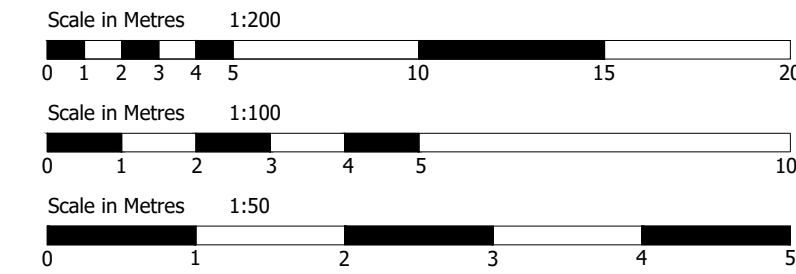

Date	Drawn	Checked
01.07.2024	CL	CL
Job Number	Drawing Number	Revision
LOA003	02	B