



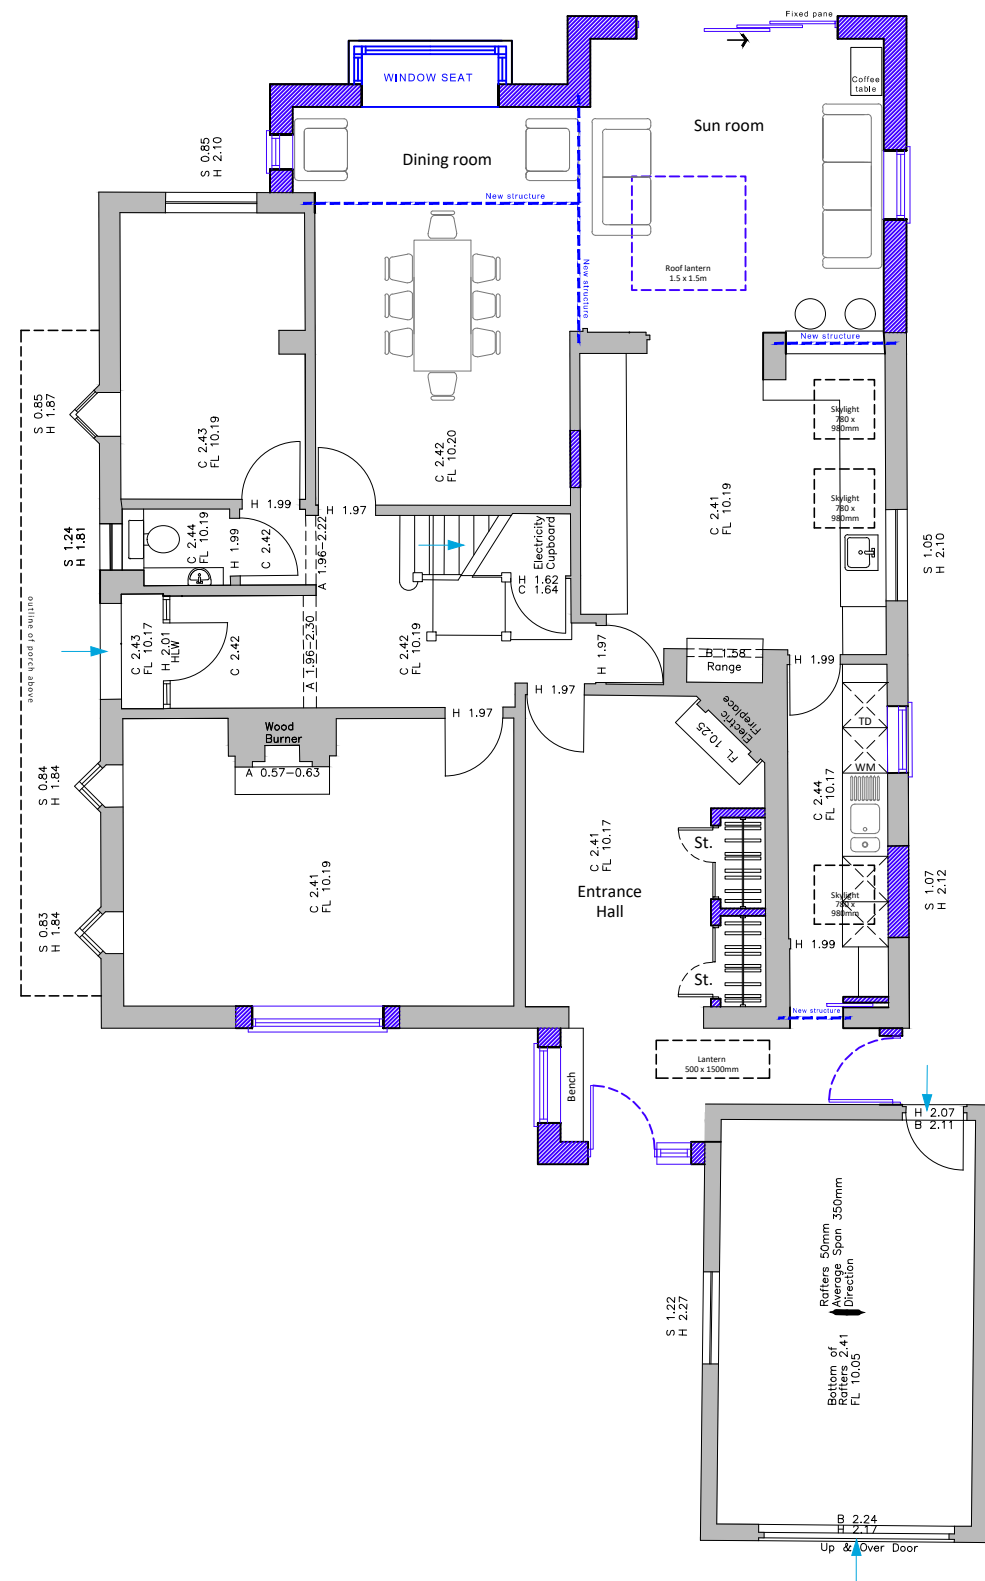

Ground floor plan

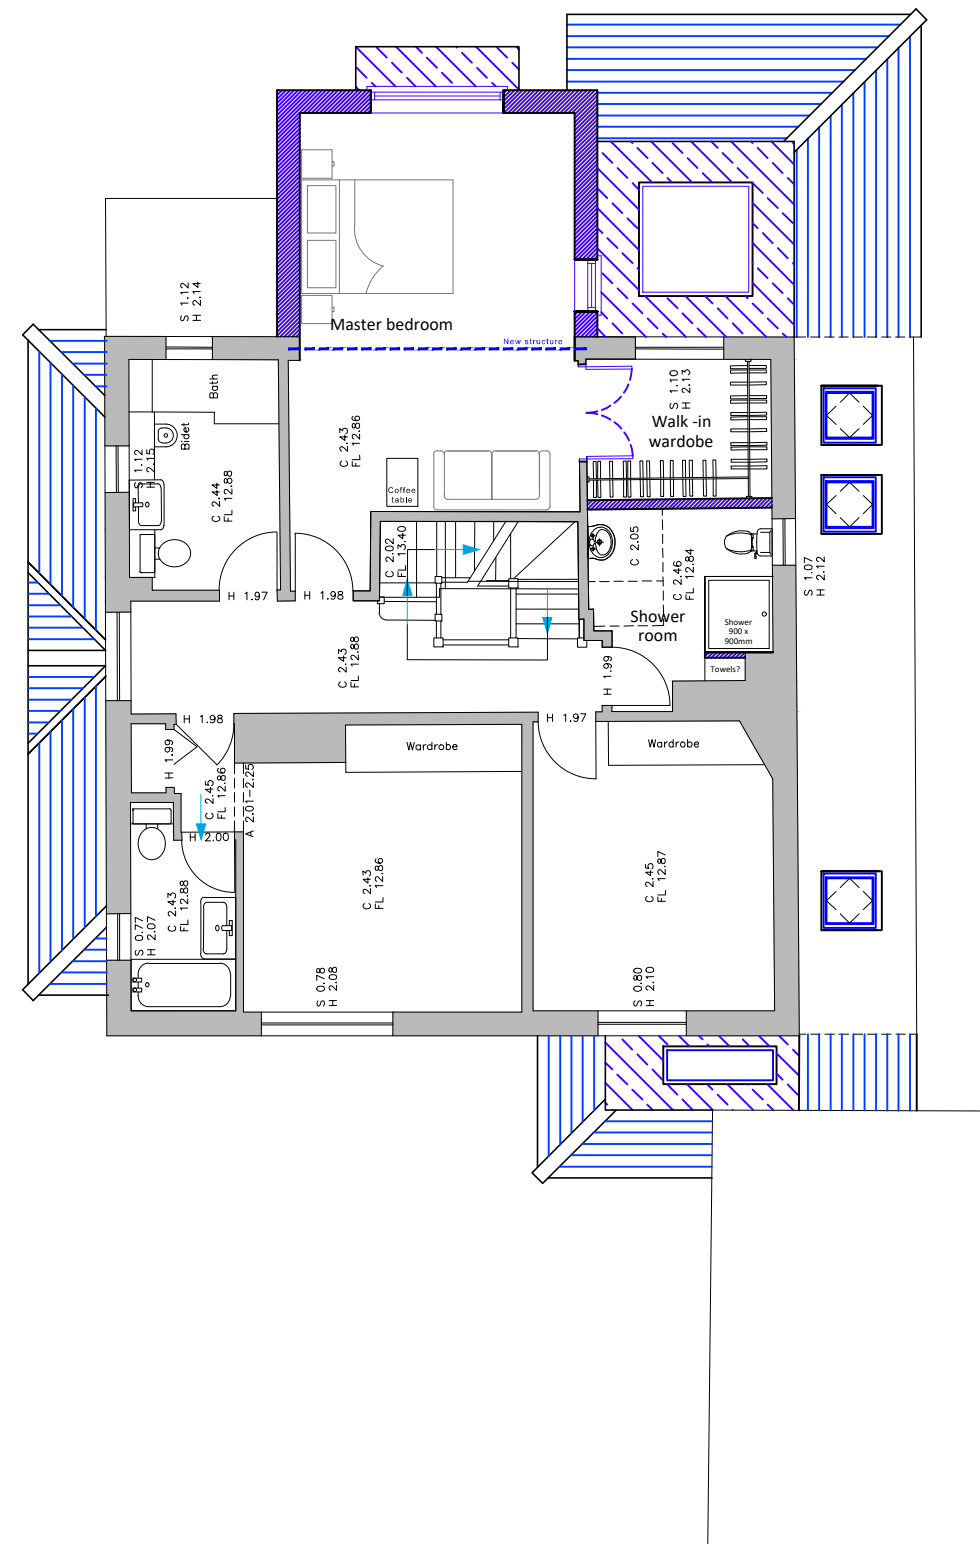


First floor plan

(second floor unchanged in new proposal)

Existing walls 

Proposed walls 

Proposed structure 

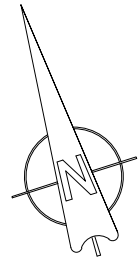

Proposed floor plans scale 1:100



For MR & MRS WEST	Title PROPOSED FLOOR PLANS	Office Tel: 01243 933732									
Project PROPOSED EXTENSION AT FRAMFIELD, 2 ELM ROAD, WADE COURT HAVANT, PO9 2SZ	<table><tr><td>Date</td><td>Drawn</td><td>Scale</td><td>Checked</td></tr><tr><td>MARCH 2023</td><td>JB</td><td>1:100 @ A3</td><td>-</td></tr></table>	Date		Drawn	Scale	Checked	MARCH 2023	JB	1:100 @ A3	-	Email: admin@jb-architecturedesign.com
Date	Drawn	Scale		Checked							
MARCH 2023	JB	1:100 @ A3	-								
	<table><tr><td>Job Number</td><td>Drawing Number</td><td>Revision</td></tr><tr><td>PL790.24</td><td>-02</td><td>B</td></tr></table>	Job Number	Drawing Number	Revision	PL790.24	-02	B	Web: www.jb-architecturedesign.com			
Job Number	Drawing Number	Revision									
PL790.24	-02	B									