


HOUSE TYPE SCHEDULE


HOUSE TYPE - C
(Refer to site location plan Drawing No. 0510 for individual house locations).

- Well Meadow No. 20
- Well Meadow No. 24
- Well Meadow No. 26

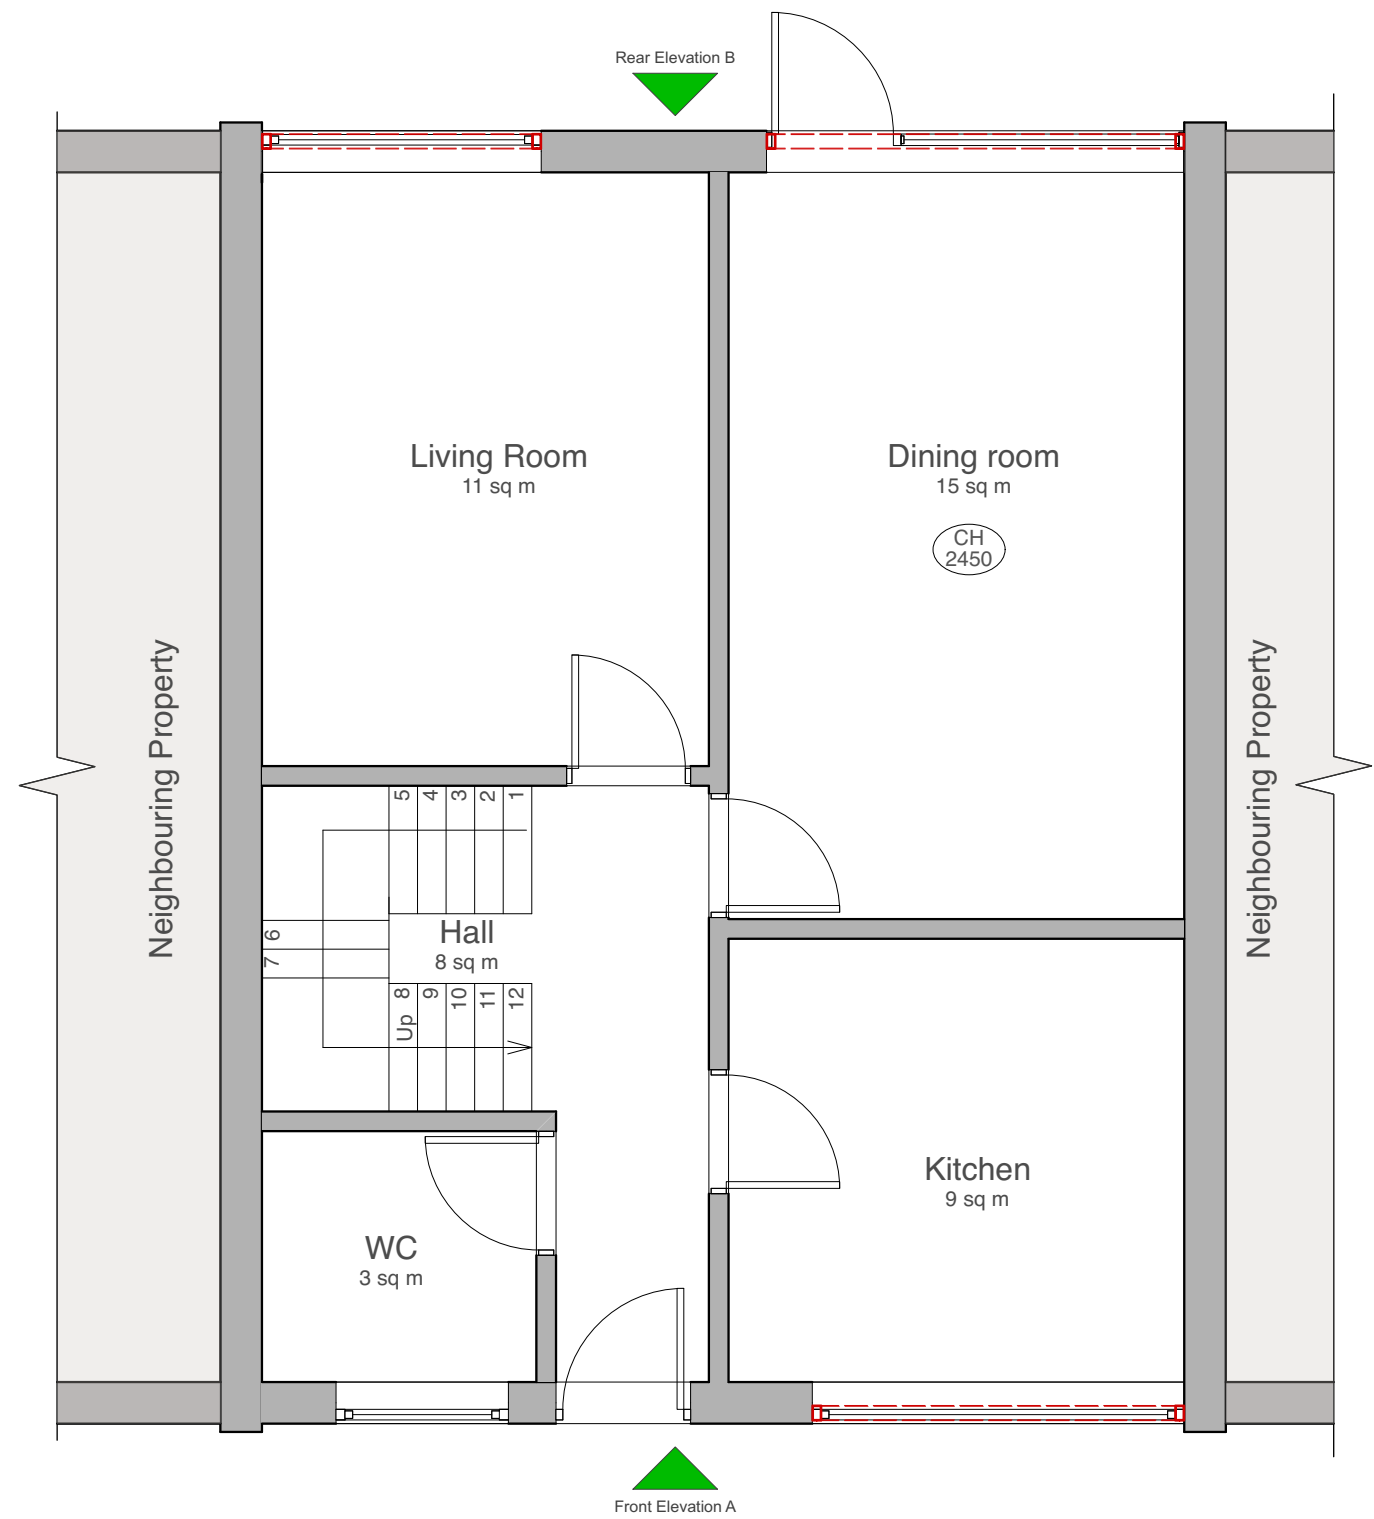


EXISTING GROUND FLOOR PLAN
GENERAL ARRANGEMENT

Scale 1:50

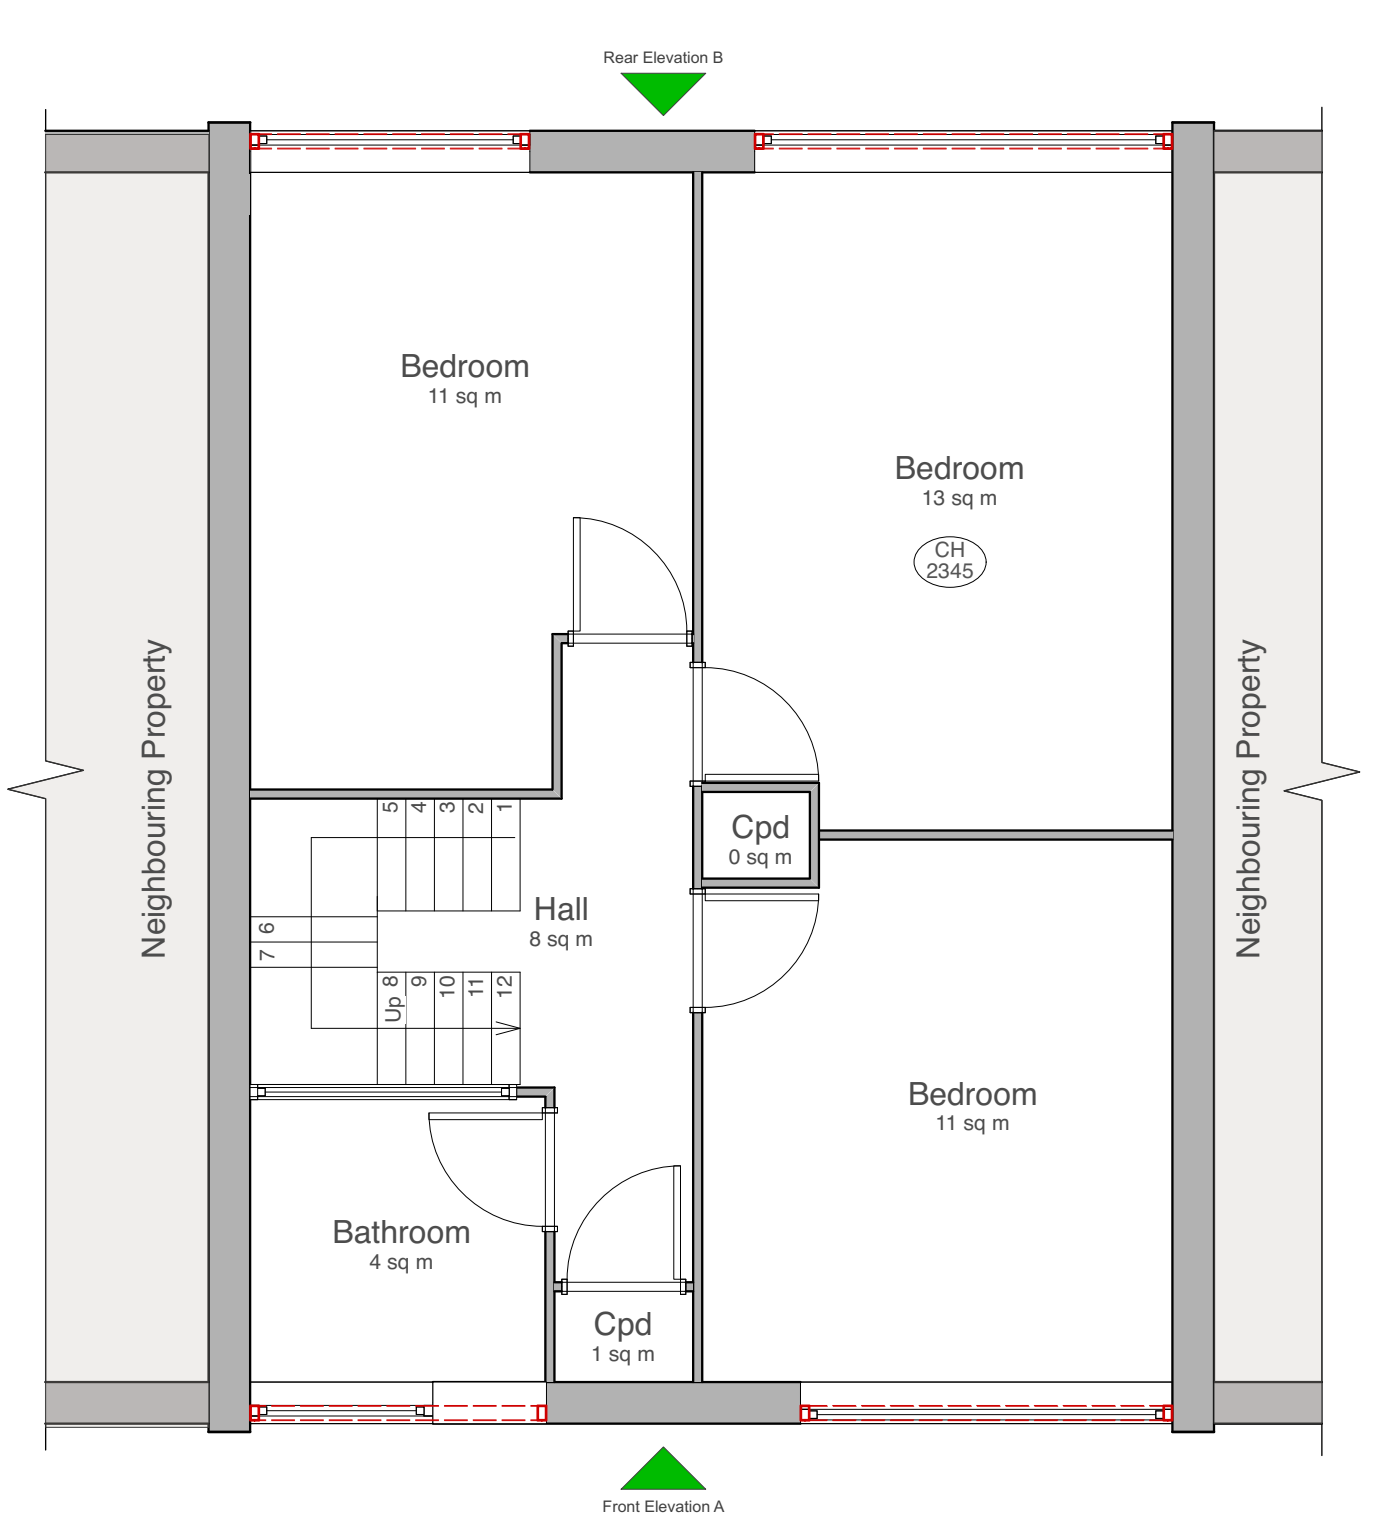


EXISTING FIRST FLOOR PLAN
GENERAL ARRANGEMENT

Scale 1:50

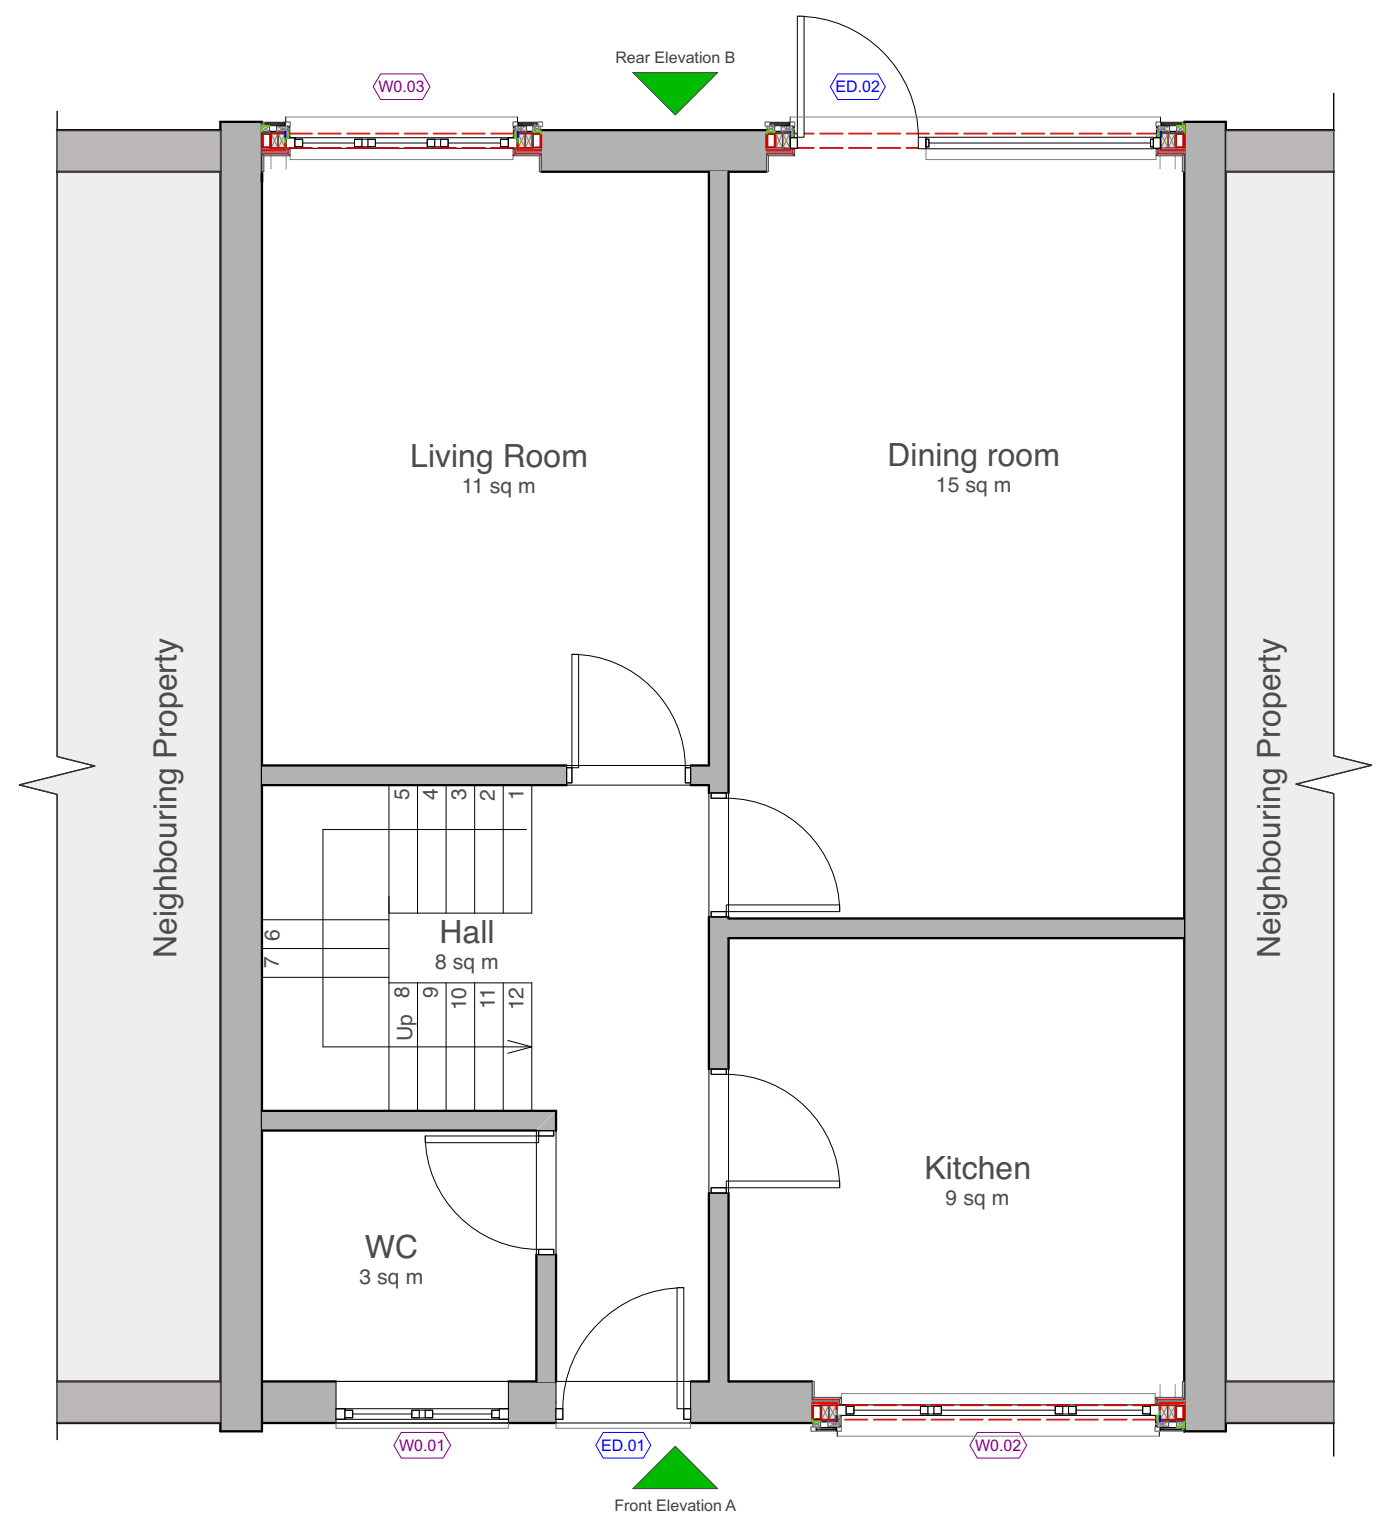

PROPOSED GROUND FLOOR PLAN
GENERAL ARRANGEMENT


Scale 1:50

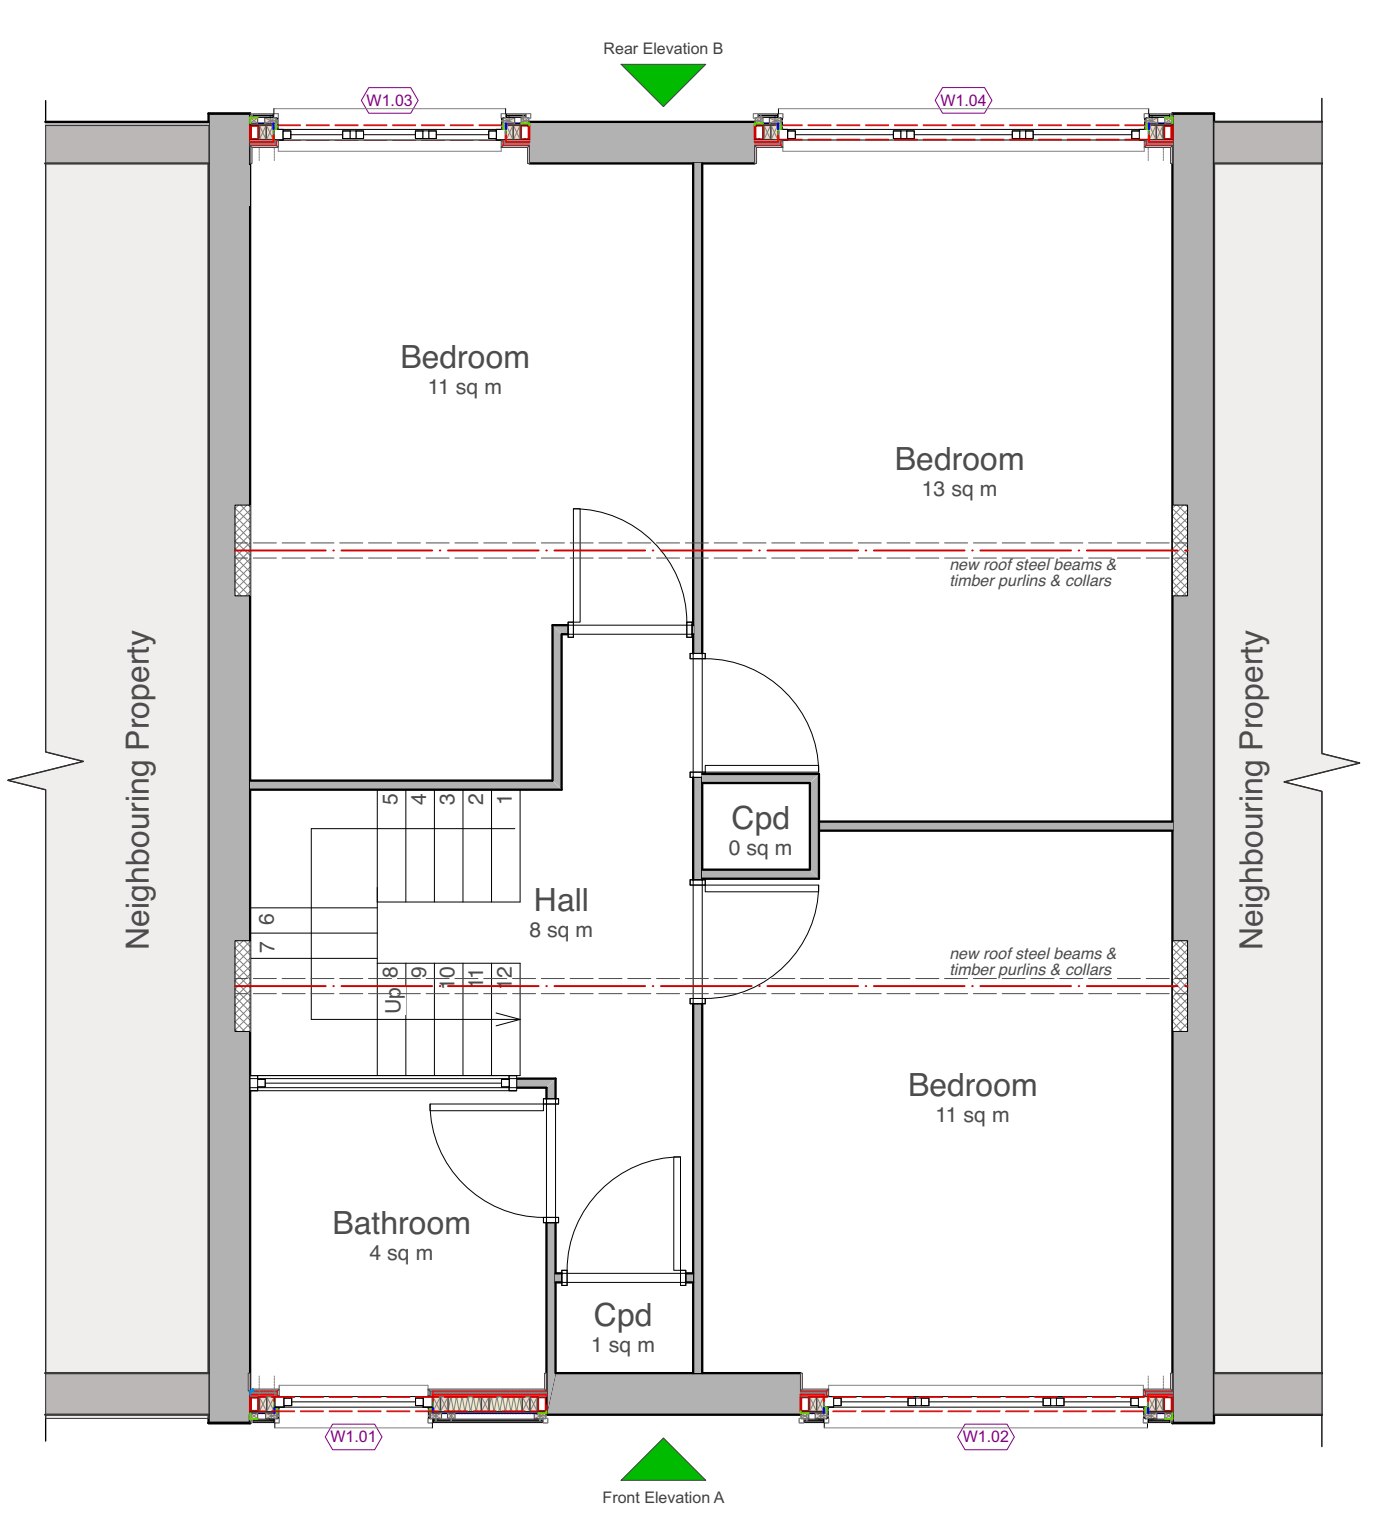

PROPOSED FIRST FLOOR PLAN
GENERAL ARRANGEMENT

Scale 1:50

EXISTING & PROPOSED GENERIC FLOOR PLANS
HOUSE TYPE - C

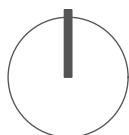

For north orientations of individual houses refer to site location plan Drawing No. 0530



Chartered Architects
Chartered Building Surveyors
Interior Designers
CDM Services

3 GP Centre, Yeoman Road,
Ringwood, Hampshire, BH24 3FF
+44 (0)1425 472 833
www.kendallkingscott.co.uk

Project
Cowplain Structural Repairs

Client
The Guinness Partnership

Scale
1:50

Paper Size
ISO A1

Filename
220324.vwx

P1	30/09/22	DM CL	Planning Application - Submission.
Rev	Date	By	Ap Note
Drawing Title Existing & Proposed Floor Plans House Type C			
Project Number	Drawing Number	Revision	
220324-0536	P1		
Date	Drawn	Checked	Purpose/Status
30/08/2022	DM	CL	PLANNING
Check all dimensions and levels on site			

Only to be used on the site for which designed. The electronic transmission of designs/information contained in this drawing is carried out entirely at the User's risk and Kendall Kingscott Ltd. will have no liability for any errors or inaccuracies arising therefrom. The production of amended or updated information from the said designs/information by the User is entirely the responsibility of the User and Kendall Kingscott Ltd. shall have no responsibility in respect thereof whatsoever.