



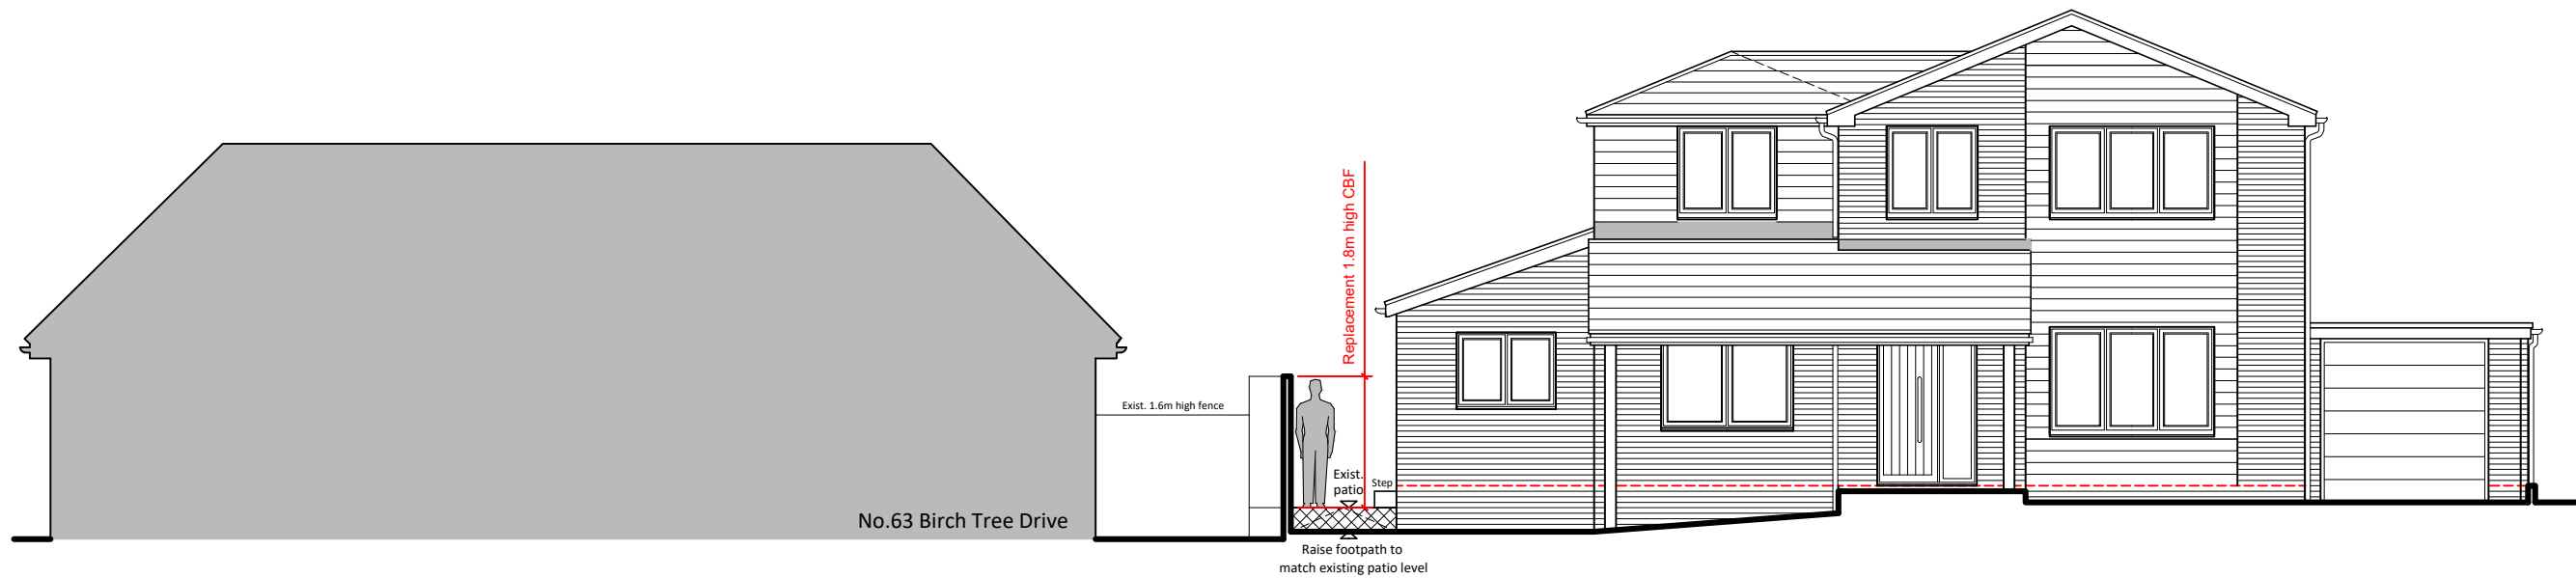

Proposed site section A-A scale 1:100

 


Ordnance Survey, (c) Crown Copyright 2024.
All rights reserved. Licence number 100022432

**Parking for
3 cars**
(2 on drive, 1 in garage)


**Proposed
first floor
side extension**

**Proposed
single storey
side extension**

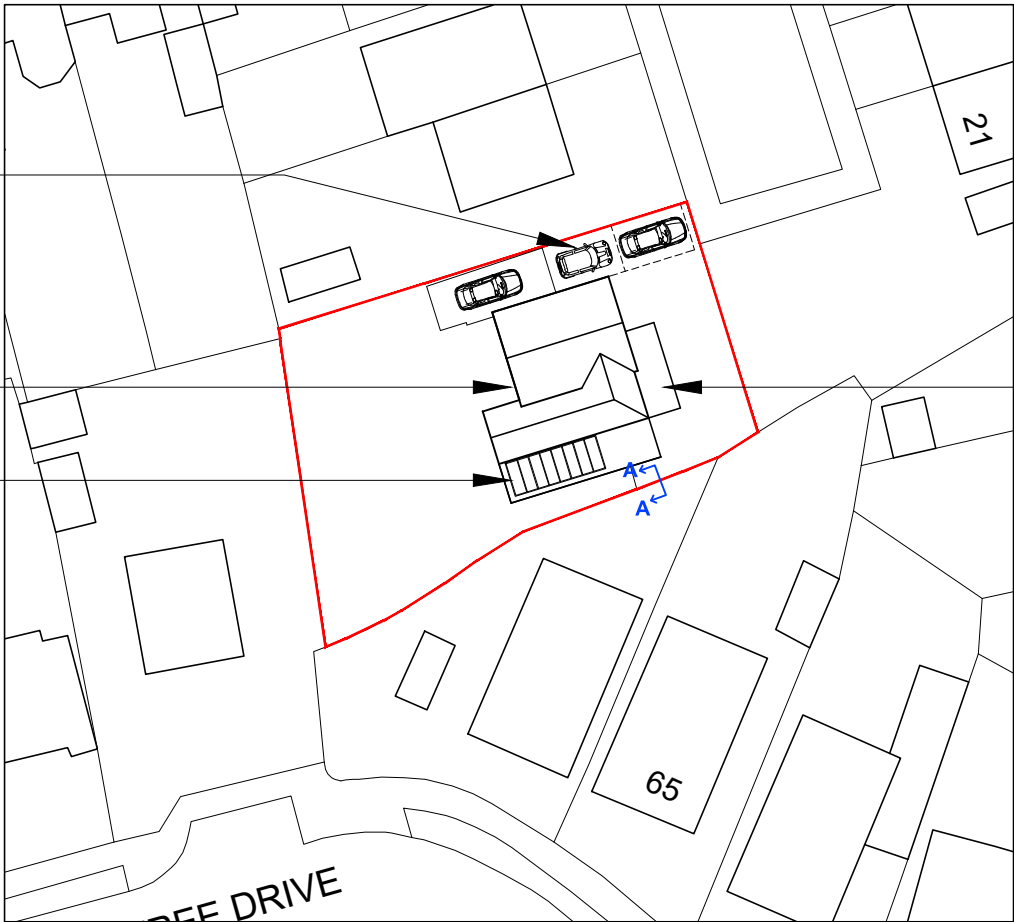


Site plan

scale 1:500

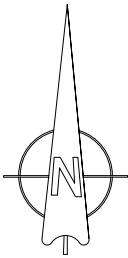


**Proposed
single storey
front extension**

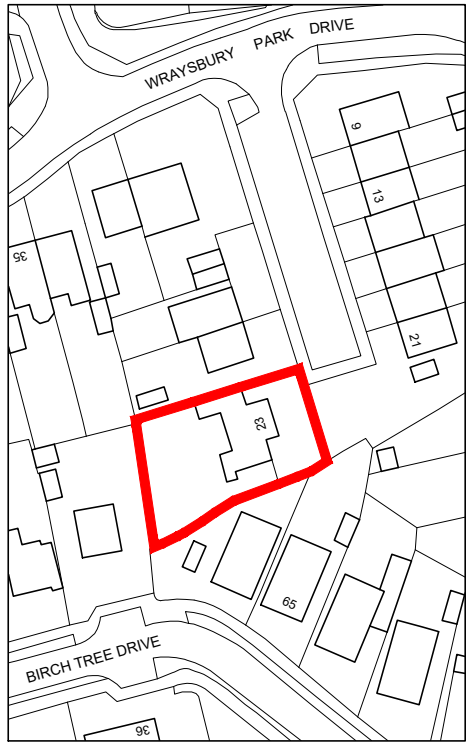

Location plan

scale 1:1250

 

For MR & MRS JOYCE	Title SITE & LOCATION PLANS & PROPOSED SITE SECTION			Office Tel: 01243 933732
Project PROPOSED SIDE EXTENSION AT 23 WRAYSBURY PARK DRIVE, EMSWORTH, PO10 7UU	Date AUG 2024	Drawn JB	Scale As shown @ A3	Checked -
	Job Number PL.834.24	Drawing Number -01	Revision G	Web: www.jb-architecturedesign.com



JB
architecture
JB ARCHITECTURE