


36, SUMMERHILL ROAD, WATERLOOVILLE, PO8 8XE

Supplied by: www.ukmapcentre.com

Serial No: 280053

Centre Coordinates: 468947, 111274

Production Date: 12/02/2024

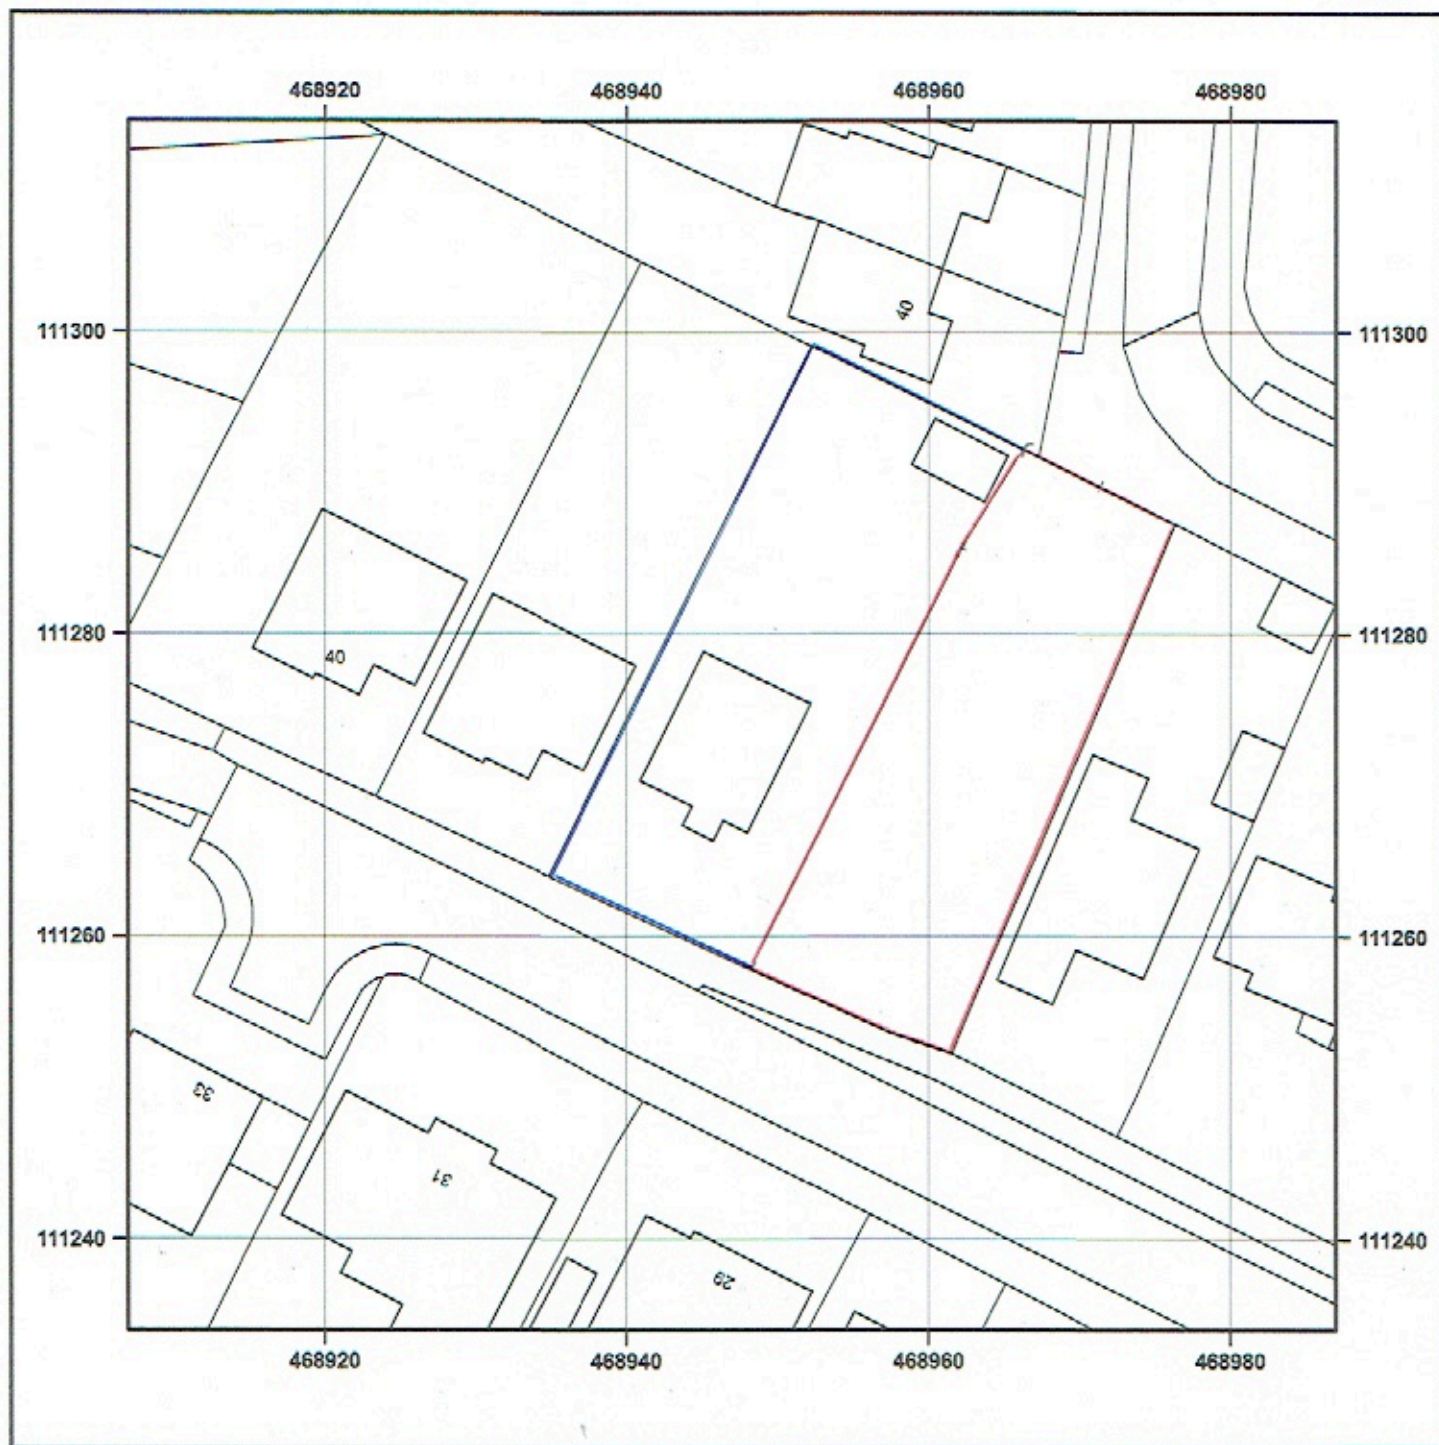

© Crown copyright and database rights 2024 Ordnance Survey AC00000848283.
The representation of road, track or path is no evidence of a boundary or right of way. The representation of features as lines is no evidence of a property boundary.

SITE PLAN AS EXISTING

0 5 10 15 20 m
Scale 1:500 - 1cm = 5m