




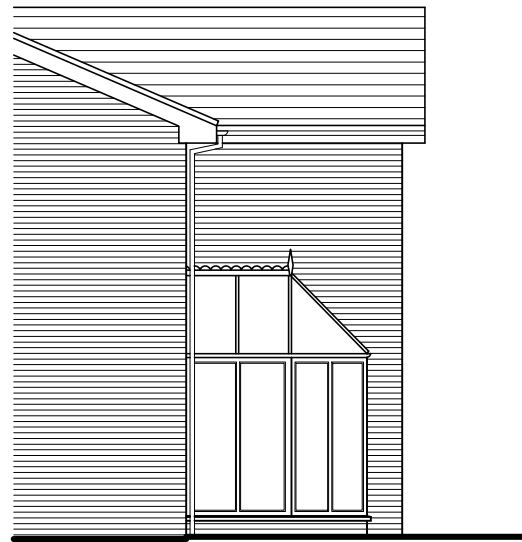

West (side) elevation

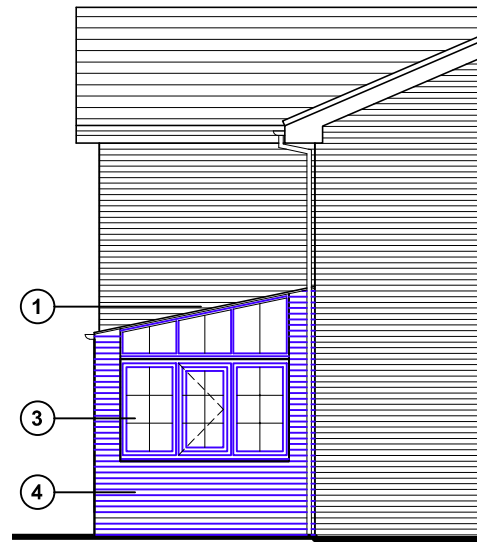

East (side) elevation

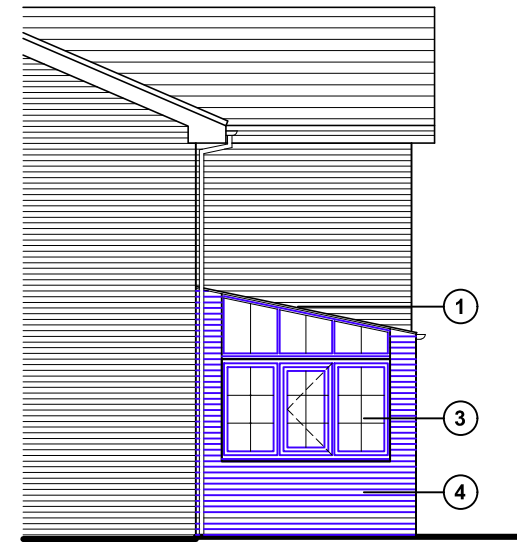

West (side) elevation

- ① Glass roof with aluminum frames colour to match existing windows
- ② Obscure (landing) window to match existing colour / style
- ③ Windows & doors to match existing existing colour / style
- ④ Bricks to match existing

General note:


All new windows, doors and frame to aluminum roof to be Agate Grey (RAL 7038)




South (front) elevation



South (front) elevation

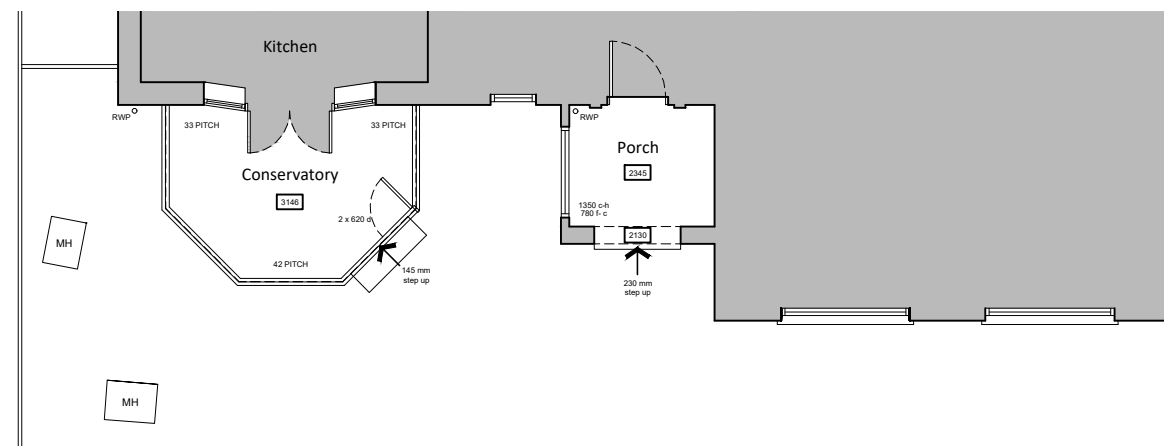

Existing ground floor plan scale 1:100

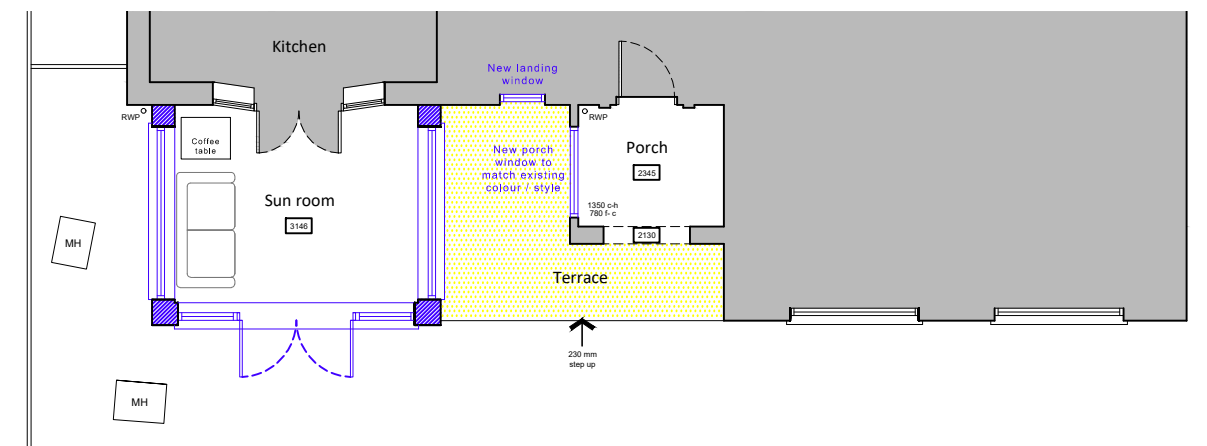

Proposed ground floor plan scale 1:100

For MR & MRS FOSTER Project PROPOSED FRONT EXTENSION AT 50 HOLLYBANK LANE, EMSWORTH, PO10 7UE	Title EXISTING & PROPOSED (PART) PLAN & SOUTH, EAST & WEST ELEVATIONS Date AUGUST 2023 Drawn JB Scale 1:100 @ A3 Checked - Job Number PL.732.23 Drawing Number -01 Revision D	Office Tel: 01243 933732 Email: admin@jb-architecture.com Web: www.jb-architecture.com JB architecture JB ARCHITECTURE
---	---	---