

notes

this drawing is the copyright of the **pdp architecture llp** and is not to be reproduced, stored in a retrieval system or used for the execution of works without their permission.

all dimensions to be checked on site prior to commencement of construction works and the architect notified of any discrepancies.

figured dimensions are to be used in preference to scaled dimensions.

no deviation from this drawing will be permitted without prior consent of the architect.

all drawings are prepared subject to a full measured and structural survey of the buildings and site.

all structural work is subject to the appointment of a structural engineer to confirm and agree the structural proposals.

os promap licence no. 100020449.

health & safety:  
exceptional risks involving specific methods of construction or exceptional maintenance issues can be found within the designers risk assessment.


scale width: 50 mm @ a1 - 25 mm @ a3

| revision | notes                 | date         | drawn/checked |
|----------|-----------------------|--------------|---------------|
| A        | Drawing notes updated | 24.10.22 MAS |               |

|        |  |  |  |  |  |
|--------|--|--|--|--|--|
| client |  |  |  |  |  |
|--------|--|--|--|--|--|




PLANNING

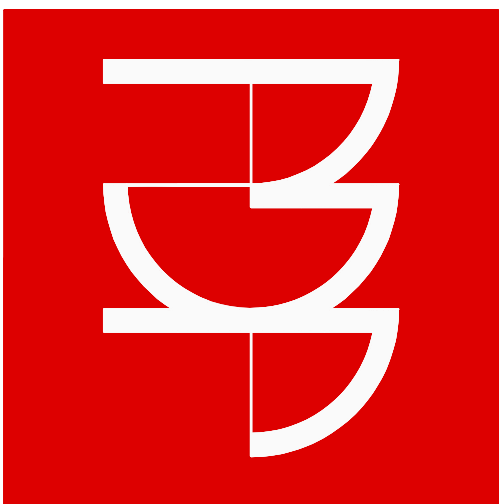


**pdp architecture llp**  
chartered architects town planning  
interior design consultants  
2 beechworth road havant  
hampshire po9 1ax  
tel 023 9248 1100  
fax 023 9247 5050  
email [pdp@pdp-architects.co.uk](mailto:pdp@pdp-architects.co.uk)  
[www.pdp-architects.co.uk](http://www.pdp-architects.co.uk)


|          |                                                                         |         |               |
|----------|-------------------------------------------------------------------------|---------|---------------|
| project  | Proposed Development<br>Hart Plain House<br>Dryden Close, Waterlooville |         |               |
| detail   | Proposed Floor Plans                                                    |         |               |
| drawn    | MAS                                                                     | checked |               |
| date     | Sept 2022                                                               | status  | Planning      |
| at scale | a3 scale                                                                |         |               |
| 1:100    | 1:200                                                                   |         | 28145-PD120 A |

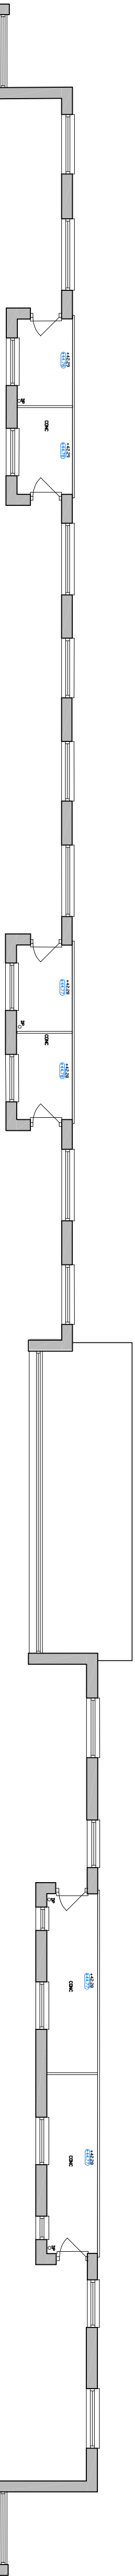

proposed 2nd floor plan

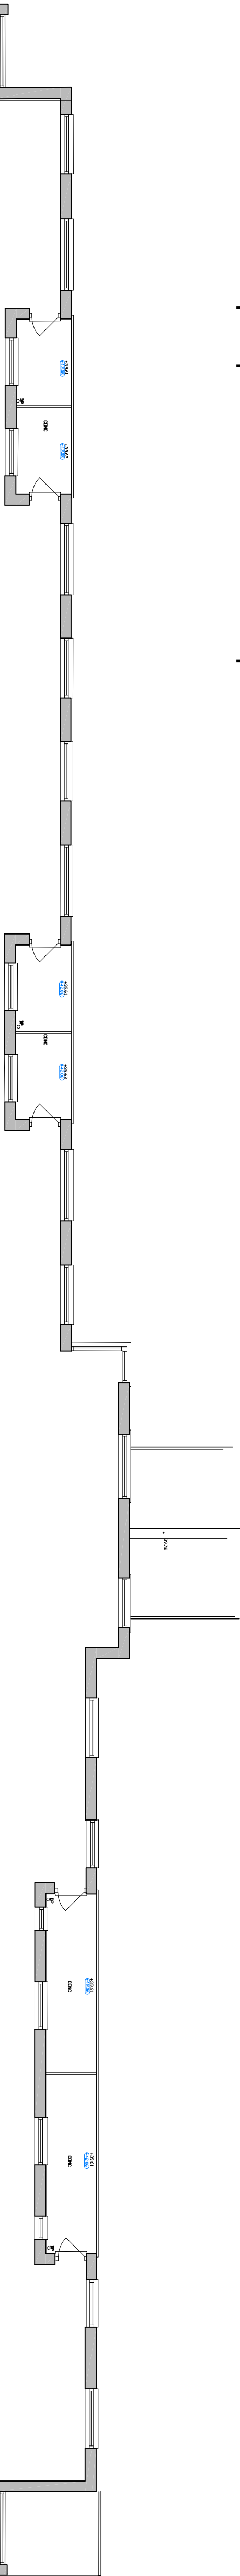

proposed 1st floor plan

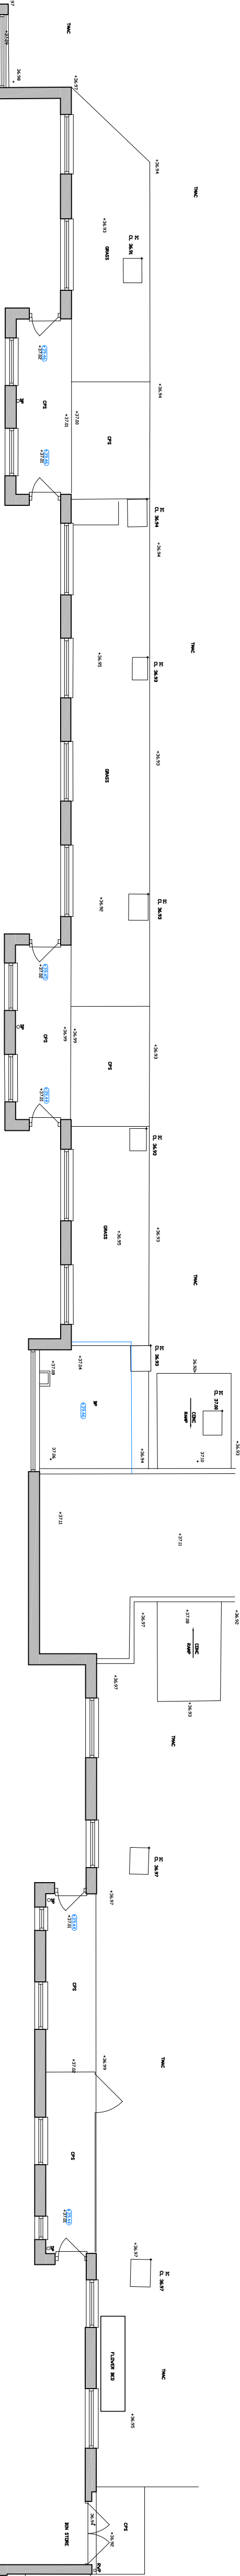

proposed ground floor plan

