



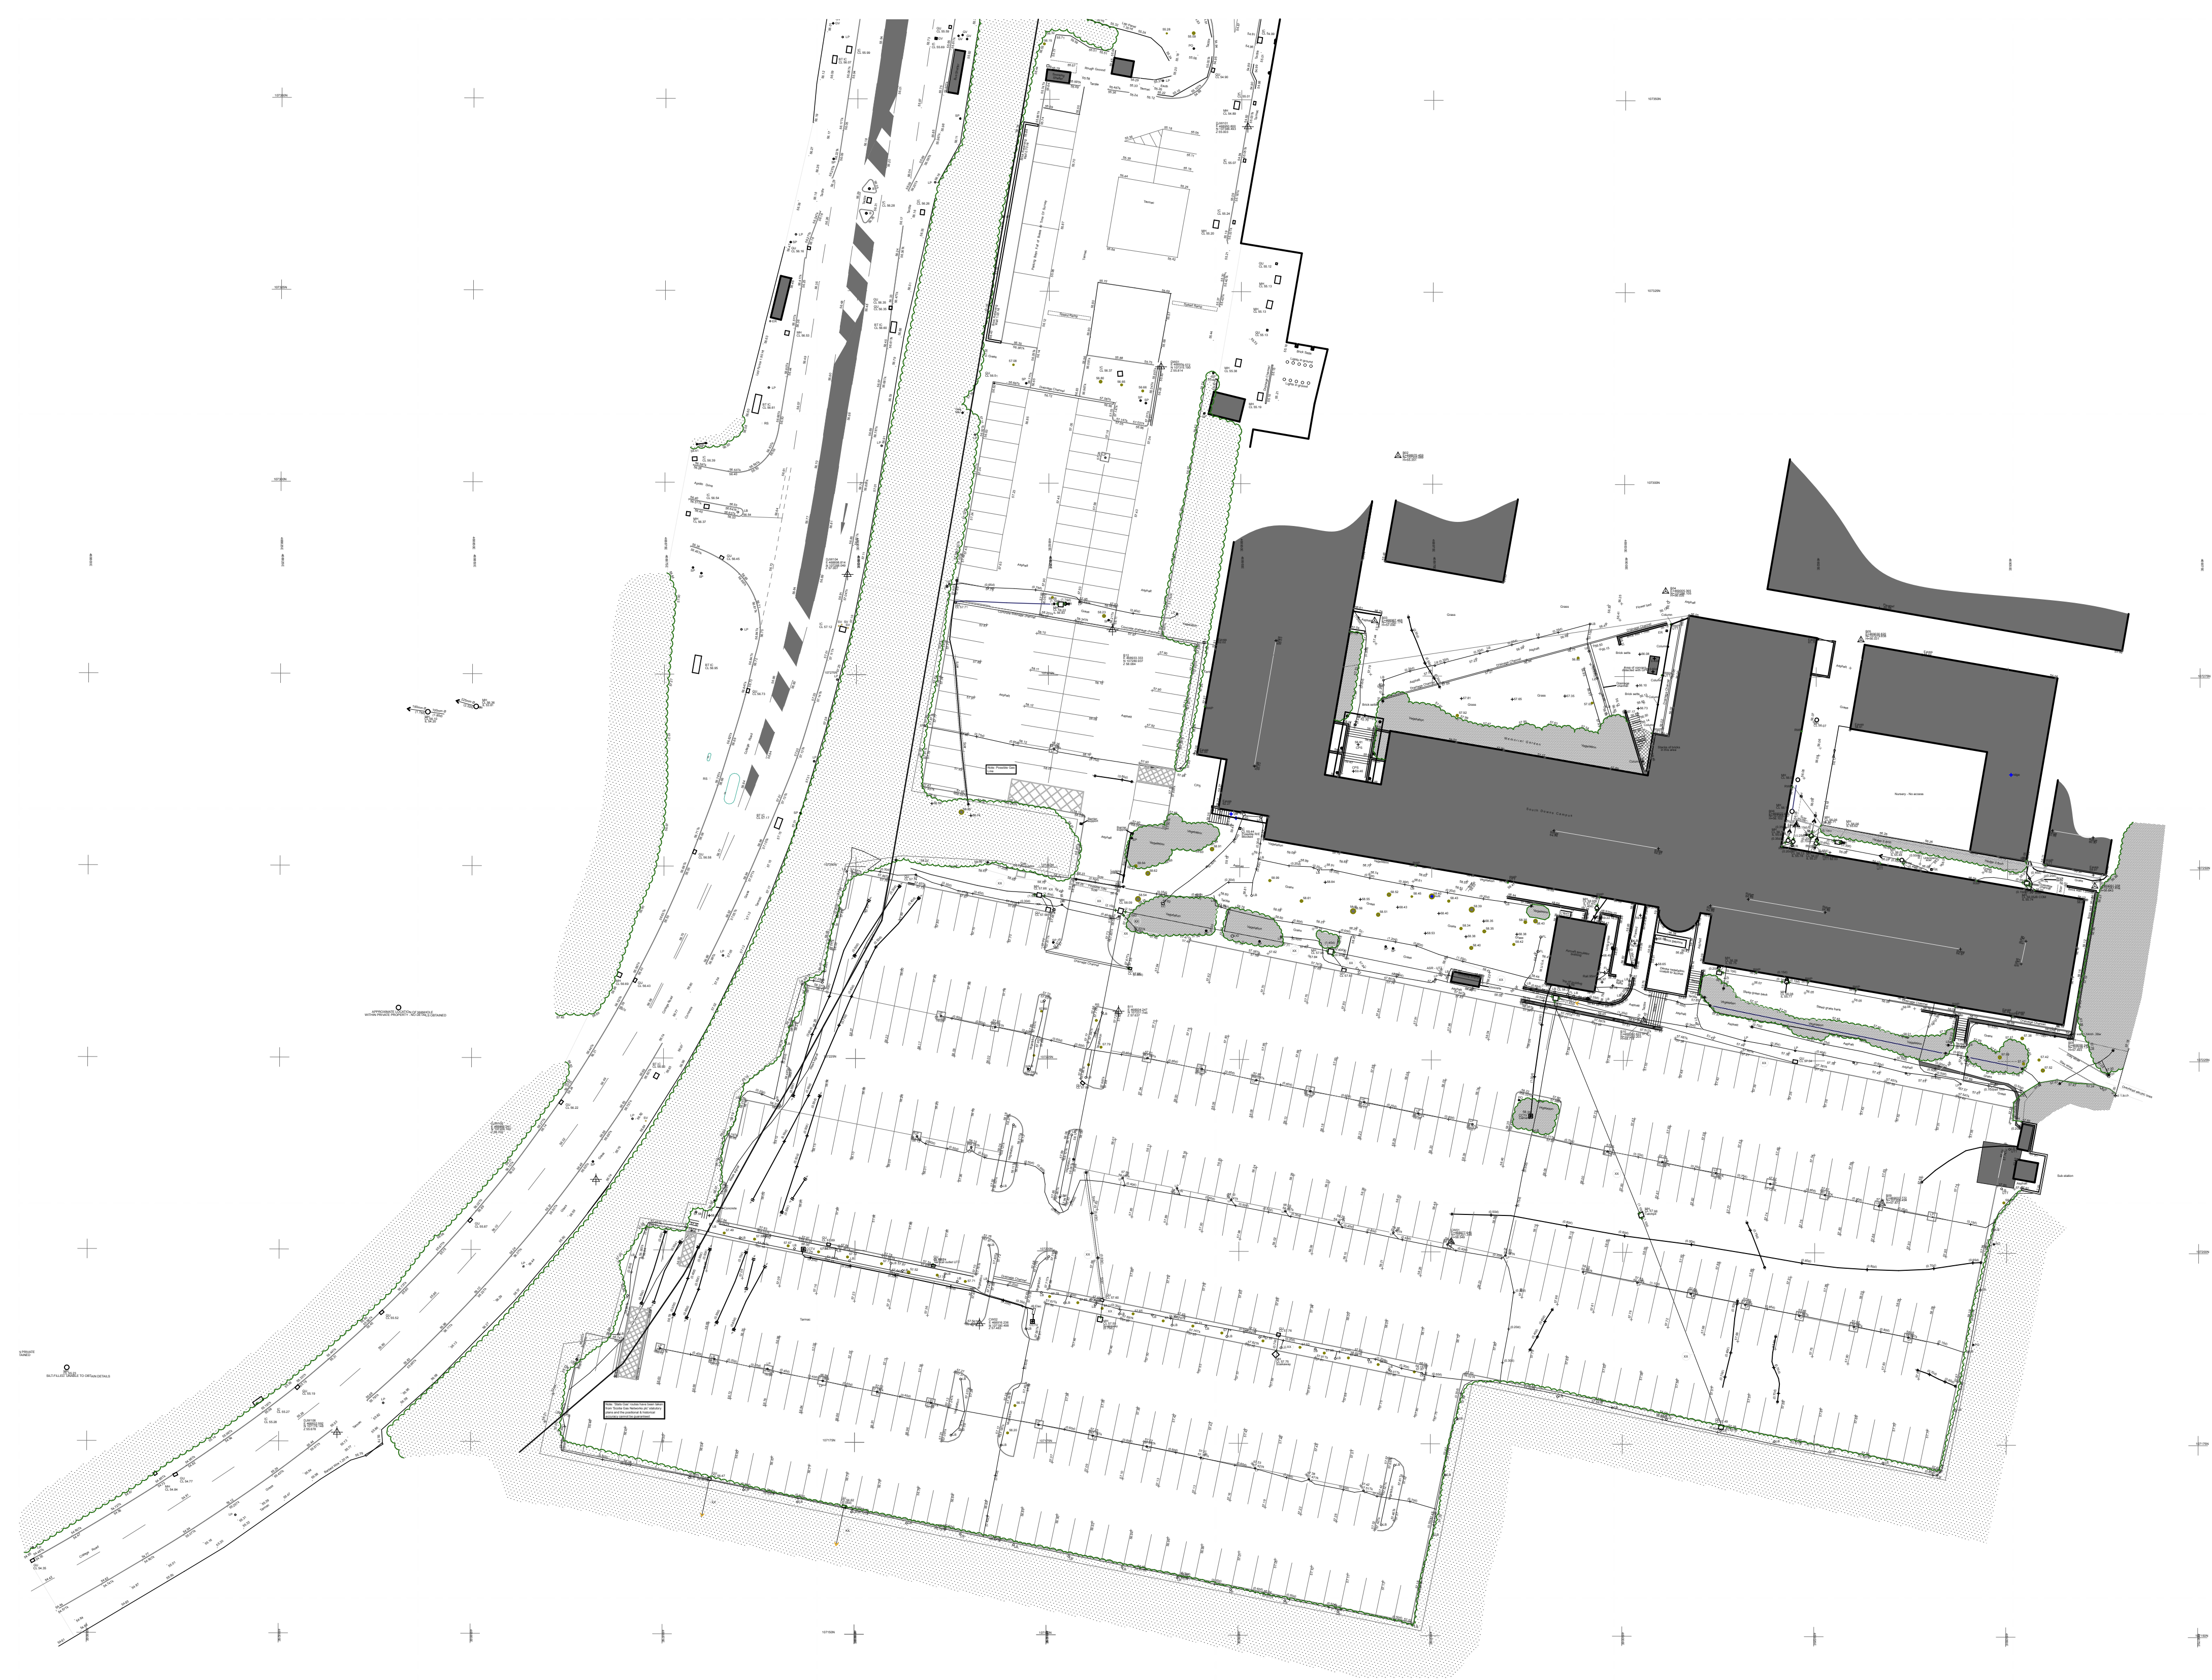

Existing site plan based on Sumo Services Ltd Drg No SOR017249 / 01 Rev B, 02 rev B and 03 rev B
Sumo Services Ltd, 8 Hayward Business Centre, New Lane, Havant, Hampshire, PO9 2NL, 0845 456 1104

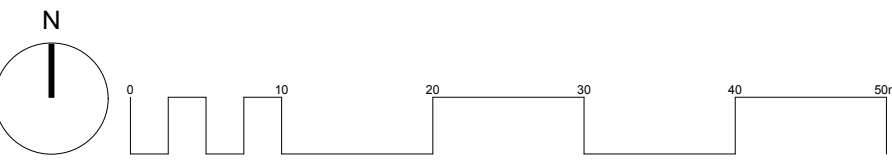

Please Note:

This drawing can only be scaled for planning purposes. Dimensions to be checked on site and any discrepancies are to be highlighted to the Architect prior to construction.

Topographical / Ordnance Survey information shown has been prepared by a third party. HGP accept no responsibility for accuracy or completeness of the survey.

This drawing is to be read in conjunction with all other project drawings, construction notes and / or project specifications including those by other project consultants and specialists. All discrepancies should be reported immediately.

Design subject to detail development / approval. Measurements and accommodation schedules subject to amendments following coordinated input by others. Costings cannot be finalised until approval / confirmation by relevant authorities and client



02	For Planning	12.03.24	VF / CK
01	For Planning	18.03.22	RH / CC
Rev	Description	Date	DB CB

Existing Site Survey

PROJECT Havant College	JOB NO 20.001
SCALE 1:500@A1	DATE Mar 2024
DRAWN BY/CHECKED BY VF / CK	REVISION P2
DWG# 20.001.002	STATUS For Planning

© HGP Architects Ltd.
Furzehall Farm, Wickham Road
Fareham, Hampshire, PO16 7JH

01329 283 225
email@hgp-architects.co.uk
hgp-architects.co.uk

hgp