

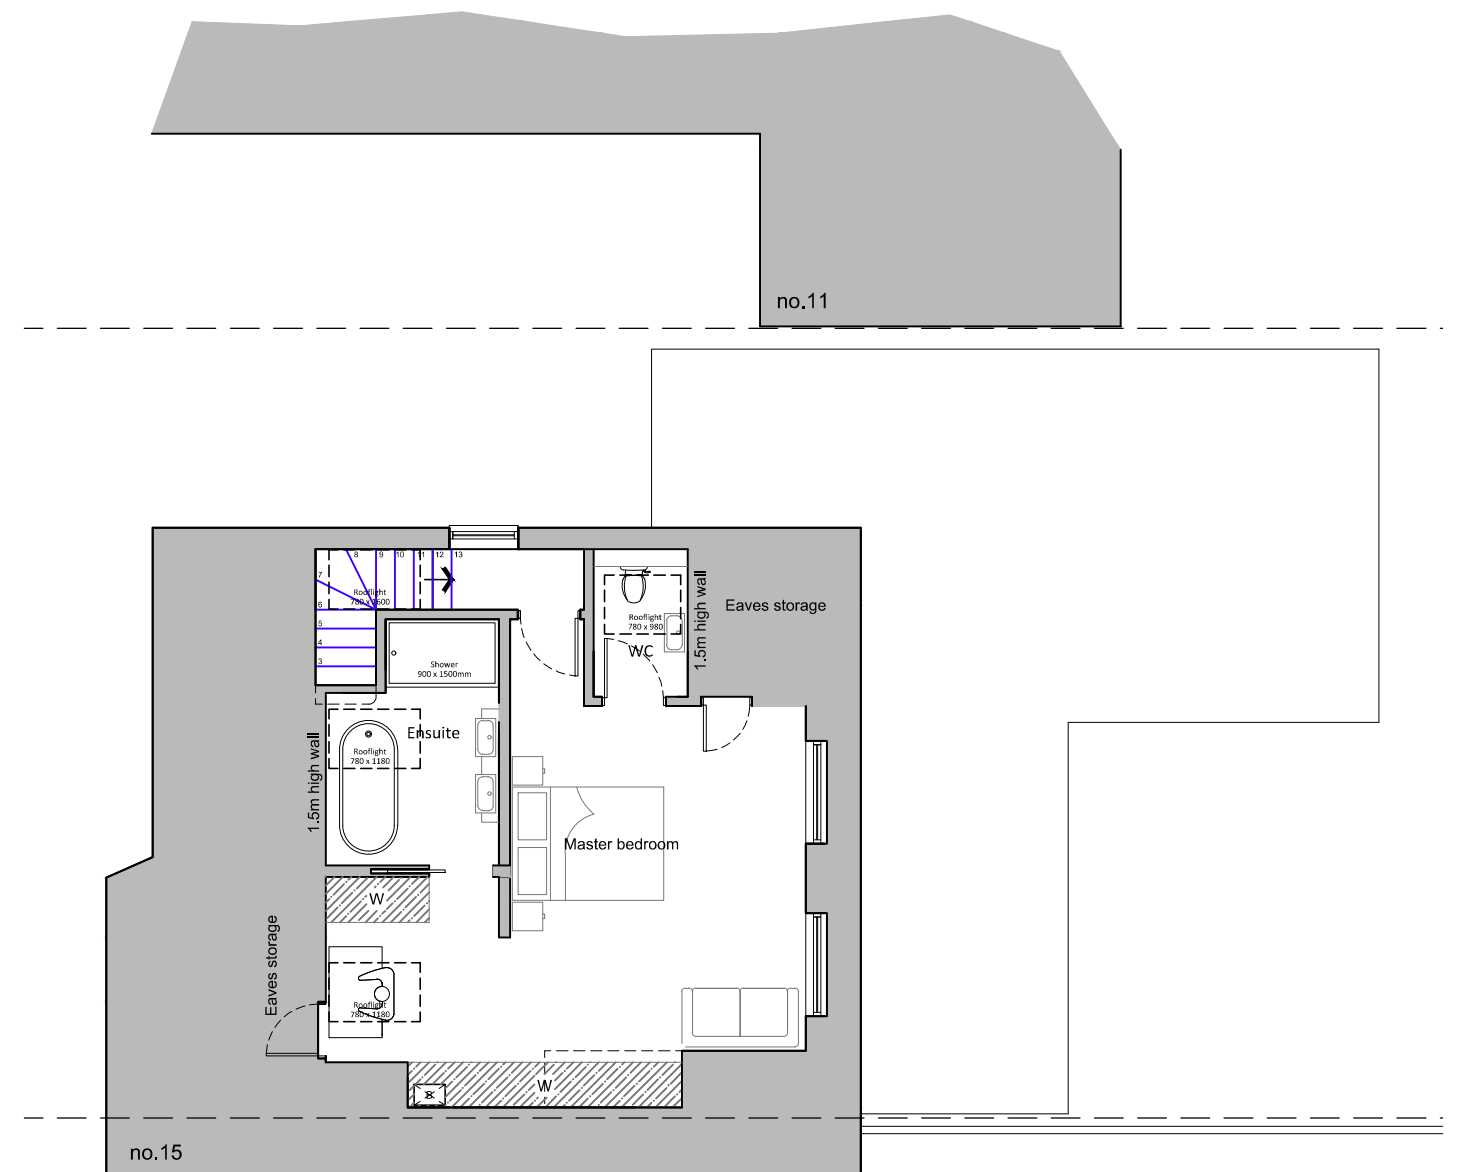


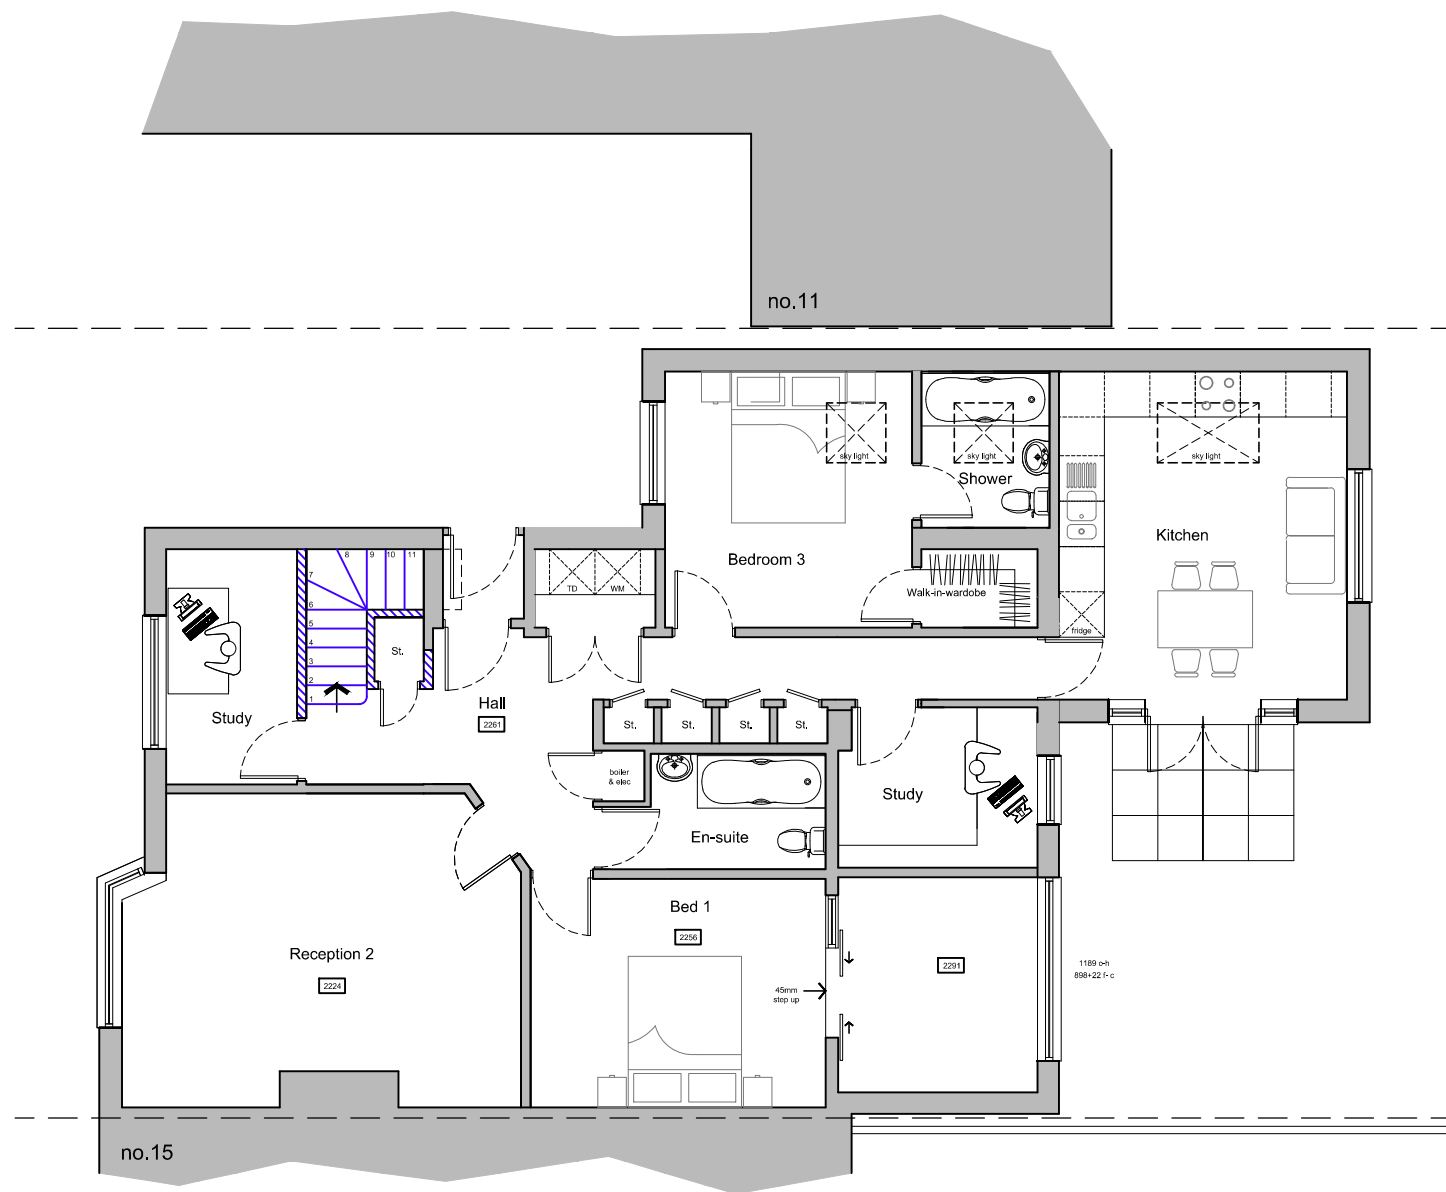

Ground floor plan

First floor plan

Proposed floor plans scale 1:100

 

For MRS FARROW & MRS TILLSON	Title PROPOSED FLOOR PLANS			Office Tel: 01243 933732 Email: admin@jb-architecturedesign.com Web: www.jb-architecturedesign.com
	Date SEPT 2024	Drawn JB	Scale 1:100 @ A3	Checked -
Project PROPOSED LOFT CONVERSION 11A WILLOW TREE AVENUE COWPLAIN PO8 8AL	Job Number PL840.24	Drawing Number -03	Revision D	

